


GENERAL NOTES

1. All dimensions are in millimeters unless noted otherwise.
2. All levels are in metres unless noted otherwise.
3. This drawing is to be read in conjunction with all other HC drawings issued for the project, HC specifications, Architects, M&E drawings and specifications.

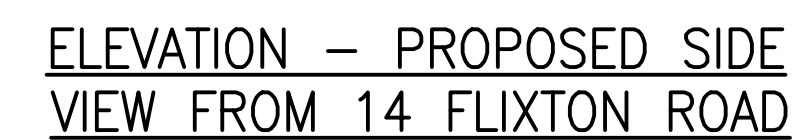


Scale 1:50



Scale 1:50




Scale 1:50

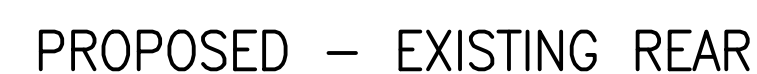

Scale 1:50

REV	DATE	BY	DETAILS OF REVISION
ARCHITECT / CLIENT			
DORIS FAIBI			
PROJECT			
12 FLIXTON ROAD			
ARDWICK			
MANCHESTER, M13 9GU			
TITLE			DRAWN BY
PROPOSED REAR EXTENSION			CR
AND INTERNAL ALTERATIONS			DATE
PROPOSED ELEVATIONS			16.06.23
DRAWING NO.			SCALE
HC-23297-(20)-04			SHOWN@A
REVISION			
—			

HEALEY CONSULTING
Brunel House
63 Dale Street
Milnrow
Rochdale
OL16 3NU
Tel: 01706 343961
Fax: 01706 343981
email: office@healeyconsulting.co.uk
copyright: Healey Consulting

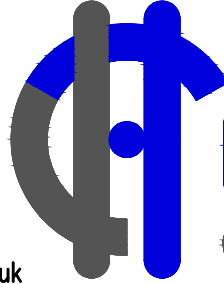

HEALEY
consulting
structural engineering consultants

PLANNING APPLICATION