


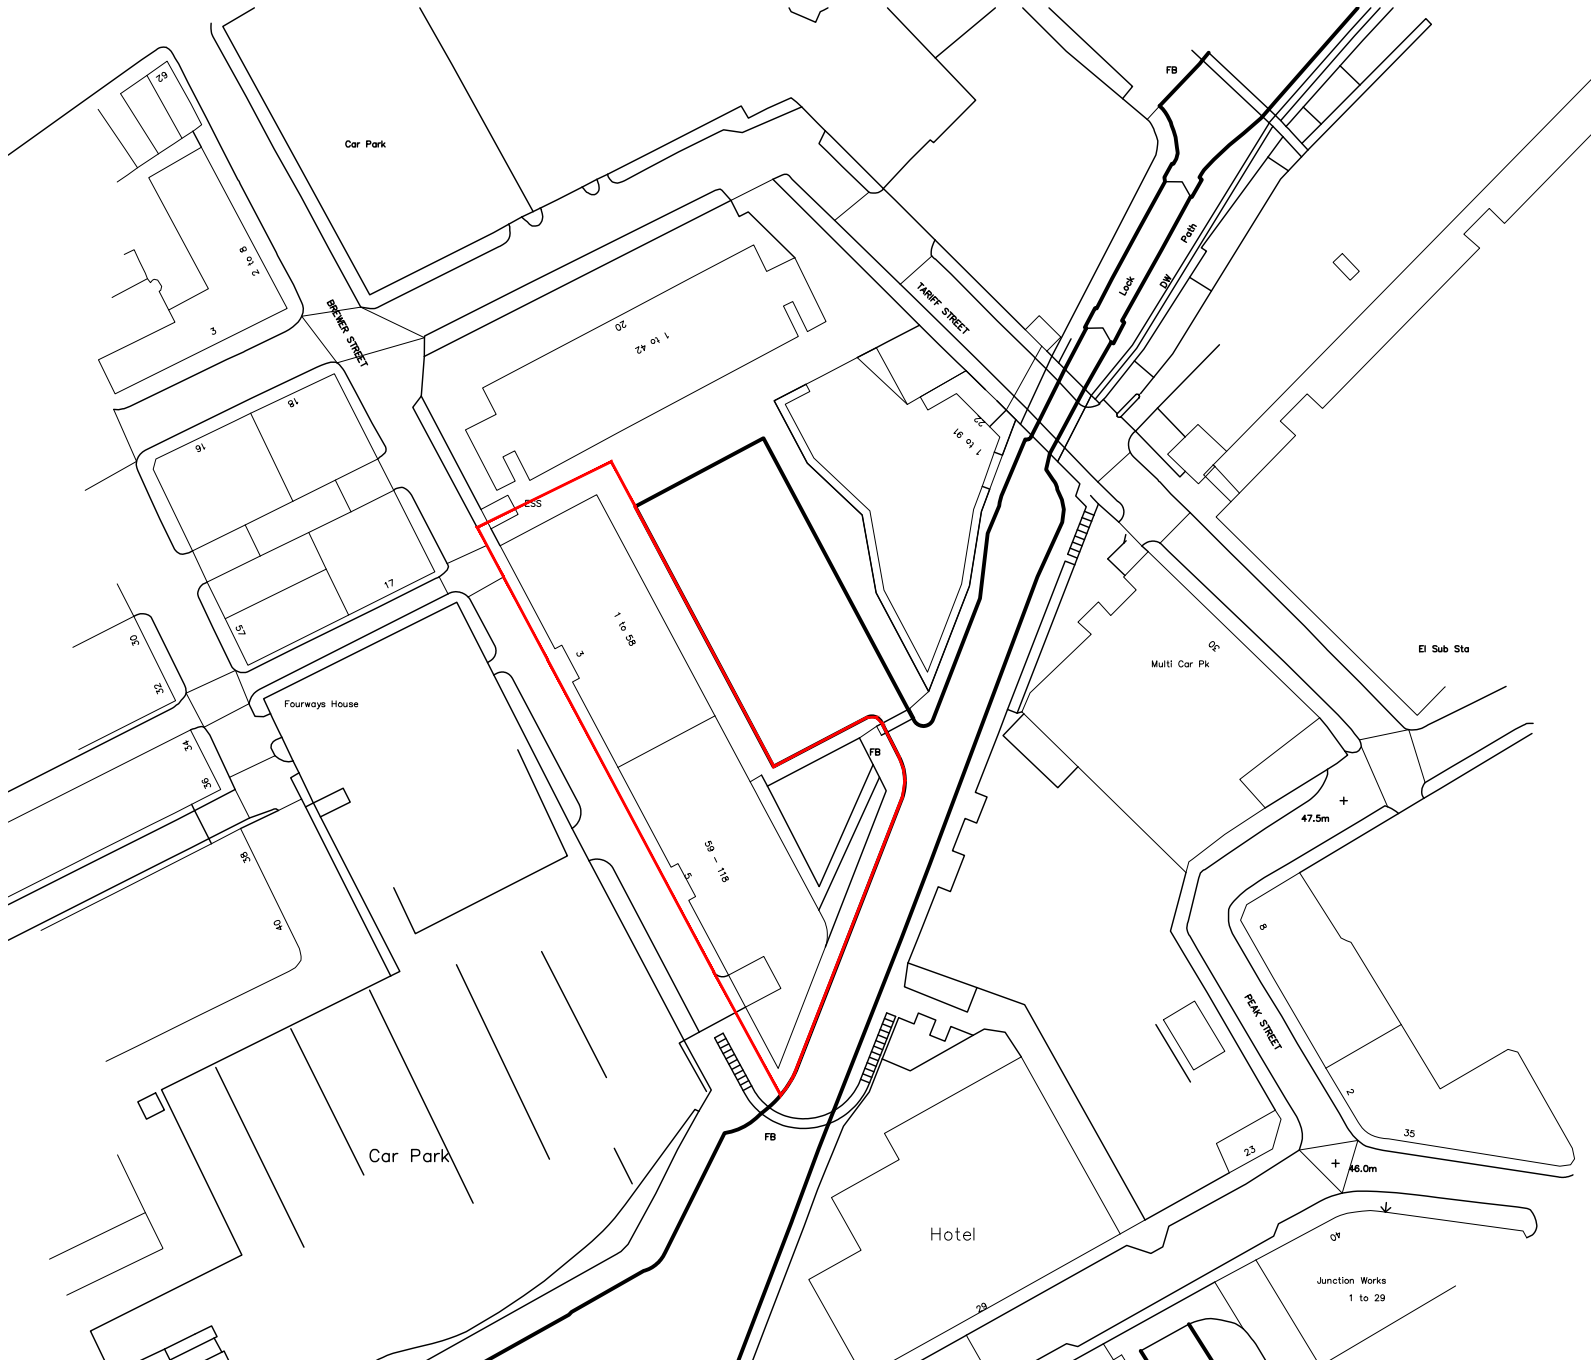

Vantage Quay - Location Plan
Scale 1:1250 @ A4

NOTES AEWTP030C

- All dimensions and levels are to be checked on site.
- Any discrepancies are to be reported to the architect before any work commences
- This drawing shall not be scaled to ascertain any dimensions. Work to figured dimensions only.
- This drawing shall not be reproduced without express written permission from AEW.
- Title overlay drawings and ownership boundaries are produced using all reasonable endeavors. AEW cannot be responsible for the accuracy or scale discrepancy of base plans supplied to them.
- All works are to be undertaken in accordance with Building Regulations and the latest British Standards.
- All proprietary materials and products are to be used strictly in accordance with the manufacturers recommendations.

CDM 2015

Client notified of duties: **CDM Date**
Principal Designer: **CDM Name**

Unless noted below, all known hazards have been highlighted on the drawing.



Key:

— Site Boundary
— Site Area: 2766.86m²

C03	05/02/24	MM	DJ
Drawings revised for replacement of brickwork			
C02	05/02/24	MM	DJ
Drawings revised for replacement of brickwork			
C01	11/03/22	SPF	DJ
Issued for Construction			
P01	07/01/21	BLB	DJ
Initial Issue			
REV	Date	Drawn by: -	Checked by: -
Status	Purpose of Issue		
S2	For Construction		
drawing stage	RIBA Stage 5		

client

Rider Levett Bucknall

project

Vantage Quay
3-5 Brewer Street, Manchester
M1 2ED

drawing title

Recladding Works
Location Plan

date 07/01/21 drawn BLB
scale@A4 1:1250 checked DJ

Rev C03
Job No 12143-AEW-XX-XX-DR-A-2015

aew architects
0161 214 4370
www.aewarchitects.com

