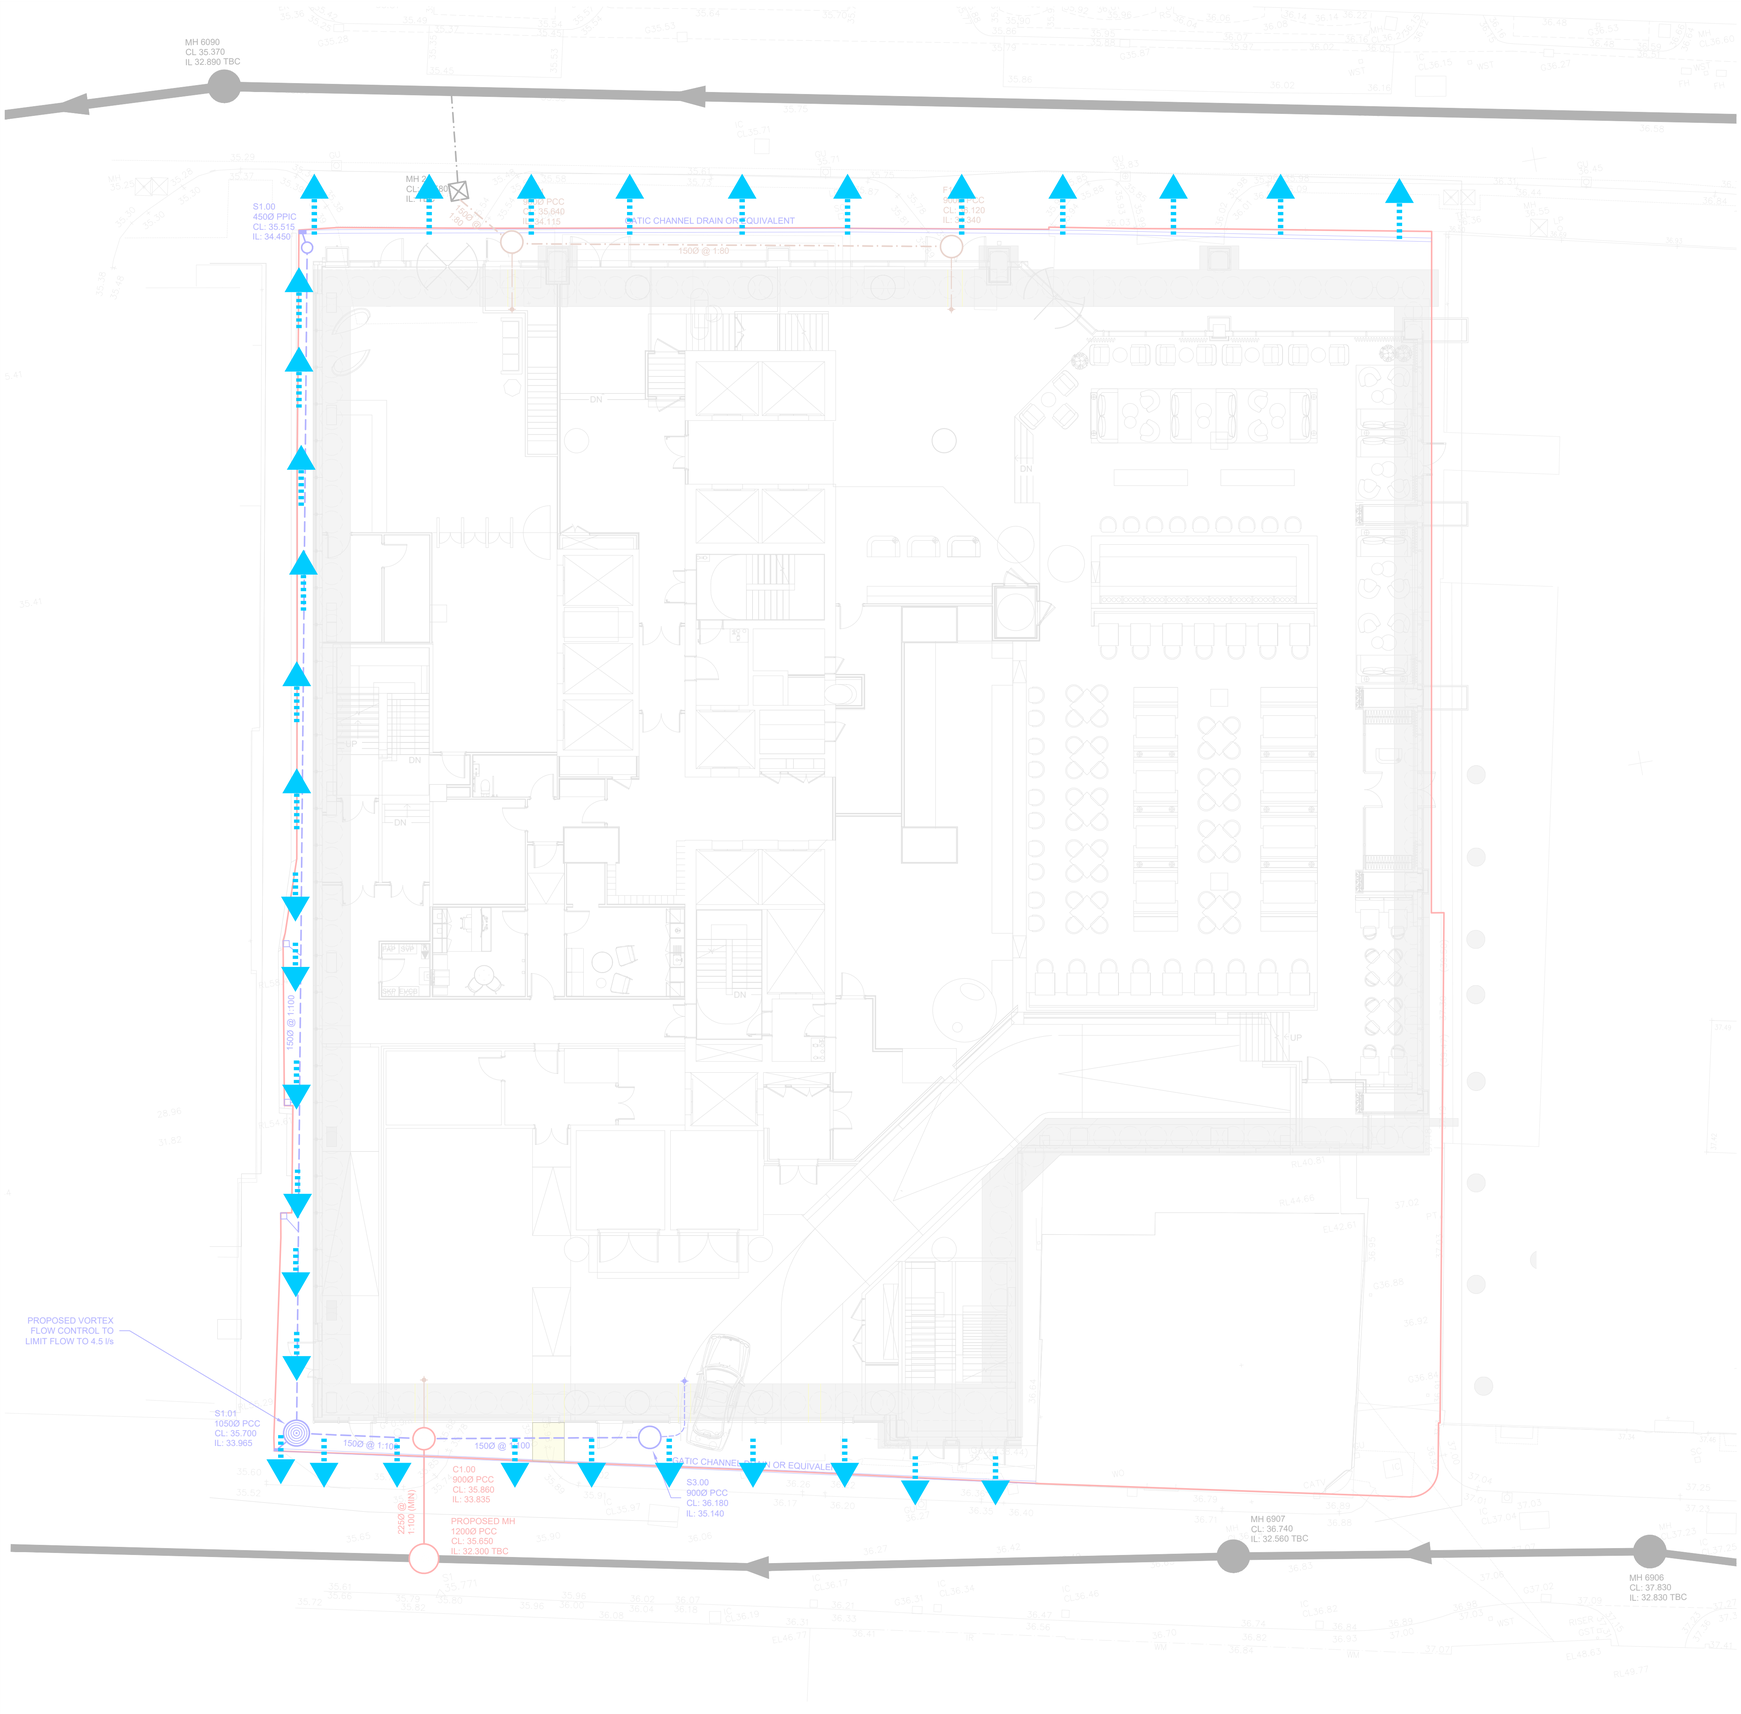


NOTES:

1. THIS DRAWING IS TO BE READ IN CONJUNCTION WITH ALL RENAISSANCE, ARCHITECTS, LANDSCAPE ARCHITECTS AND BUILDING SERVICES ENGINEERS DRAWINGS.
2. THE DRAINAGE SYSTEM HAS BEEN DESIGNED TO ACCOMMODATE RAINFALL EVENTS UPTO 1 IN 100 YEAR + 45% CLIMATE CHANGE AND AS SUCH THIS DRAWING INDICATES THE OVERLAND FLOW ROUTES FOR AN EXCEEDANCE EVENT OF THE DRAINAGE SYSTEM.

DRAWING LEGEND

PLANNING BOUNDARY

EXCEEDANCE FLOOD FLOW ROUTES

Rev:	Description:	Date:	By:	Chkd:
P01	STAGE 4	00.05.24	JB	AI

Renaissance Associates Ltd
Carvers Warehouse
77 Dale Street
Manchester
M1 2HG

Project:

ST MICHAELS, MANCHESTER

Drawing Title:

OVERLAND FLOOD FLOW ROUTES

Status:

STAGE 4

Size:	Date:	Drawn by:	Designed by:	Checked by:
A1	MAY 24	JB	-	AI

Scale:	Project No:
1:125	2203-05

Project - Originator - Volume - Level - Type - Role - Number:	Revision:
STM-REN-XX-FN-DR-C-01150	P01

This drawing has been prepared for the sole benefit, use and information of the client for the purpose set out in the instructions commissioning it. The liability of **renaissance** in the respect of the information contained in this drawing will not extend to any third party. This document should not be used in whole or part by any third parties without the express written permission of **renaissance**