COPYRIGHT OF ATELIER MB LTD
DO NOT SCALE FROM THIS DRAWING
DIMENSIONS TO BE CHECKED ON SITE

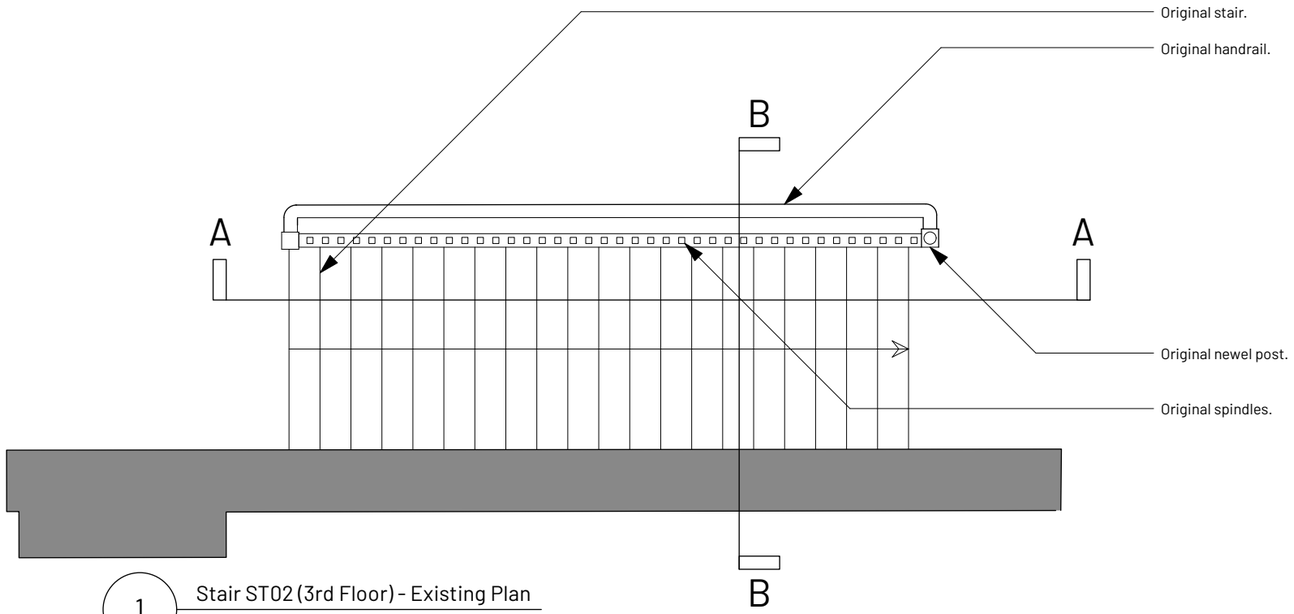

1 Stair ST02 (3rd Floor) - Existing Plan
Scale: 1:50

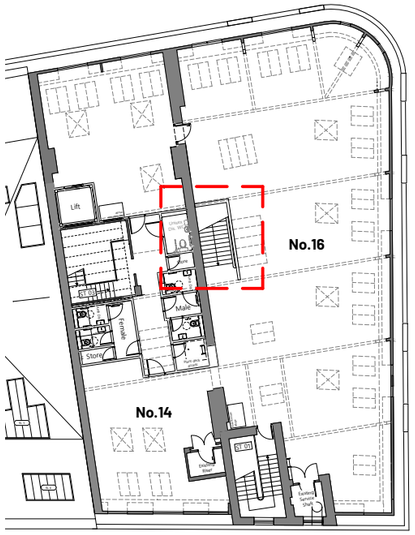

4 Key Plan

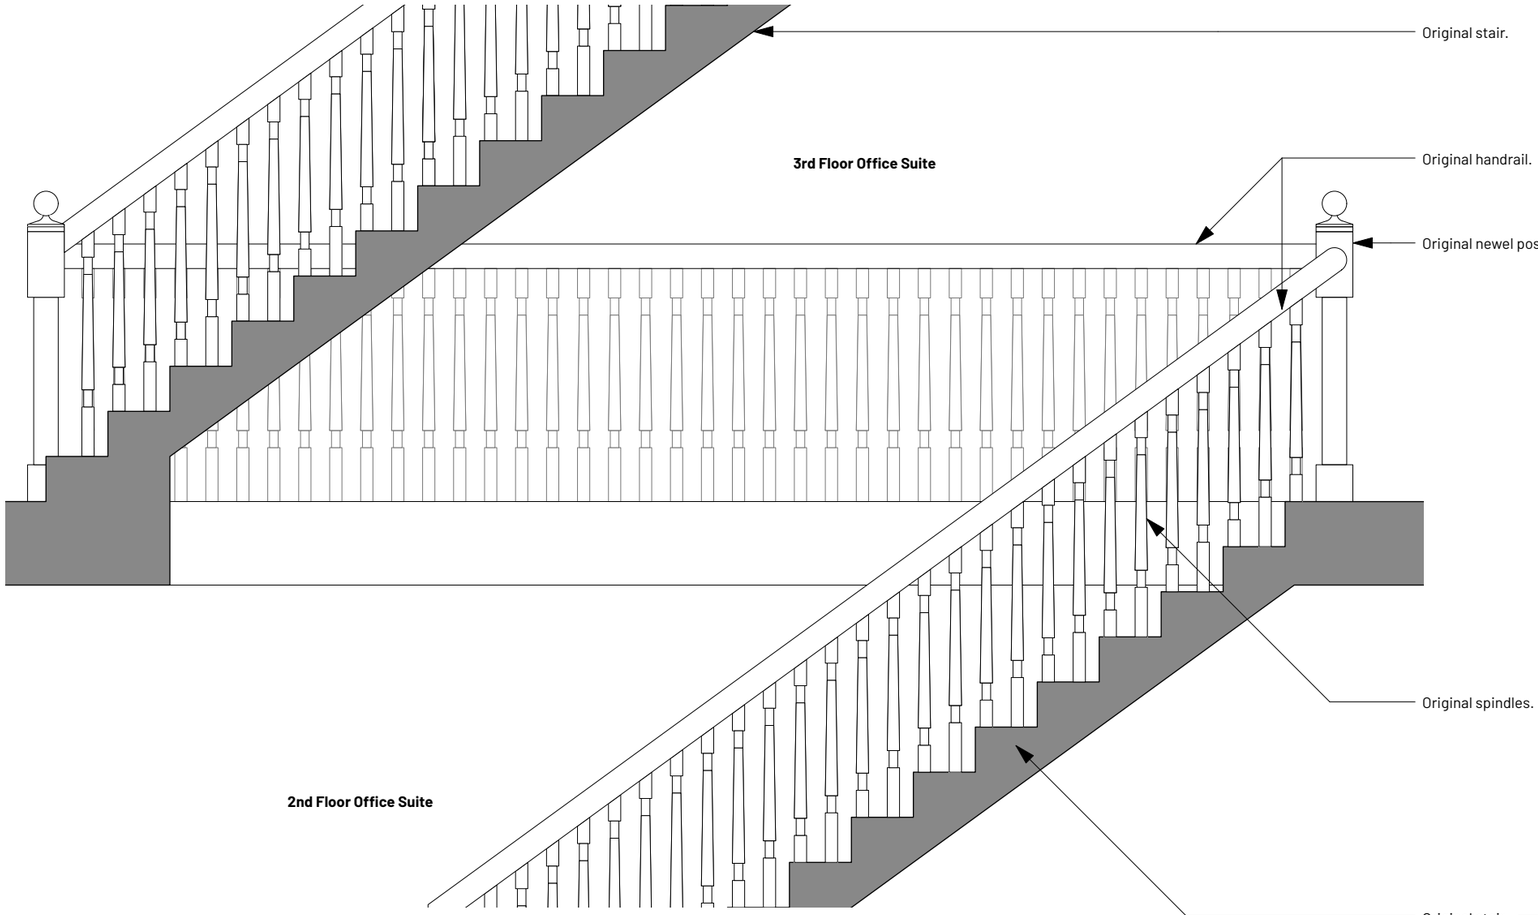

2 Stair ST02 (3rd Floor) - Existing Section A-A
Scale: 1:25

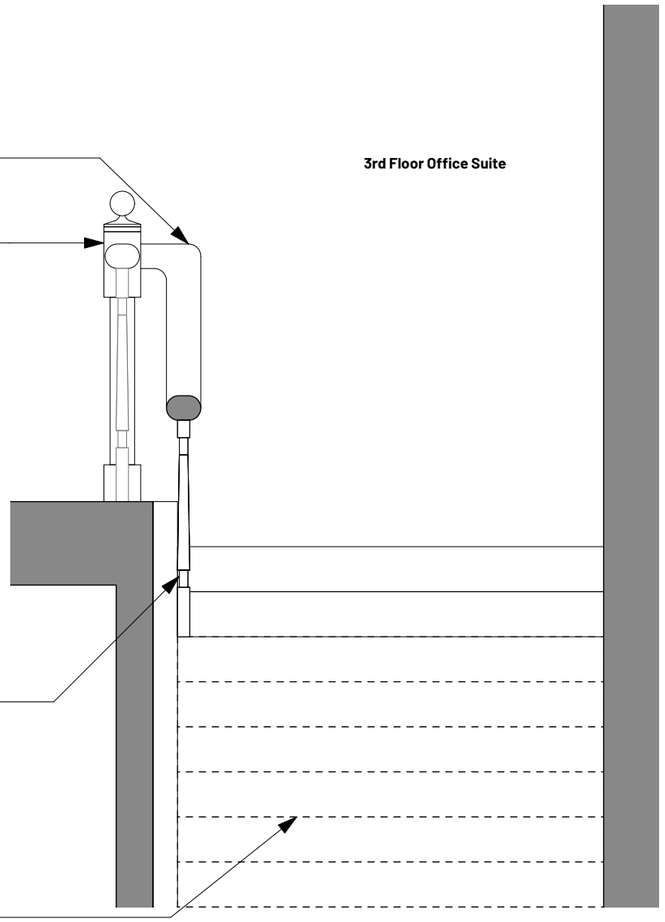

3 Stair ST02 (3rd Floor) - Existing Section B-B
Scale: 1:25

REV	NOTE	DRN	CHK
A 27/06/2024	Additional annotation added.	RD	AB

Newton Street CAT B Floors 3 & 4
Manchester

Stair ST02 (3rd Floor) - Existing Sections

PROJECT REF.	2052
DRWG NO.	E(460)
REVISION	A
SCALE	Varies @ A3
DATE 1st	Jun 24
DRAWN	RD

SK sketch E existing P proposed T tender C construction FI final issue

+44 161 236 0051
ARCHITECT@ATELIERMB.CO.UK
ATELIER.MB