
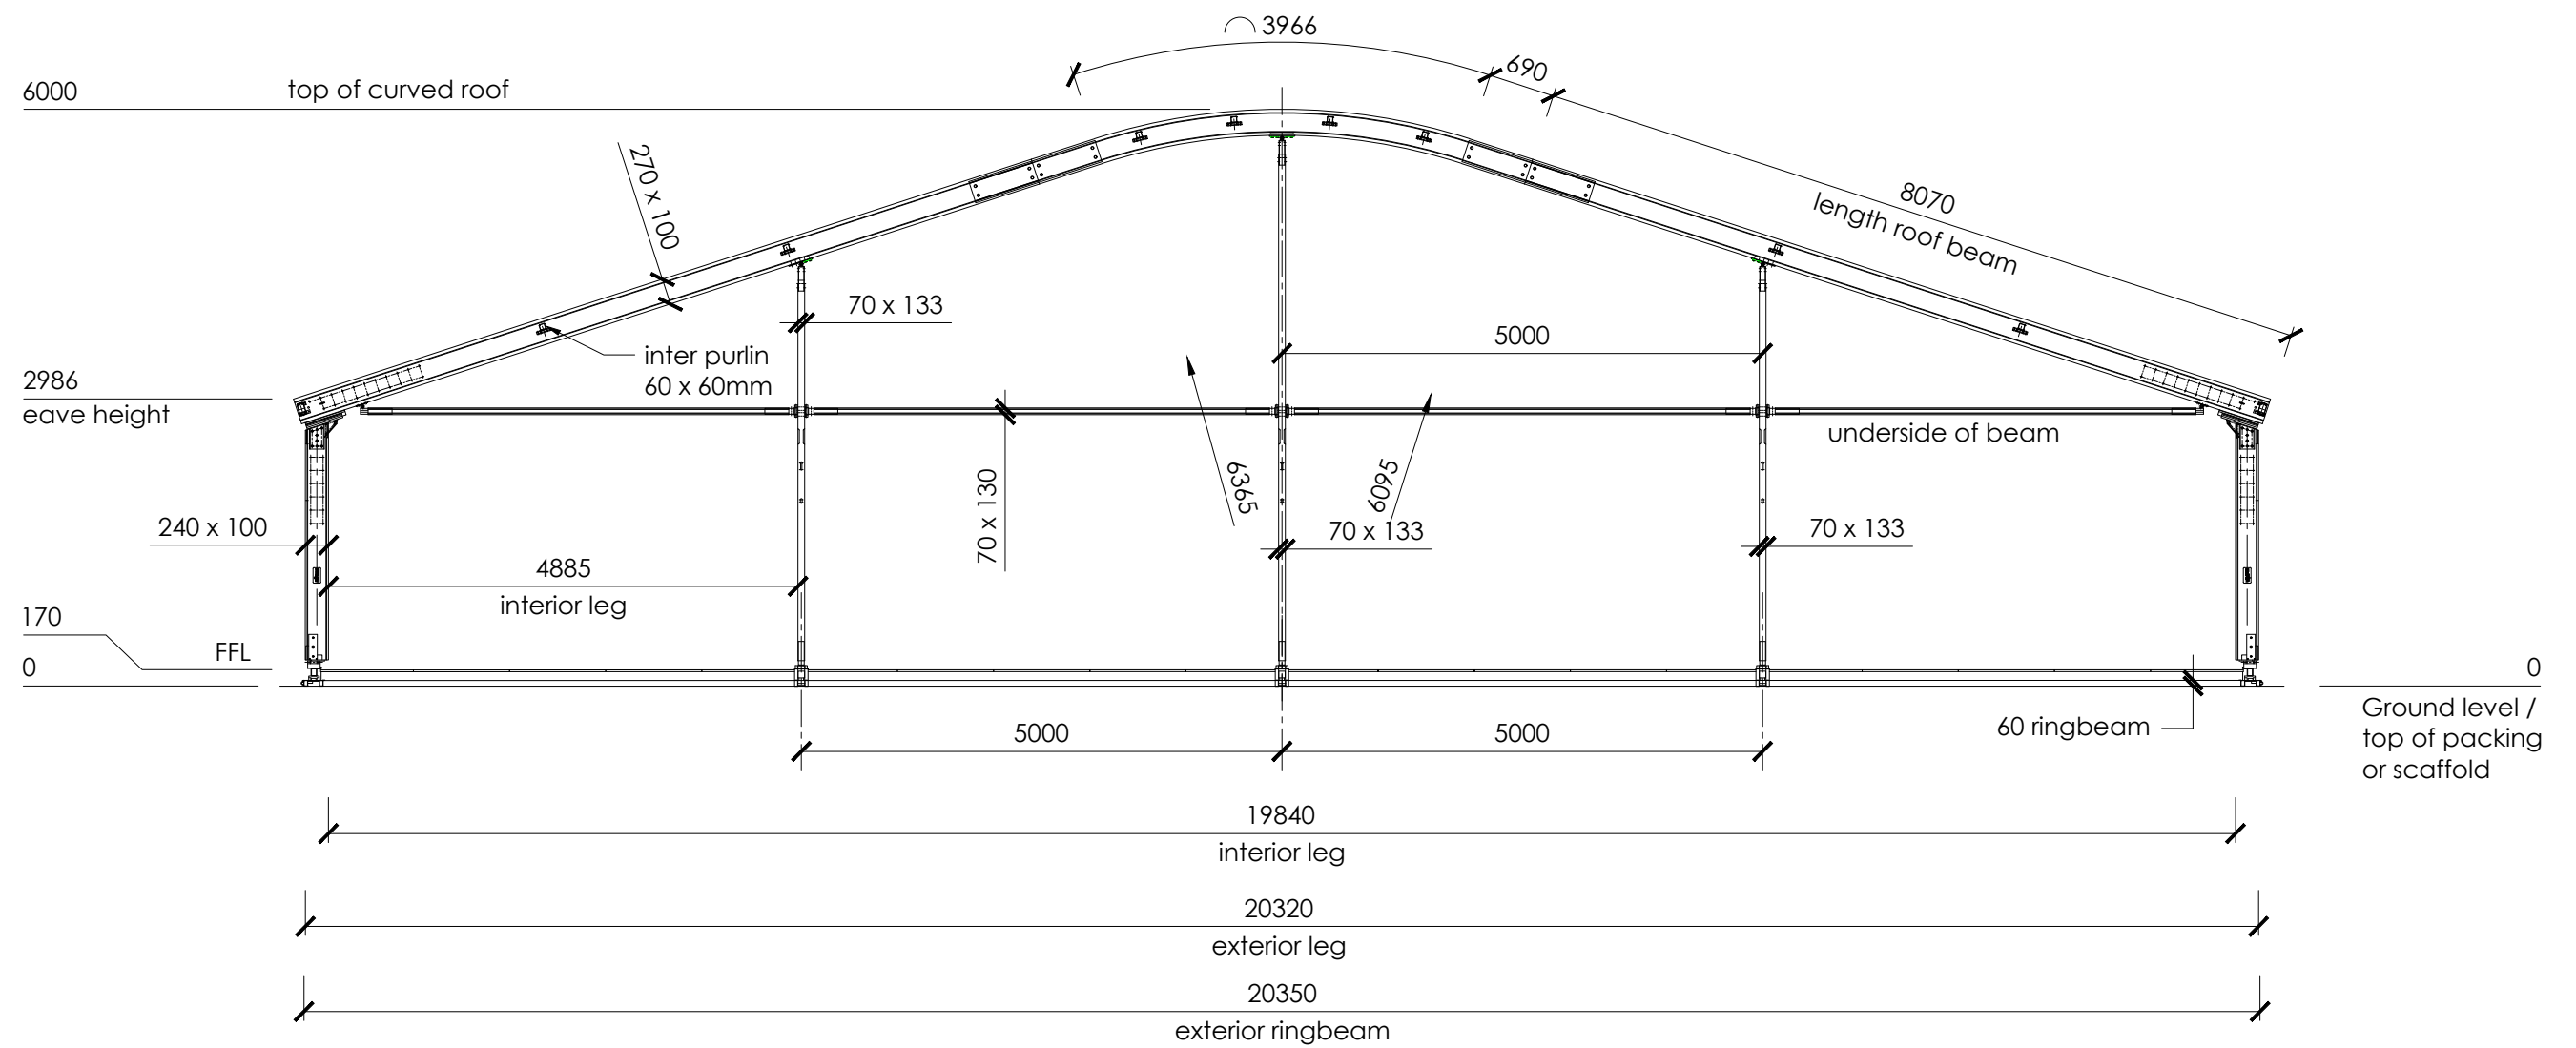


SUPPORT DETAILS
Scale: 1:5

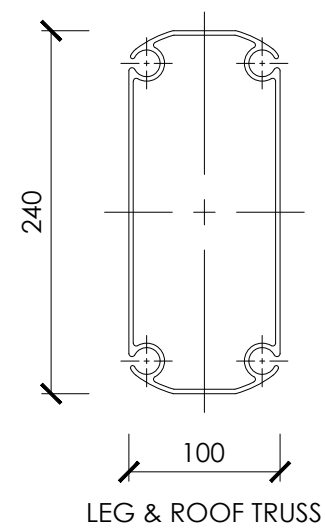

Drawing Title

20m ARCUS
2.9m EAVE
GABLE-END CROSS SECTION

Customer

REV	DATE	AMENDMENTS	Needingworth Road St. Ives Cambridgeshire PE27 3ND Tel : 01480 468888 Fax : 01480 462888	Drawn Julie S Scale 1:75@A3	Date Checked	Drawing Number 20m Curved 2.9m	Rev
-----	------	------------	--	--------------------------------	-----------------	-----------------------------------	-----