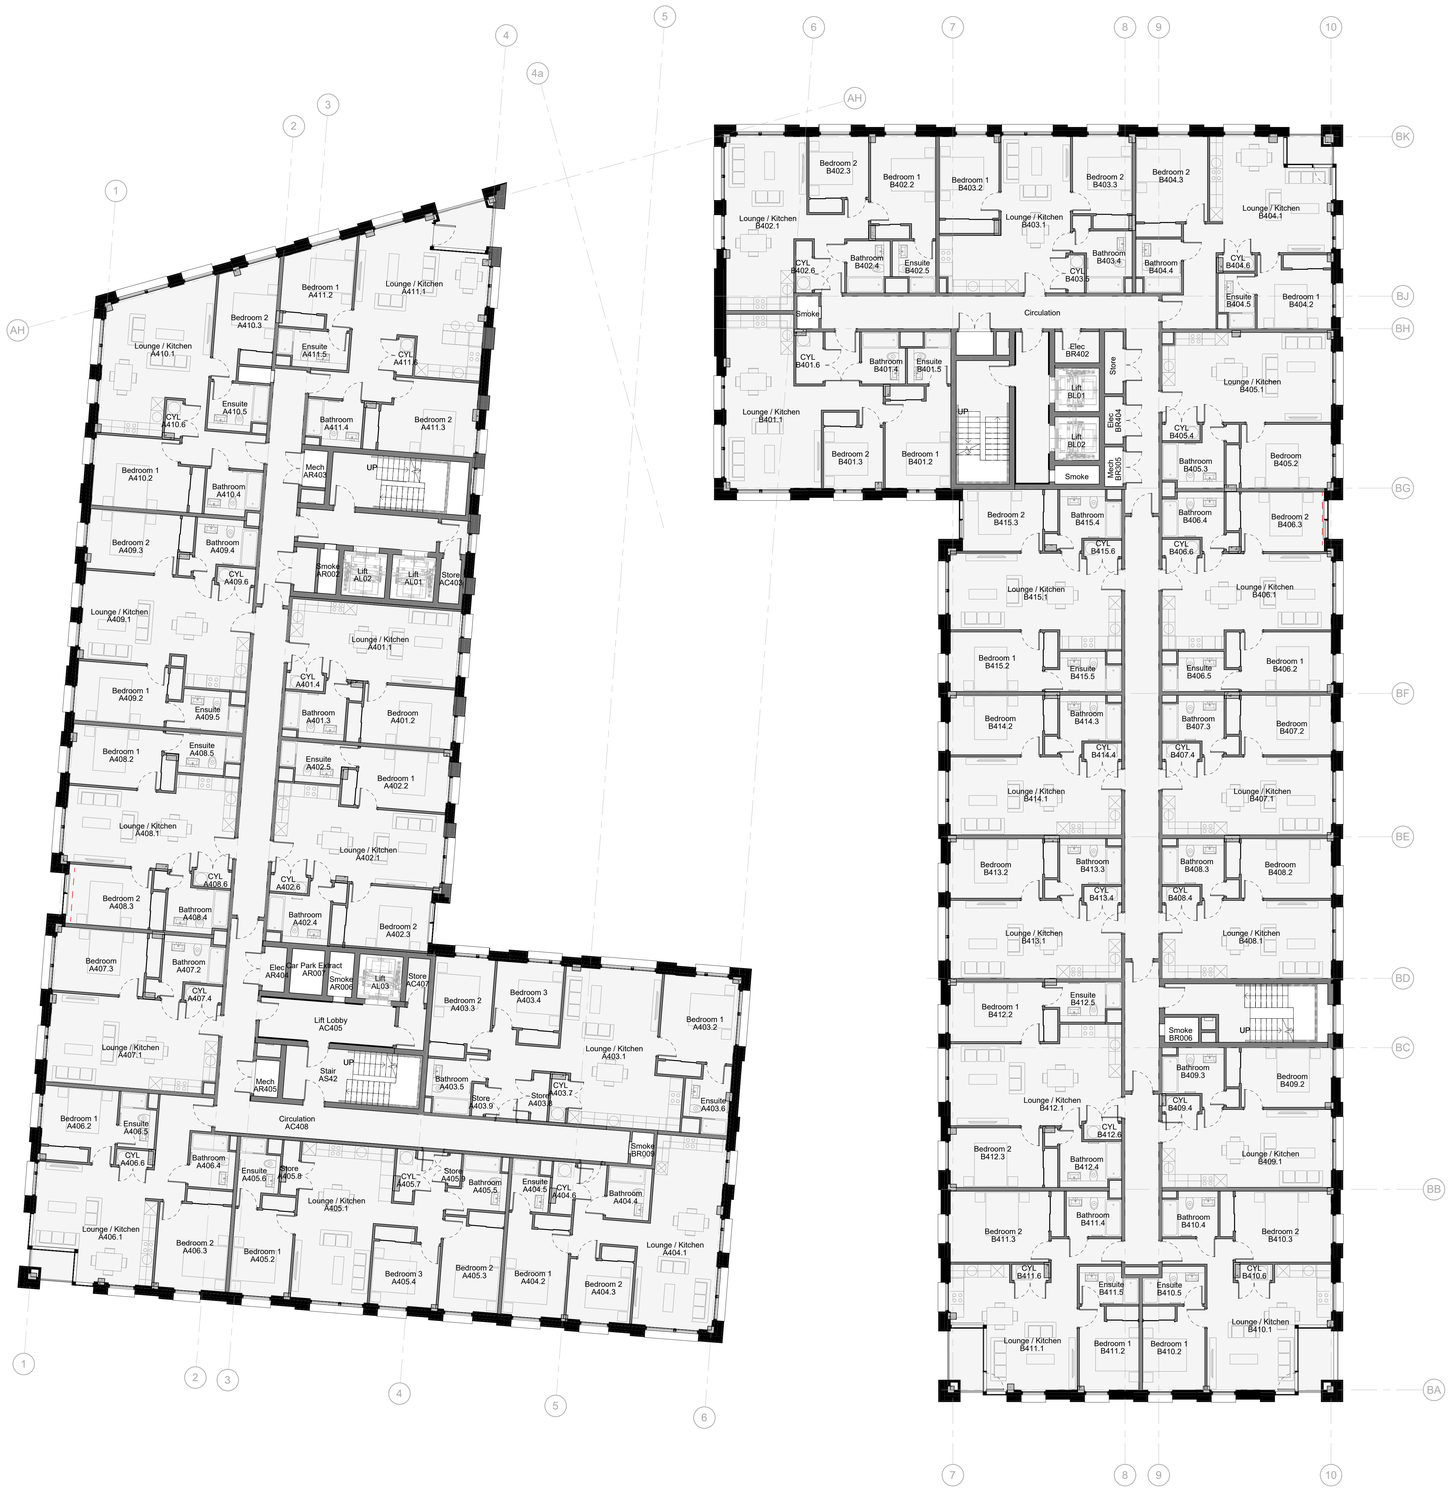


4 **Level 4 General Arrangement Plan_**
1 : 100

Rev	Description	Date	Dr by	App by
original by: ASB		date created: 11/10/21		Approved by: DL

AHR Architects Ltd
5th Floor
55 Princess Street
Manchester
M2 4EW
United Kingdom

T +44(0)161 8287900
E manchester@ahr.co.uk
www.ahr.co.uk

client name: Southvalley Estates Ltd

project: The Gasworks New Town - Phase 1

drawing: Level 4 General Arrangement Plan_Planning Pack

computer file: I:\0.32.1.11\DW_Profiles_Folder_redirection\an.briggs\Documents\Revit Files\Local Files\Revit 2022\21-WR-P1-XX-M3-A-Phase 1.0.lagi_I.an.Briggs@ahr.uk — plot date:

project number: 2015.00541.000 — scale: 1 : 100 @A0

drawing number: GDS-AHR-P1-04-DR-A-20002 — rev: — issue status: S4

This drawing is to be read in conjunction with all related drawings. All dimensions must be checked and verified on site before commencing any work or producing shop drawings. The originator should be notified immediately of any discrepancy.
This drawing is copyright and remains the property of AHR.