

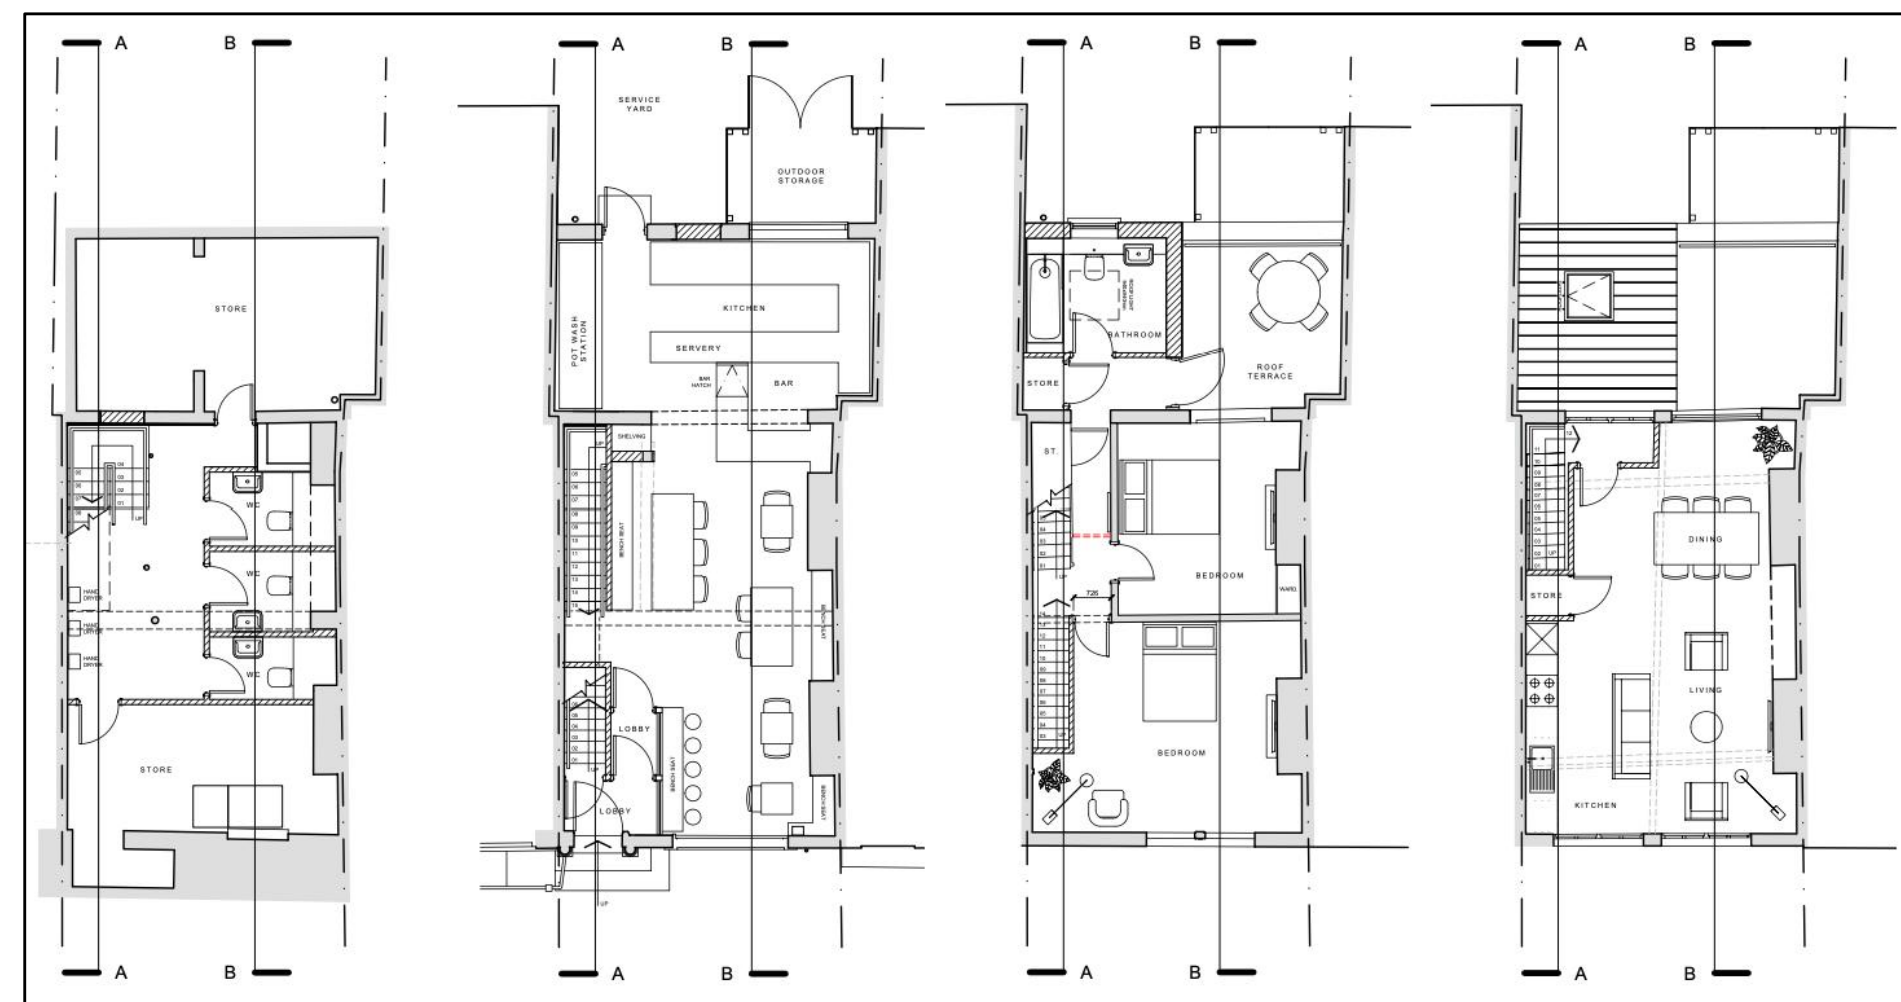


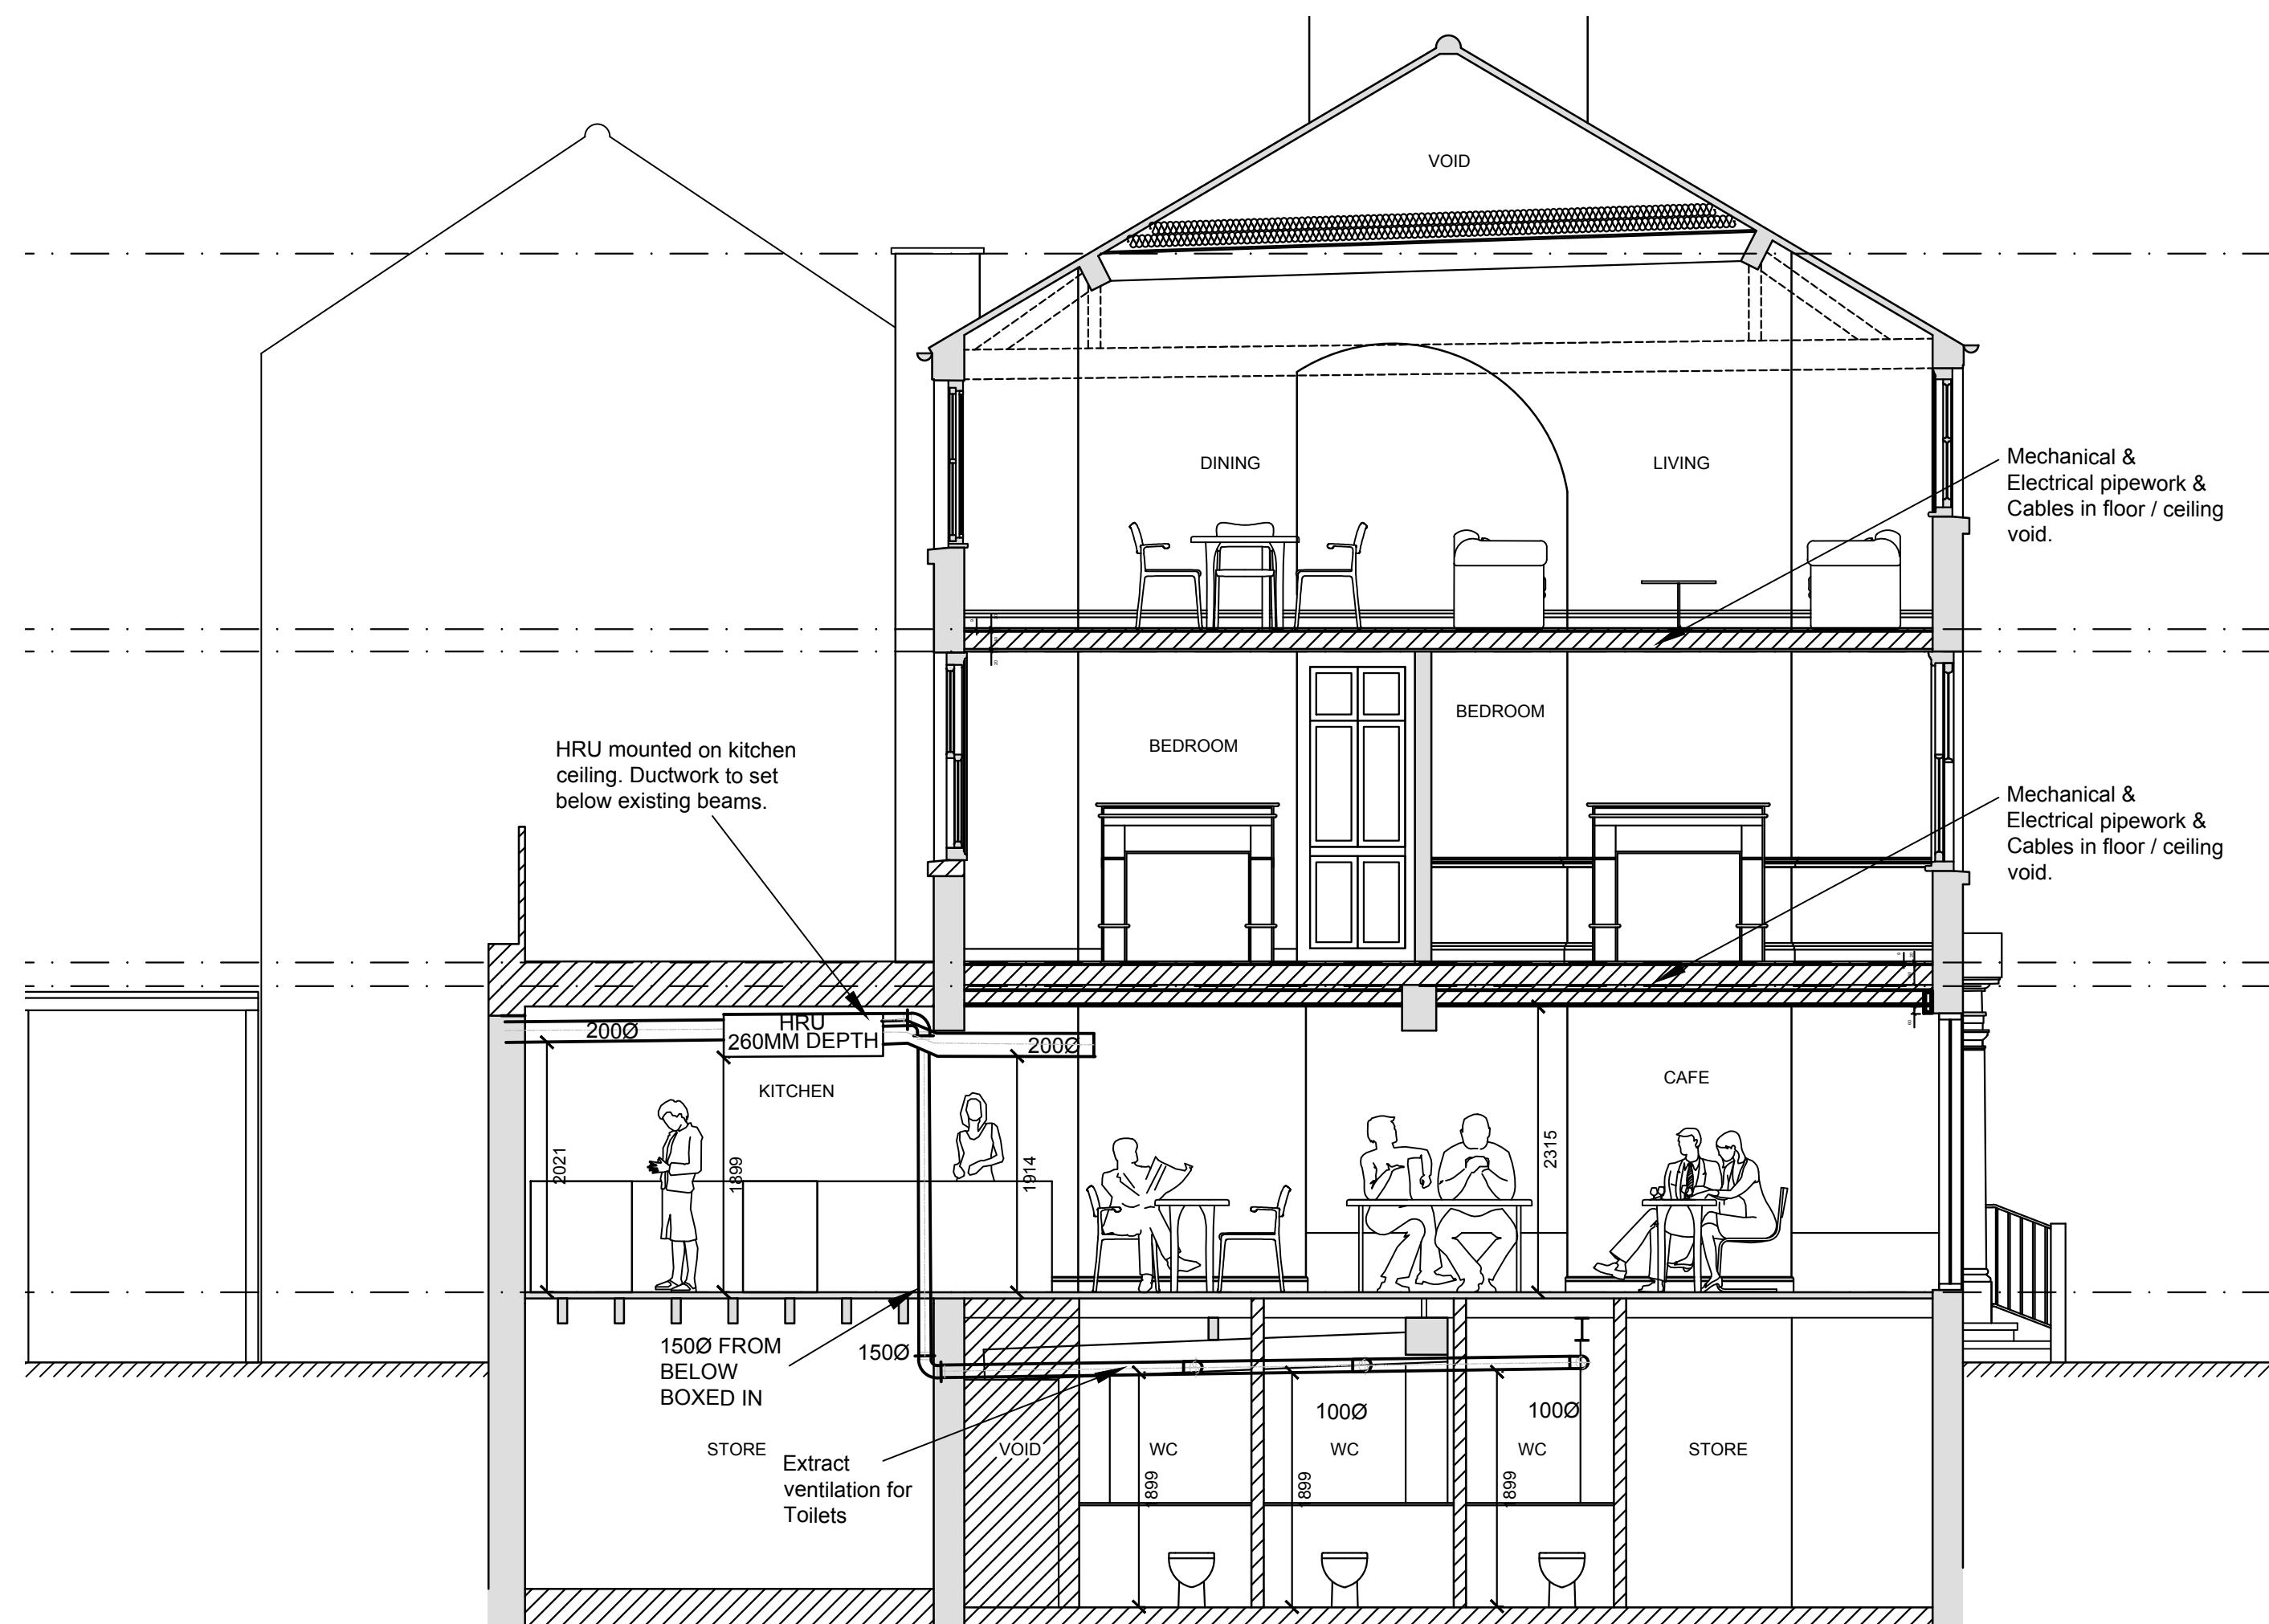

BAC001-AUR-ZZ-ZZ-DR-5702

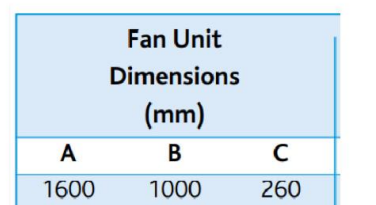

GROUND FLOOR HEAT RECOVERY UNIT ESTIMATED
DIMENSIONS (BASED ON NUAIRE XBC10)

02	ST	02.06.23	STAGE 3 - PLANNING COMMENTS INCORPORATED
01	ST	18.05.23	STAGE 3 - PLANNING COMMENTS INCORPORATED
REV	CHK	DATE	DESCRIPTION



AURA Technical Services Ltd.
97 Alderley Road
Wilmslow
SK9 1PT

www.auratechnicalservices.co.uk

Drawn: ST	Chkd: ST	App: RC	A1
Date: JUN'23	Scale: 1:50		

Project:	33 THOMAS STREET
----------	------------------

Drawing Title: MECHANICAL SERVICES VENTILATION SECTION
--

Drawing No:	Rev:
BAC001-AUR-ZZ-ZZ-DR-5702	P02