


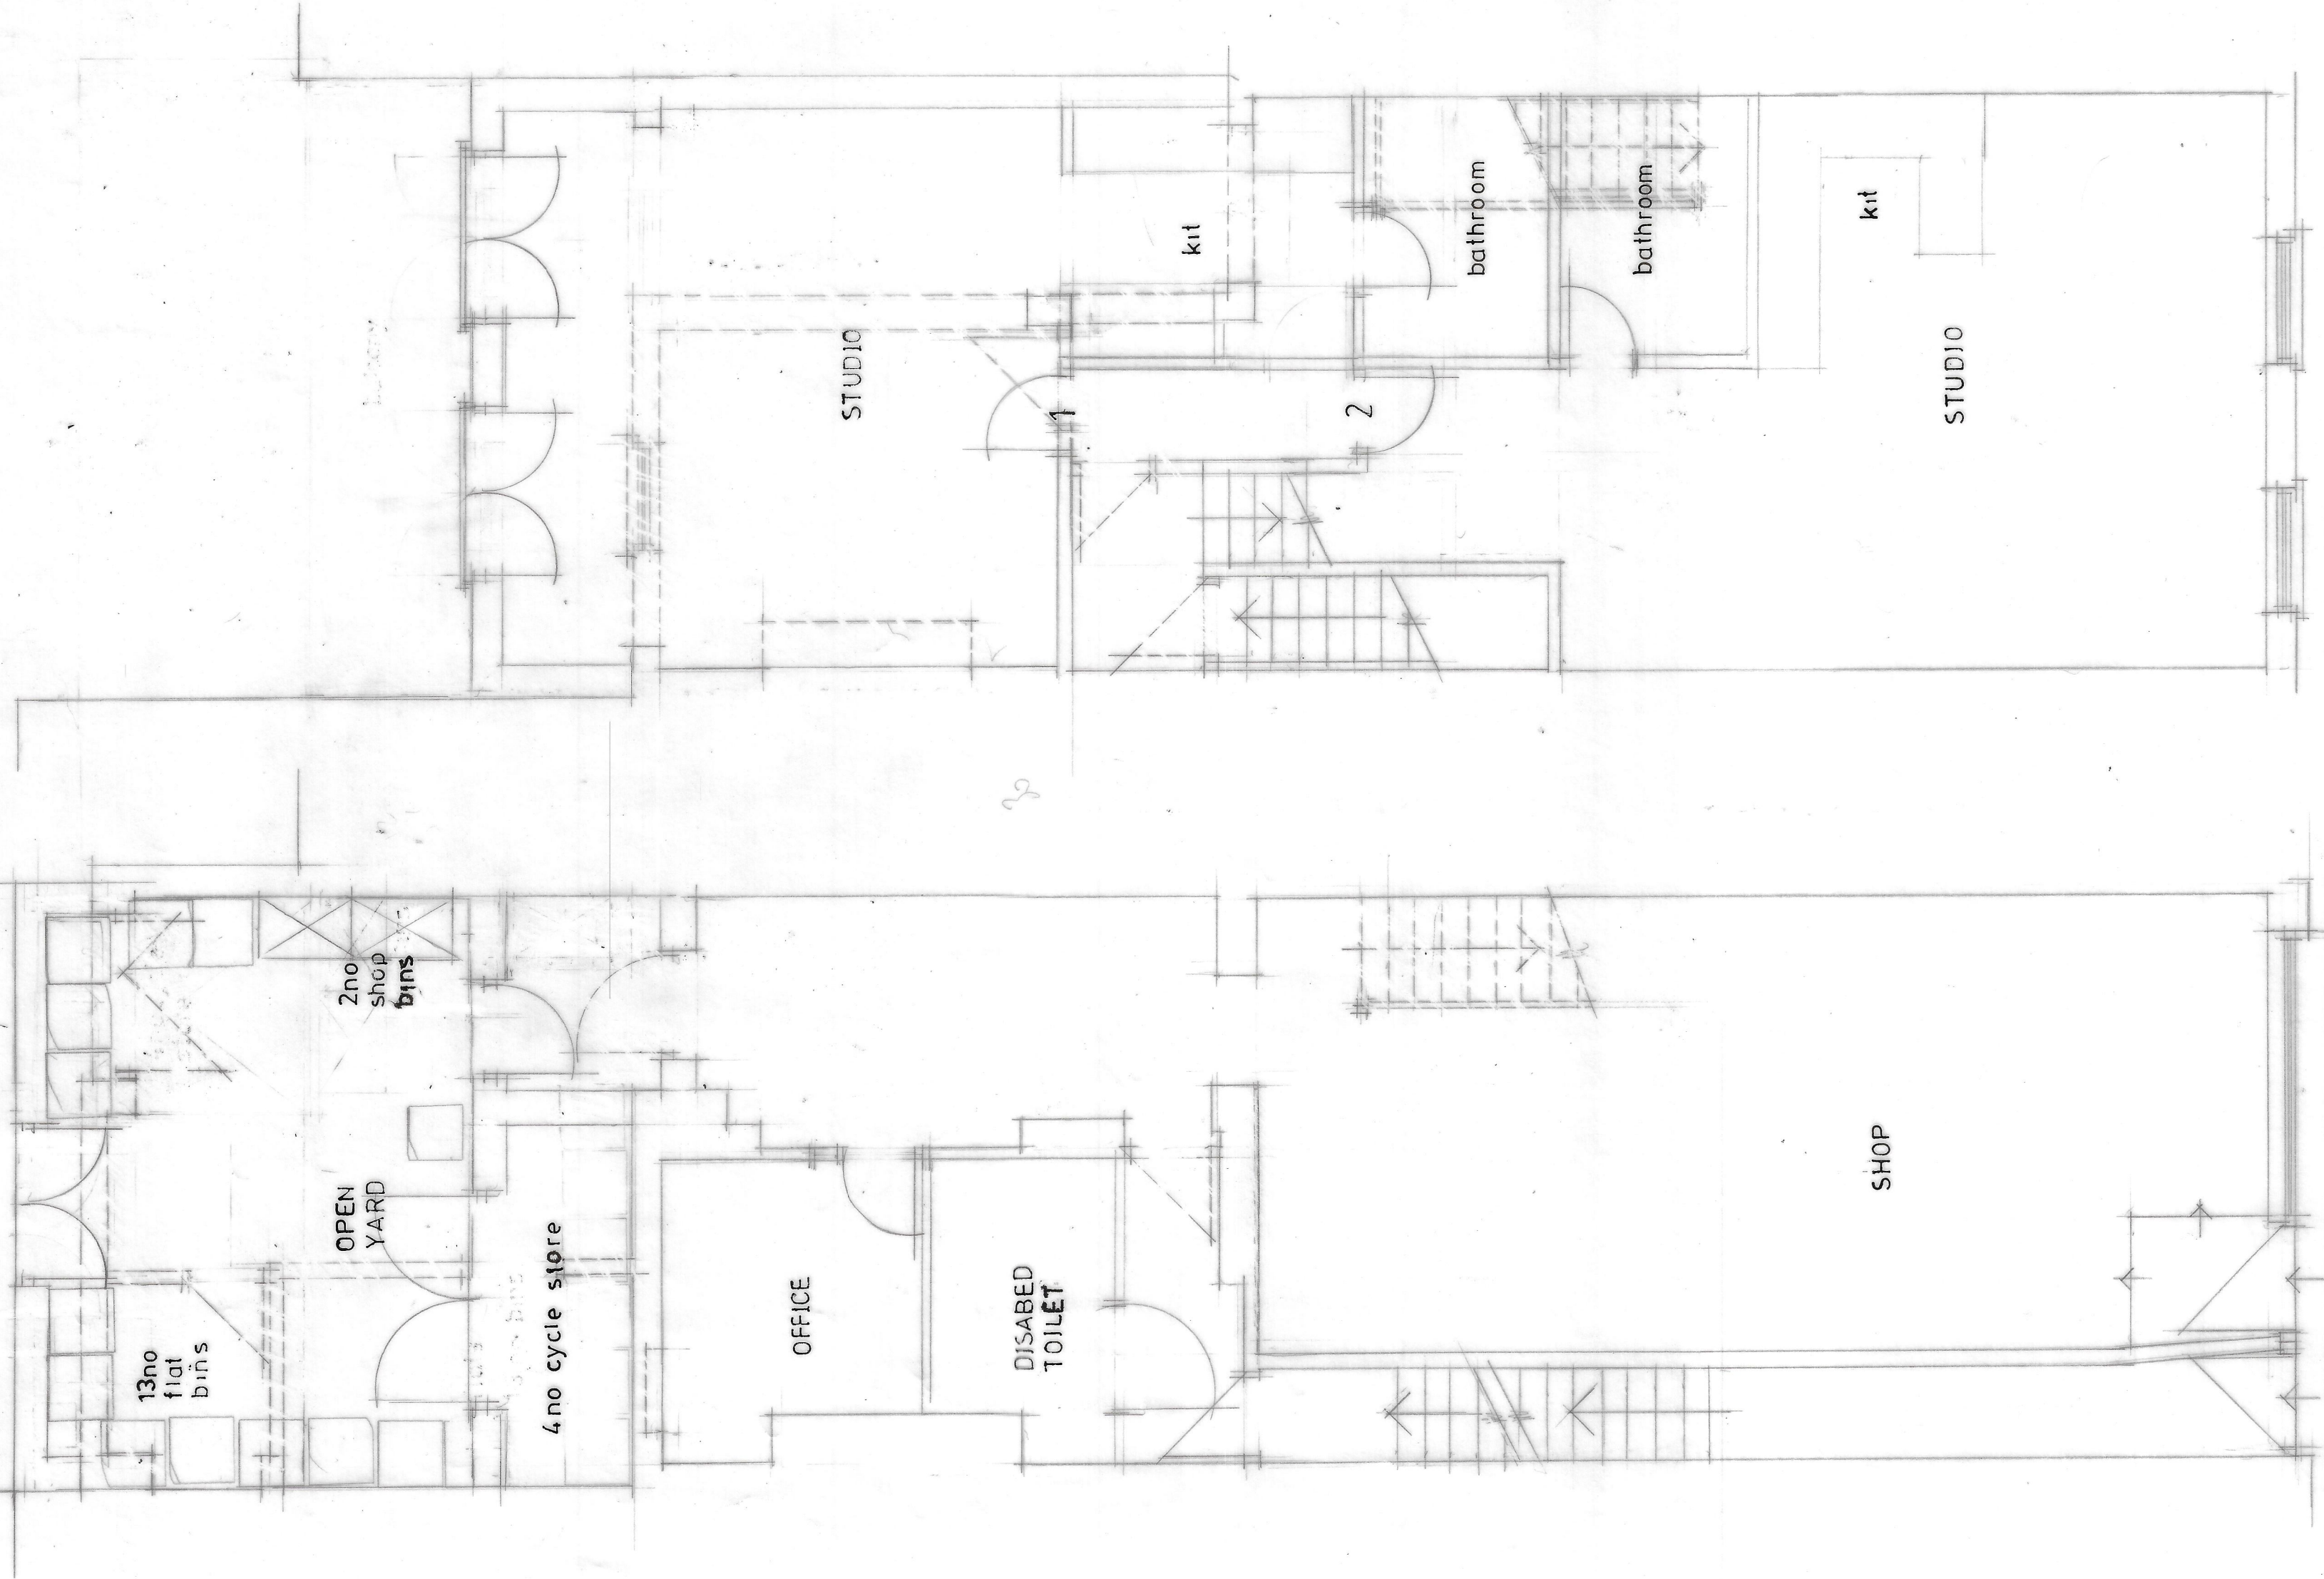


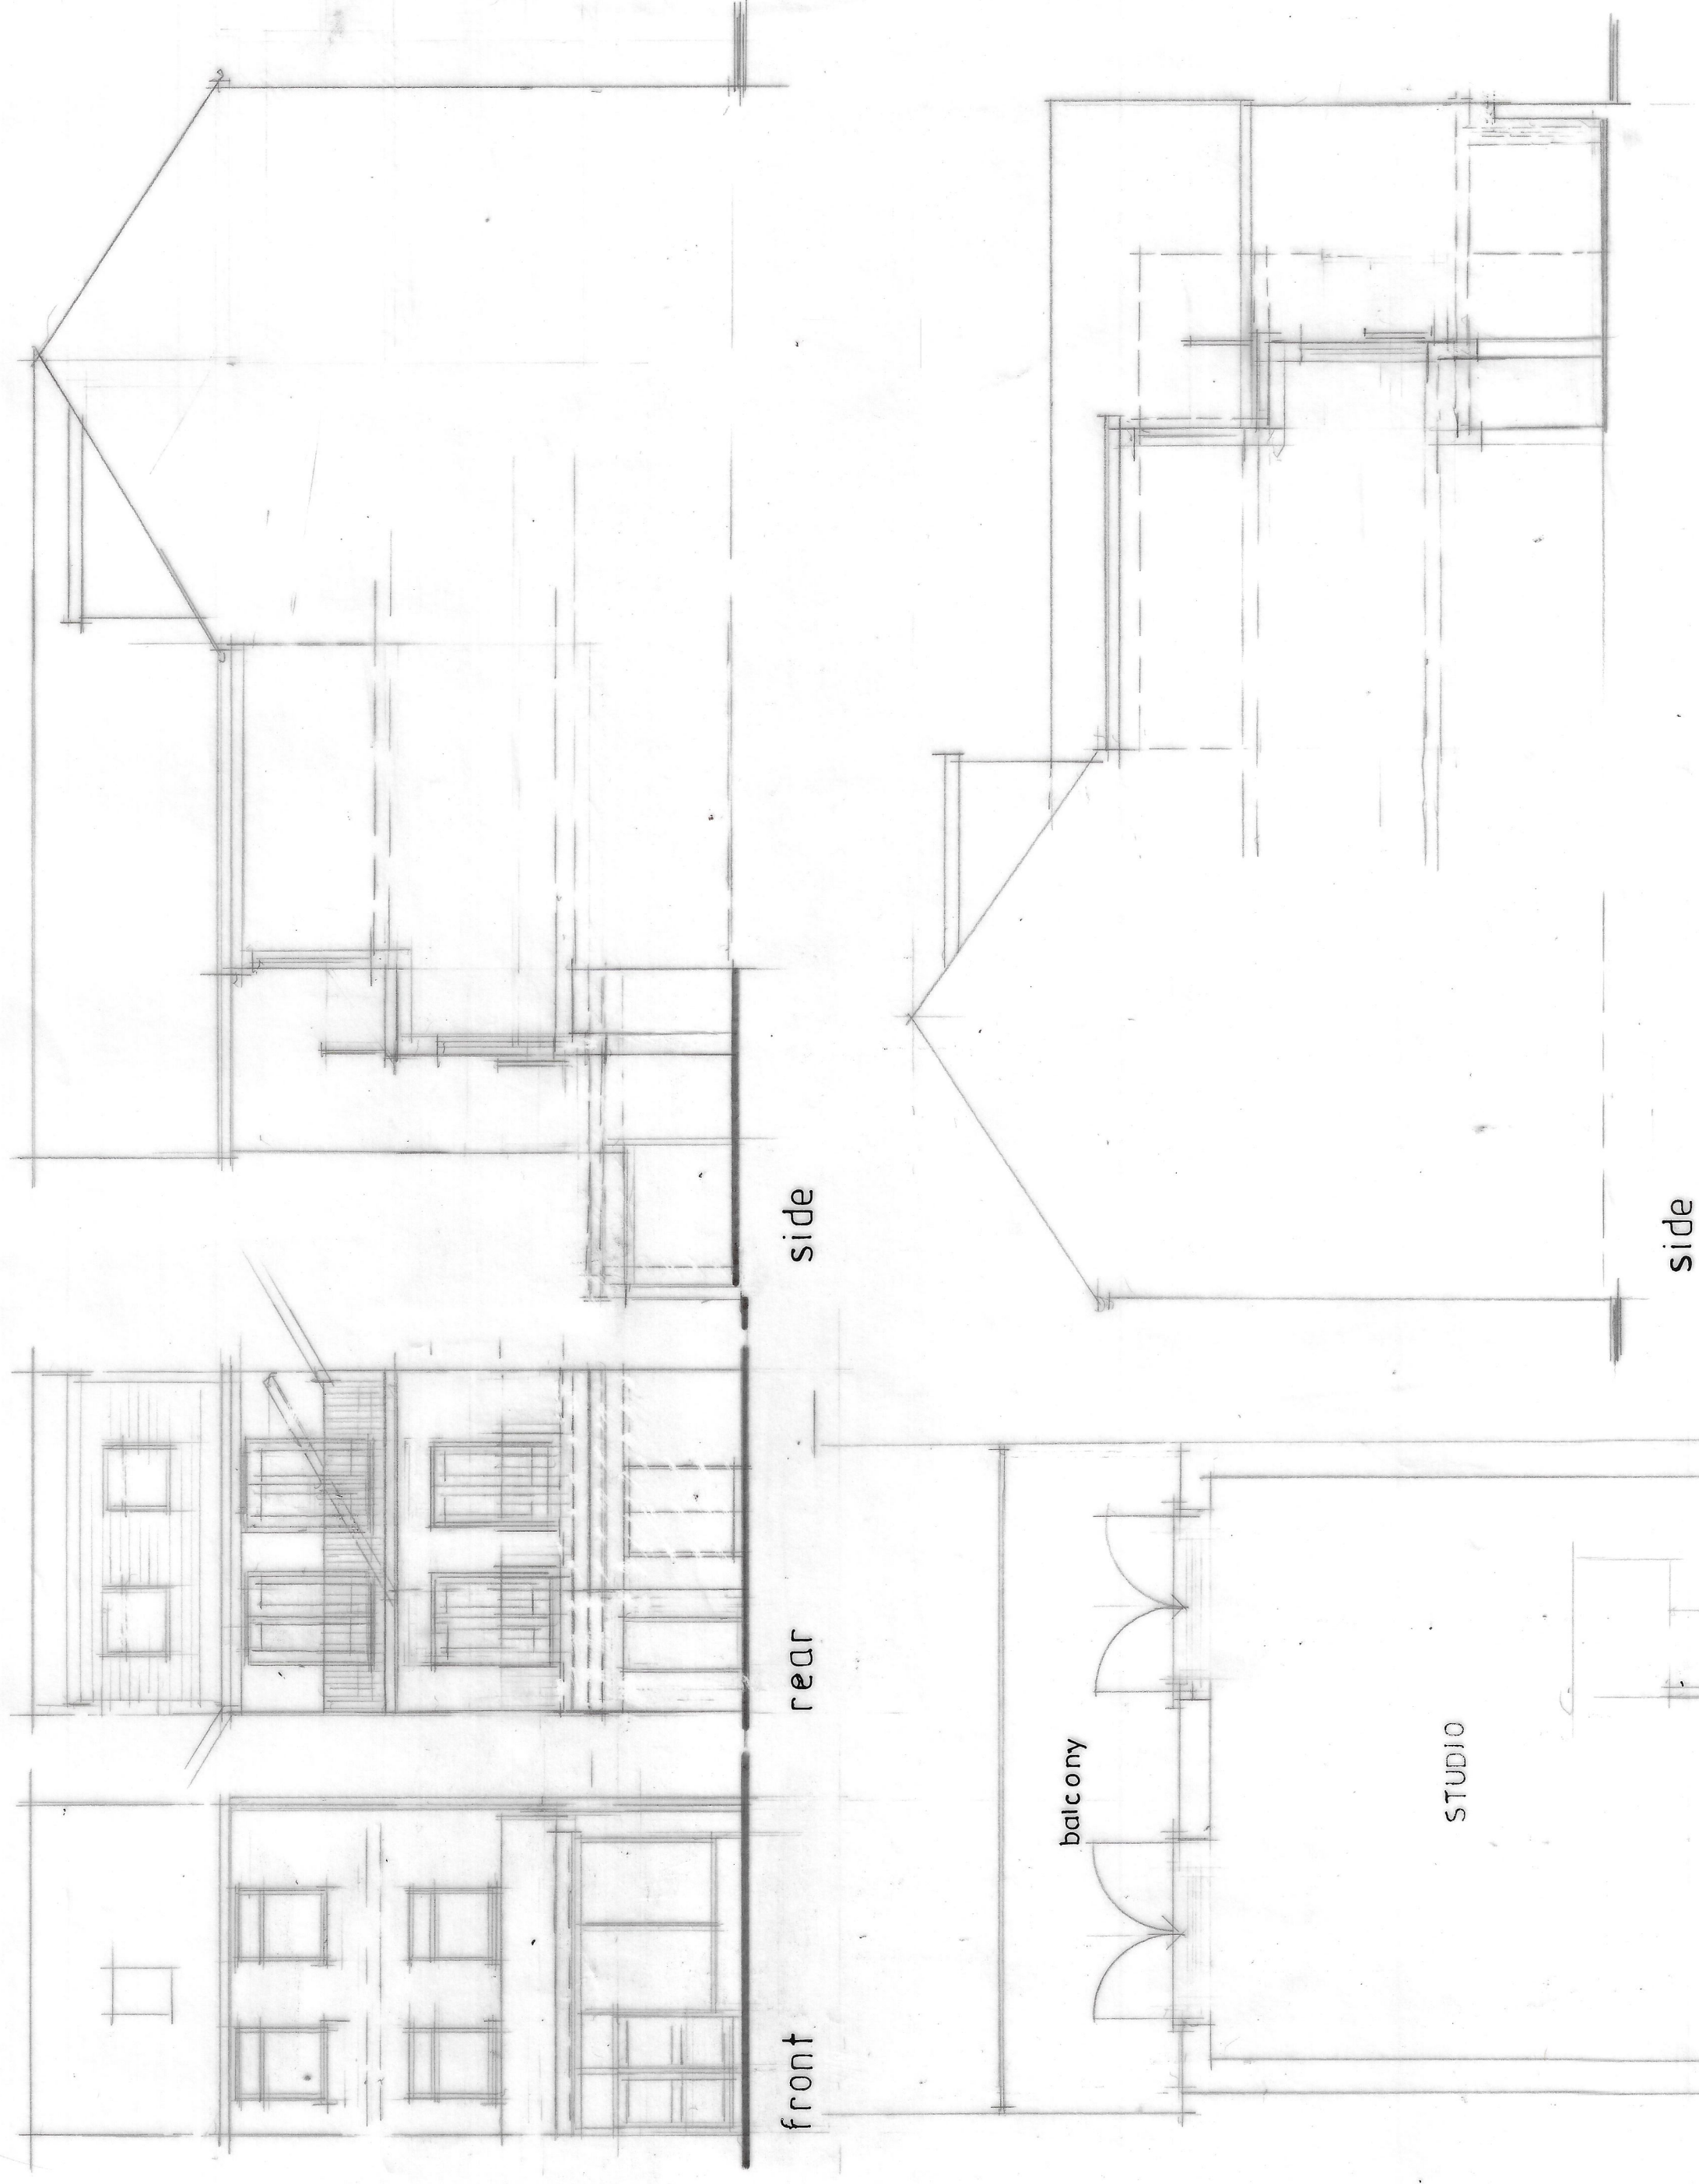

FLATS SHOP
FLAT 1 30.5sq m
FLAT 2 38sqm
FIRST

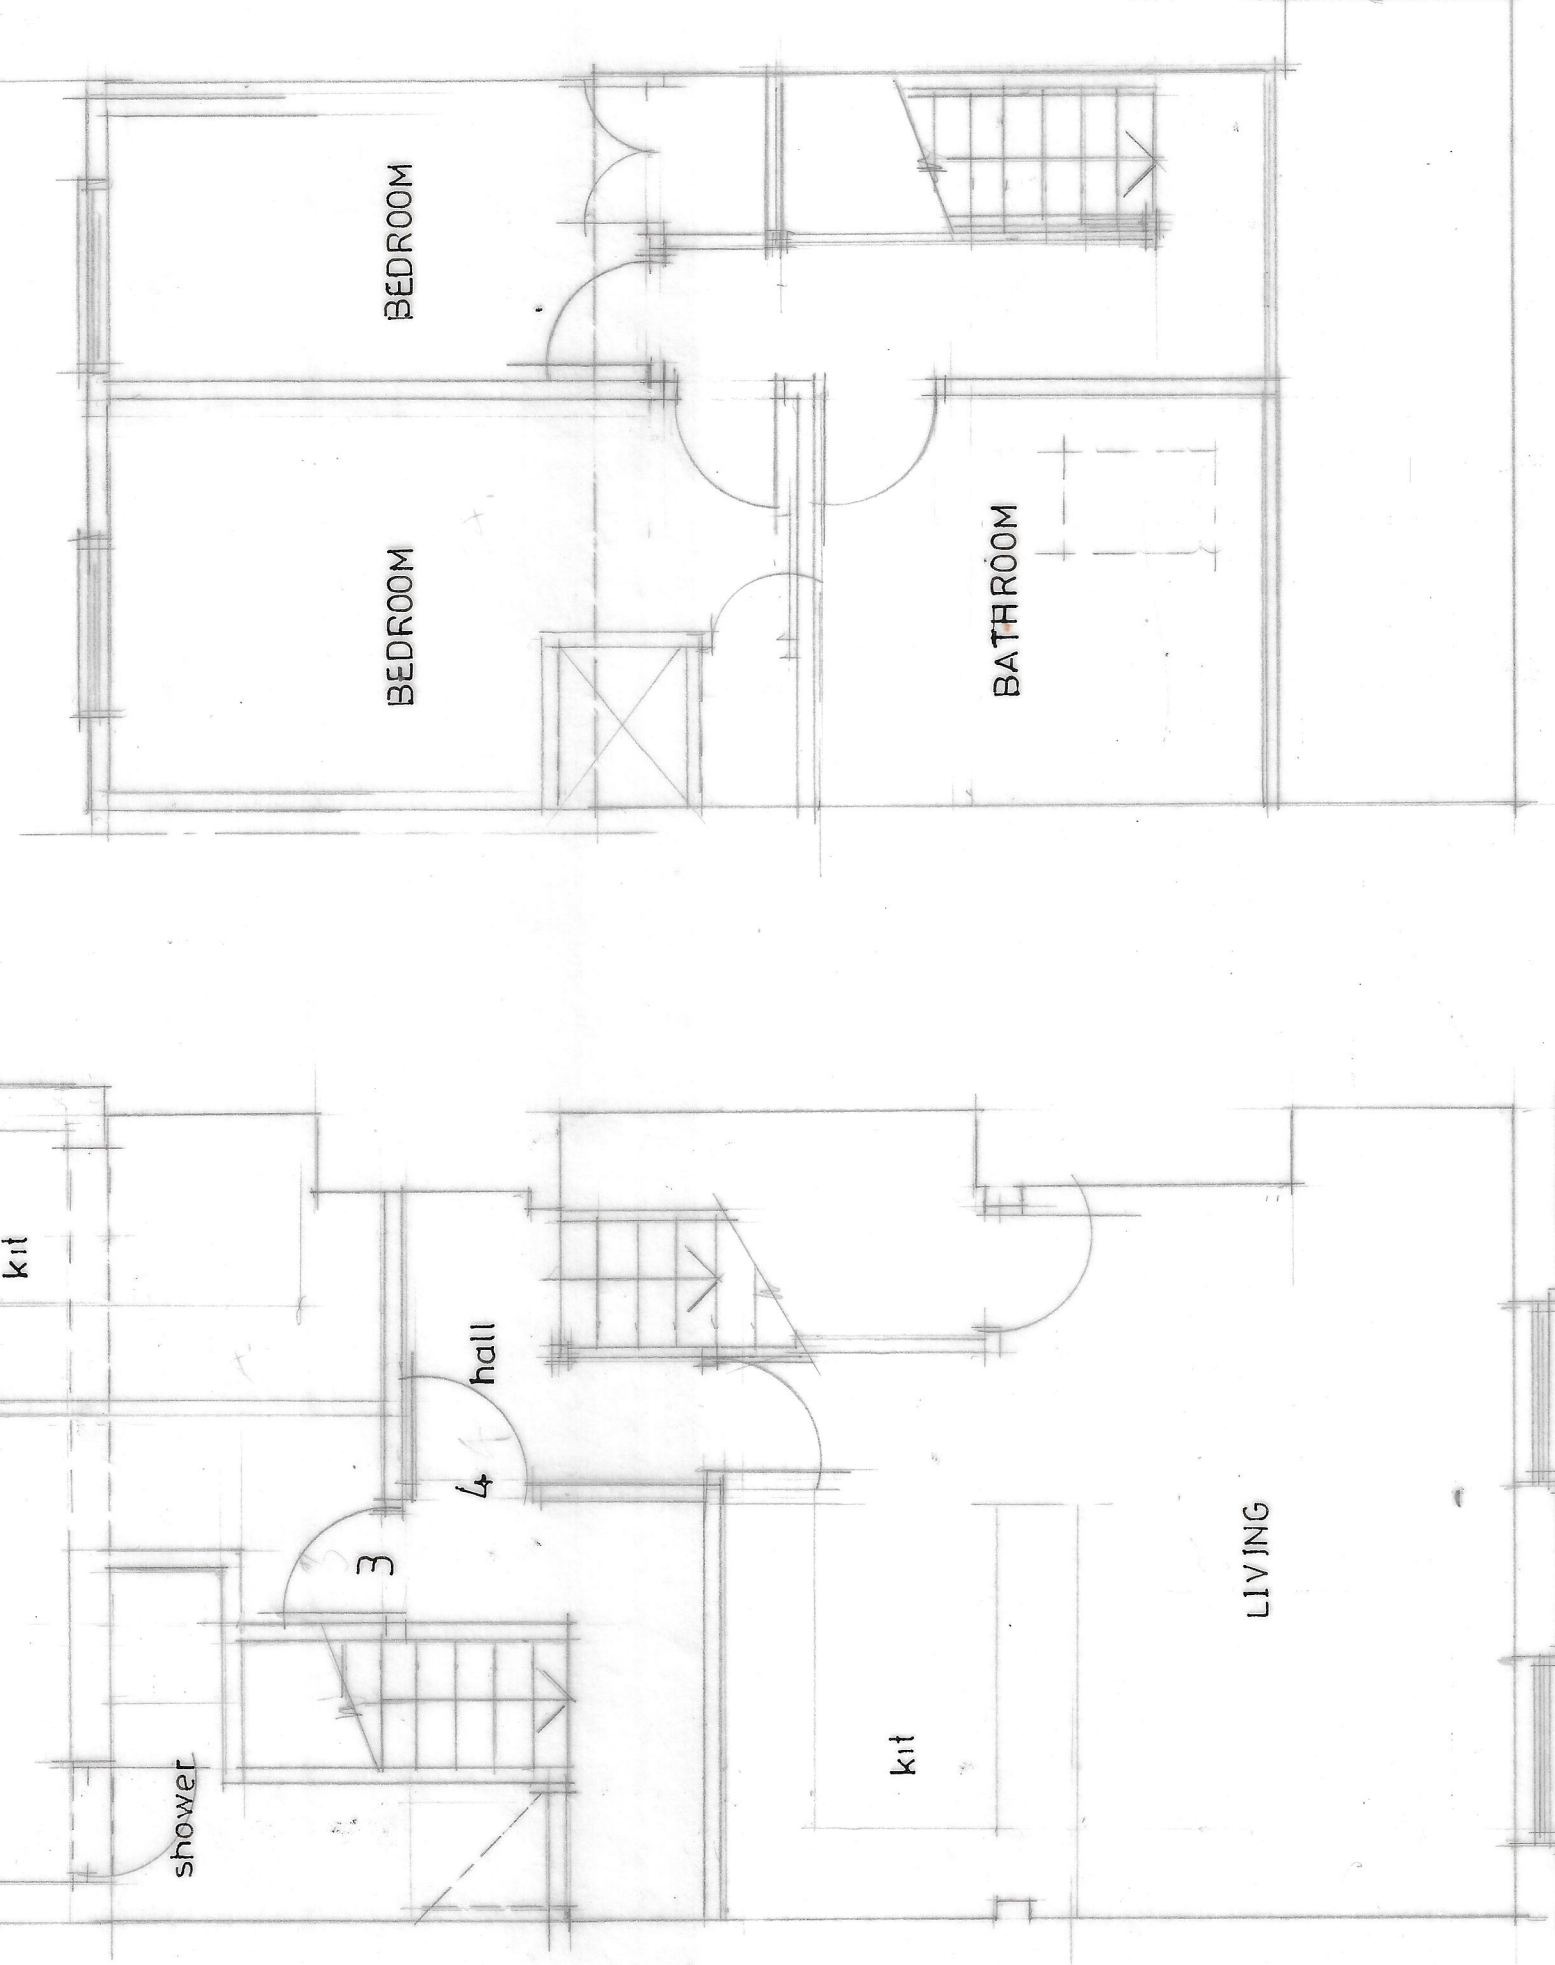

FLAT 3 37sq m
FLAT 4 59sq m
SECOND

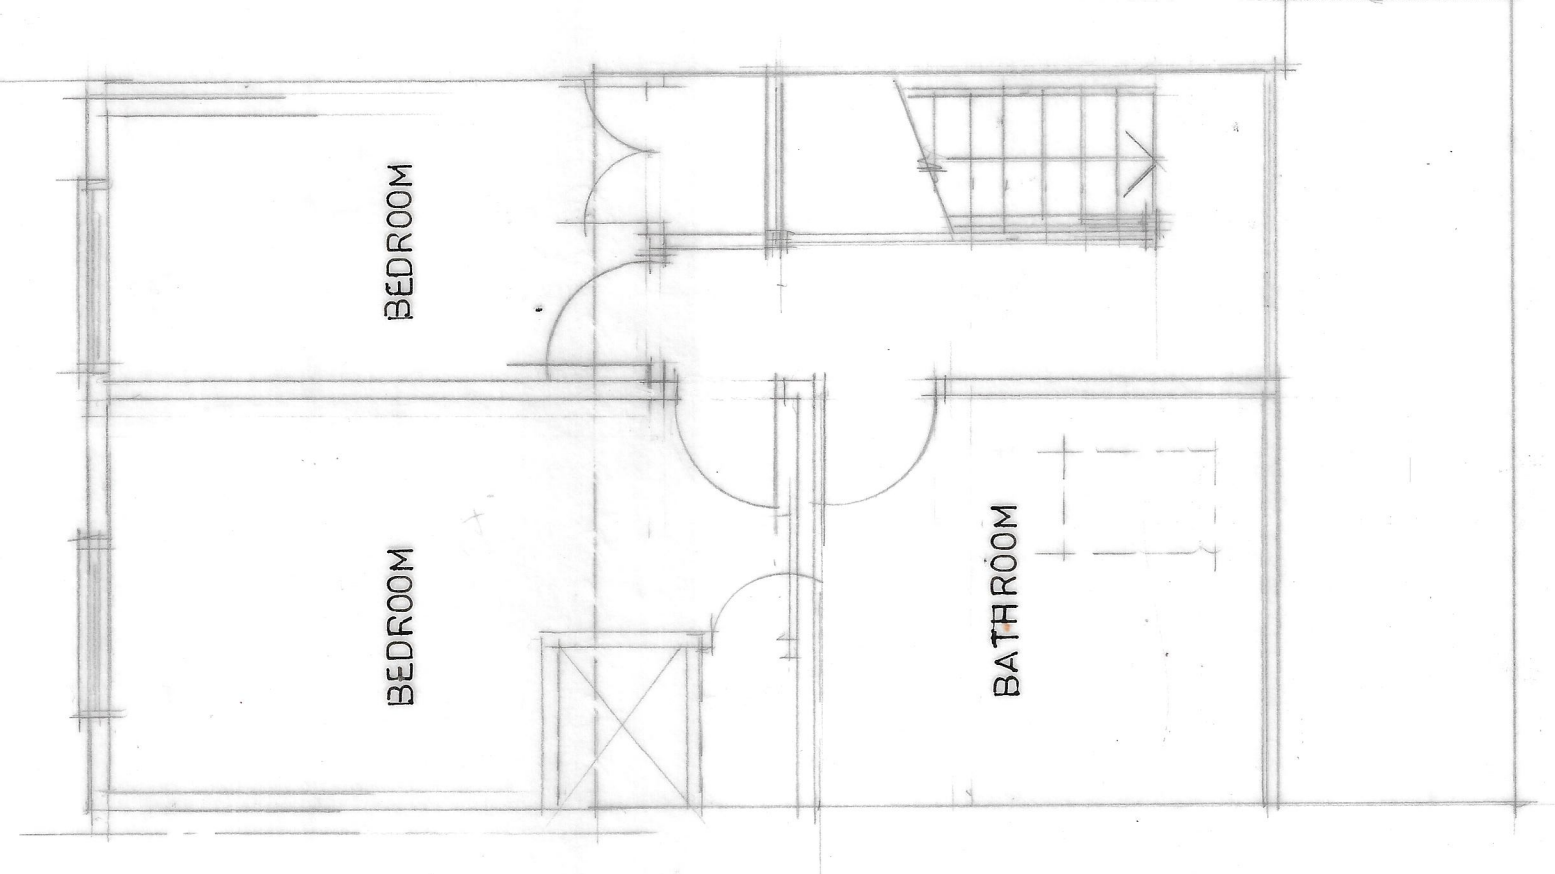

THIRD

CLIENT		LUCKY SINGH PROPERTIES LTD 50 BURY NEW ROAD MANCHESTER M8 8EL	
JOB TITLE		PROPOSED NEW FLATS	
DRAWING TITLE		PLANS AND ELEVATIONS AS PROPOSED	
HOLBOROW + ORMESHER LIMITED		architectural & interior design	
COMPANY ADDRESS:		15 OVERTON CLOSE MIDDLEWICH CHESHIRE CW10 0PE PHONE 0770 884 989	
SCALE	1:50	1:100	1:200
REVISION	1	2	3
DRAWN	AS	AS	AS
CHECKED	AS	AS	AS
DATE	15/01/02	15/01/02	15/01/02
DRAWING NUMBER	2321/23/02		