


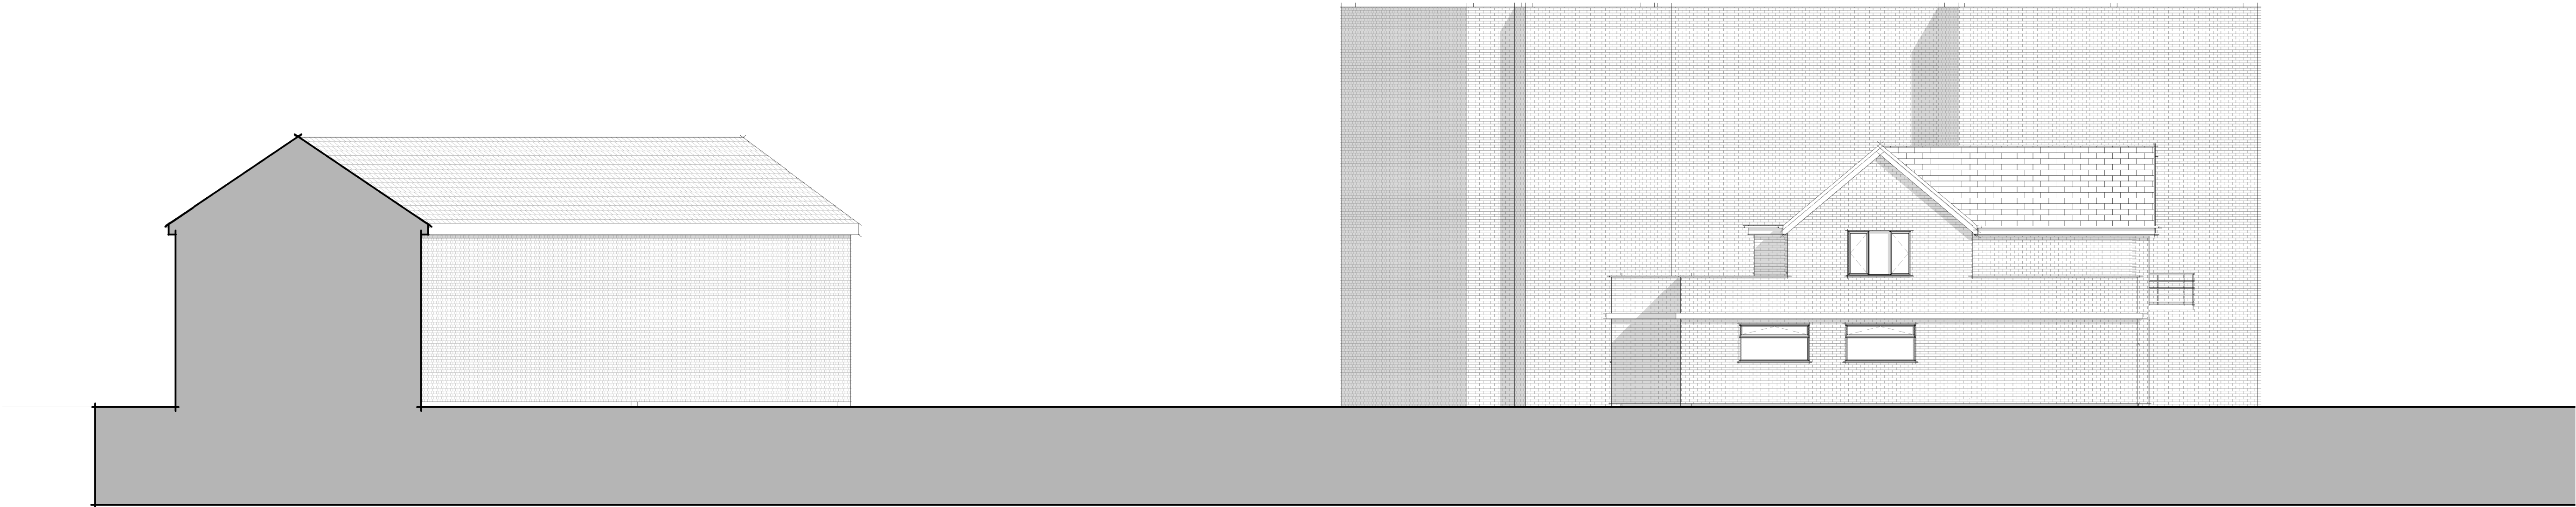


Existing - Street Elevation 'A'

Scale: 1 : 100



Existing - Street Elevation 'C'

Scale: 1 : 100

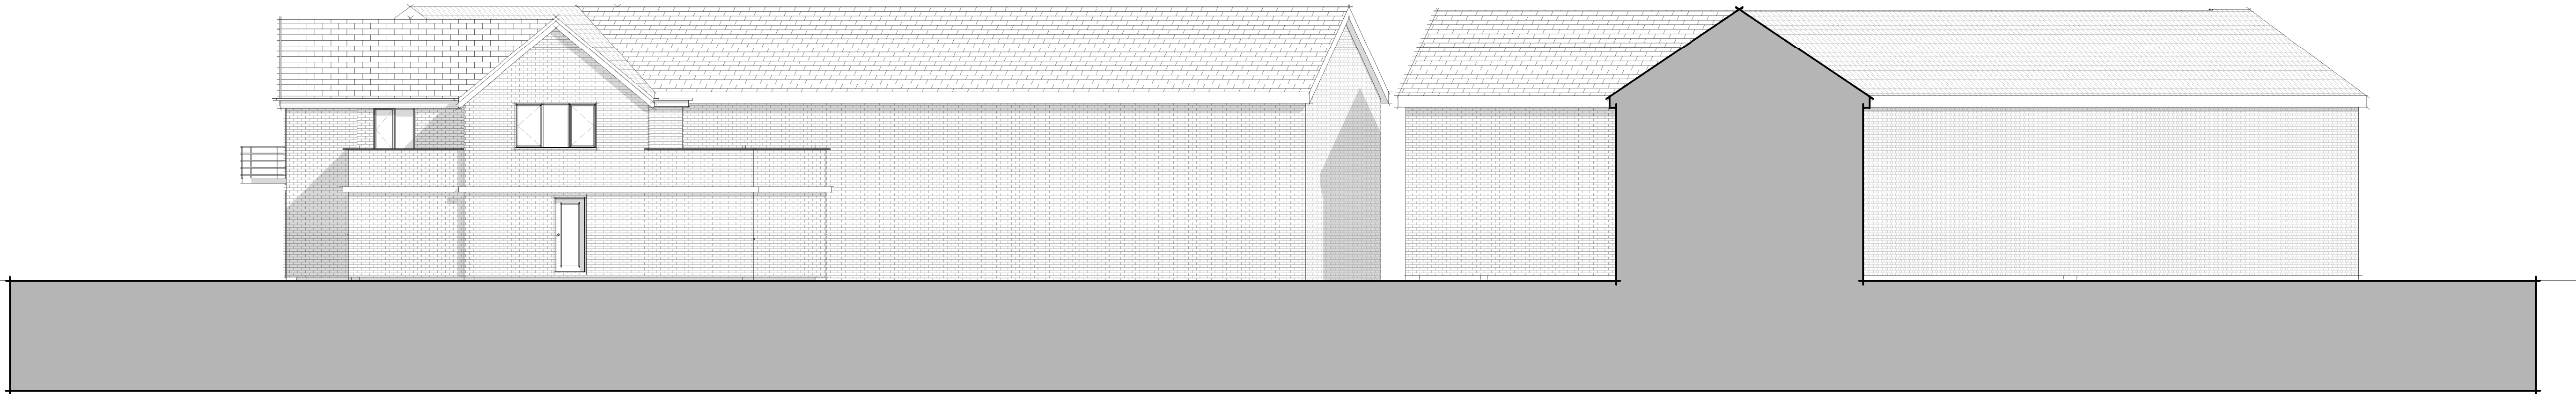

Existing - Street Elevation 'B'

Scale: 1 : 100

- GENERAL NOTE:
1. UNDER NO CIRCUMSTANCES SHOULD DIMENSIONS BE SCALED FROM THIS DRAWING IF IN DOUBT ASK.
 2. THE DRAWINGS ARE TO BE READ IN CONJUNCTION WITH ALL OTHER RELEVANT DRAWINGS/SPECIFICATIONS. ANY DISCREPANCIES, ERRORS OR OMISSIONS TO BE BROUGHT TO THE ATTENTION OF THE ARCHITECT.
 3. ALL DIMENSIONS ARE TO BE CHECKED PRIOR TO COMMENCEMENT.
 4. THE DRAWING IS THE PROPERTY OF D2 ARCHITECTS AND MUST NOT BE COPIED OR REPRODUCED EITHER IN WHOLE OR IN PART WITHOUT WRITTEN PERMISSION.

Rev: Description: Date:
X Planning Sub. 11.12.23

Planning

Scheme Title:
Cleveir Clowns Nursery

Drawing Reference:
Existing Street Elevations/Sections

Scale @ A1: 1 : 100
Drawn by: RAL
Checked by: MOH

Project Number: 6380
Drawing Number: EX04
Revision: X



Soughton House
2 Nicholas Street Mews
Chester
Cheshire
CH1 2NS

T: 01244 820 984 / 01824 562012
E: admin@d2architects.co.uk
W: www.d2architects.co.uk