


General Notes

The Architect shall have no responsibility for any use made of this document other than for that which it was prepared and issued.
All dimensions should be checked on site. Do not scale from this drawing. To be read in conjunction with all other Consultant's drawings. The Architect to be immediately notified of any discrepancies.

Copyright on this drawing retained by the Architect.

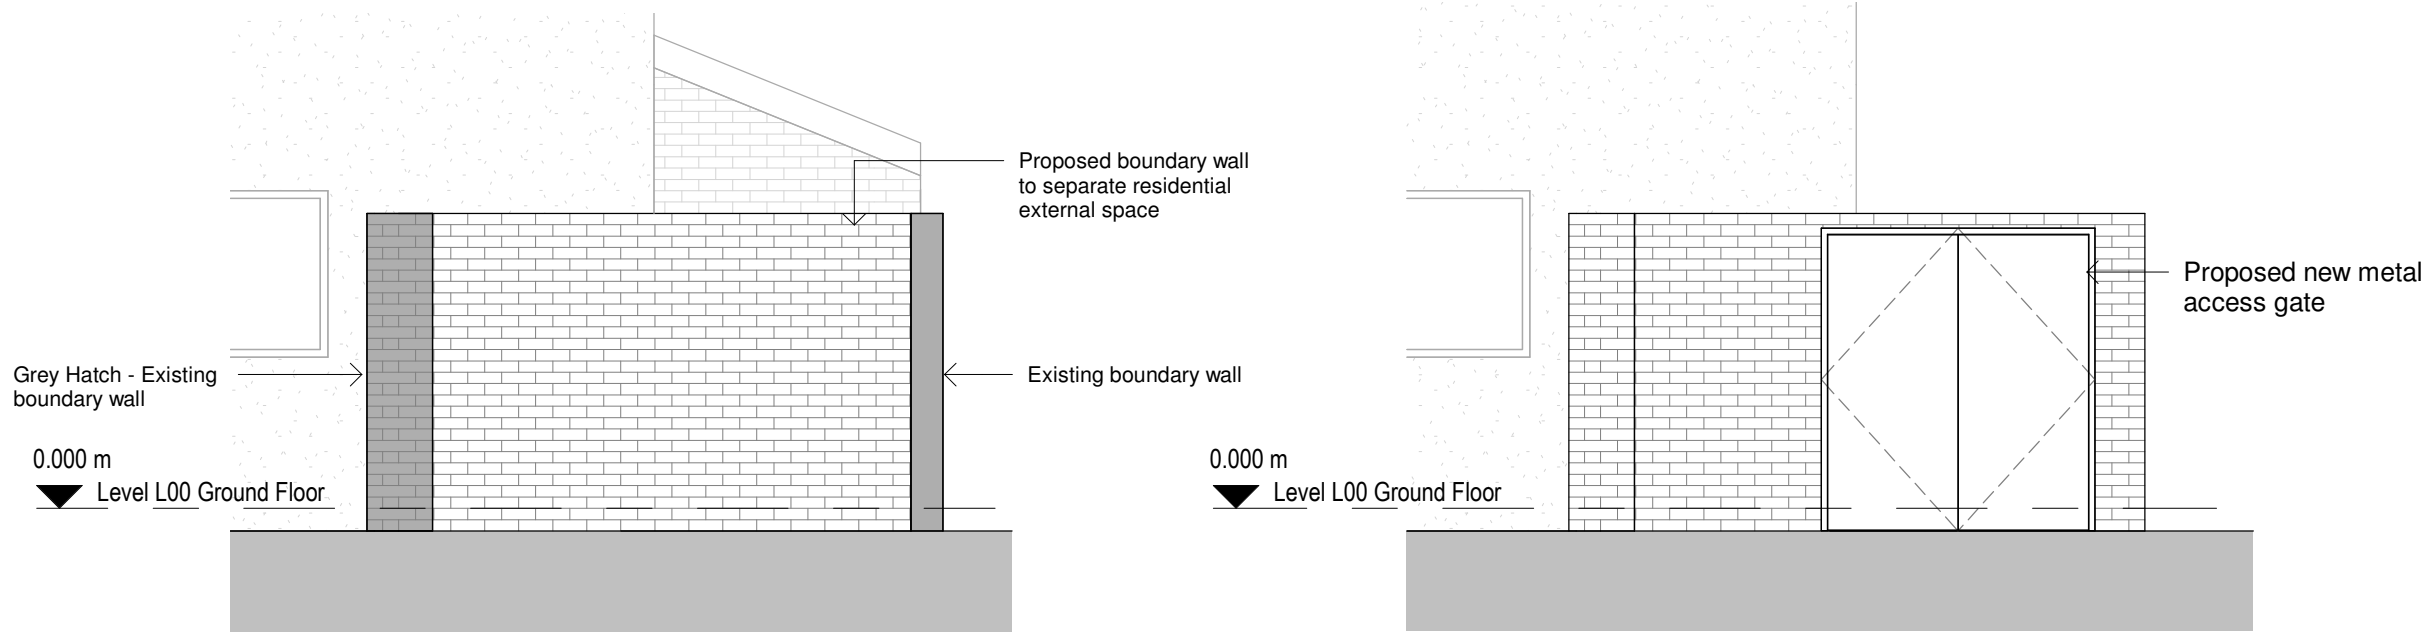

1 Proposed Boundary Wall Elevation1
1 : 50

2 Proposed Boundary Wall Elevation 2
1 : 50

P3	08/02/24	SA	SH		Amended Resident Entrance
P2	17/11/23	AK	SH		Amended Red Line & Drawings
P1	02/10/23	AK	SH		Initial Issue
No.	Date	Dwn	Chk	App	Revision or reason for issue

Client
Diamond Windows

createitstudios
Architects & Designers

Create It Studios (NW) Ltd
Universal Square
Devonshire Street North
Manchester M12 6JH

0161 974 6165
www.createitstudios.co.uk
info@createitstudios.co.uk

Project Title
4 Barlow Road, Levenshulme,
Manchester M19 3DJ

Scale / North Point
1 : 50

Drawing Title
Proposed Boundary Wall Elevations

Drawing Number	Revision
A1516(02)004	P3
Drawing Status	
Preliminary	