

A0

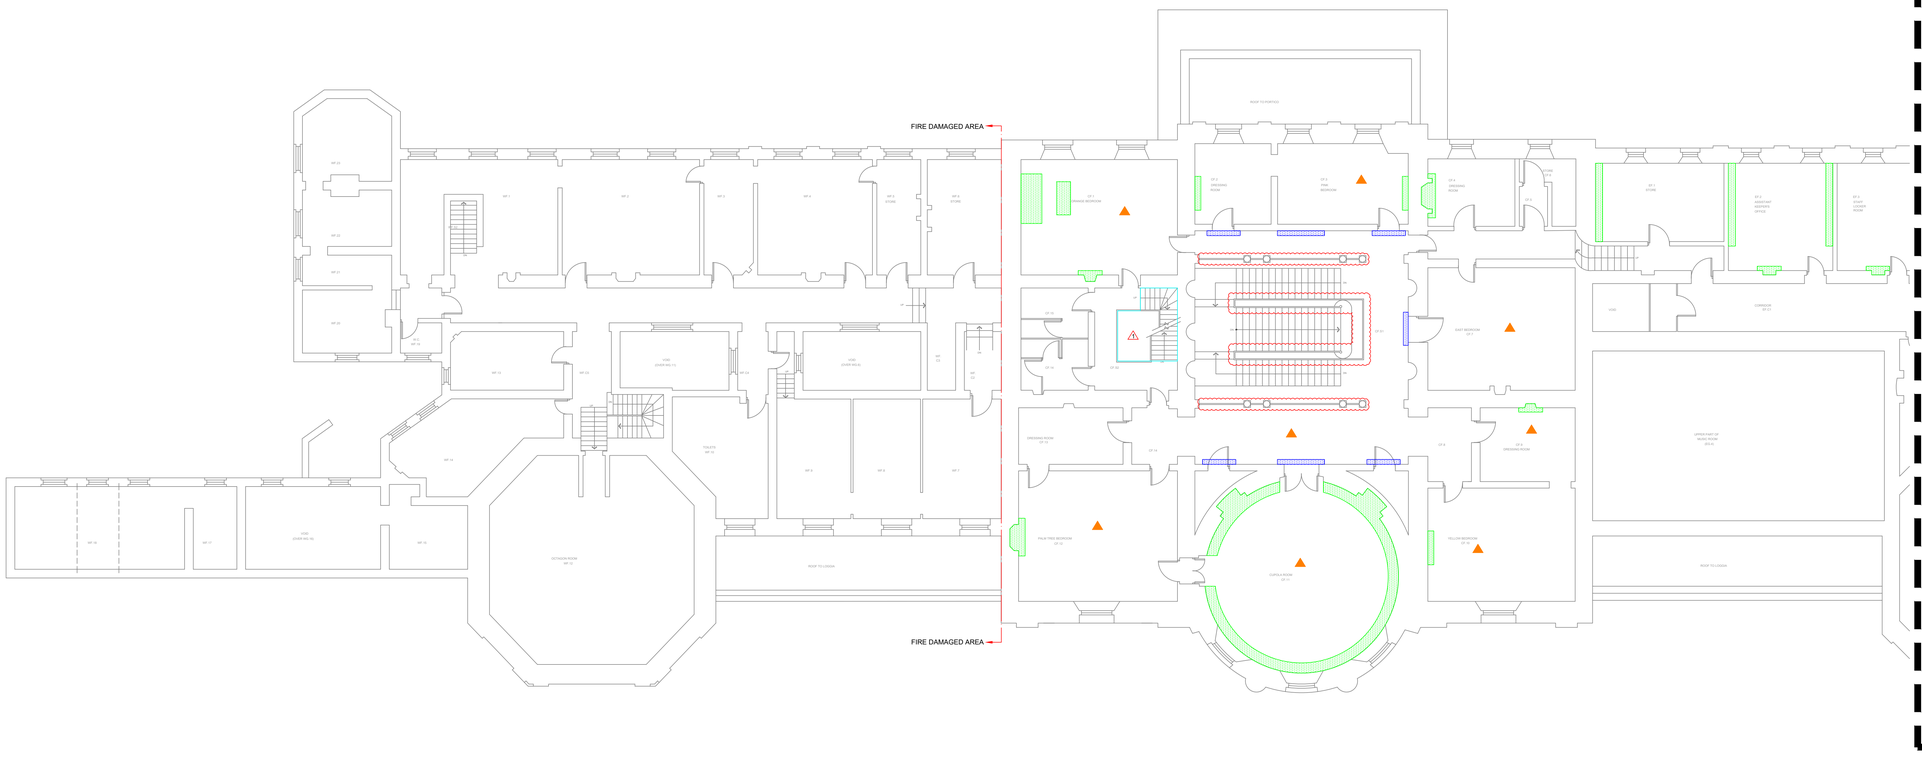

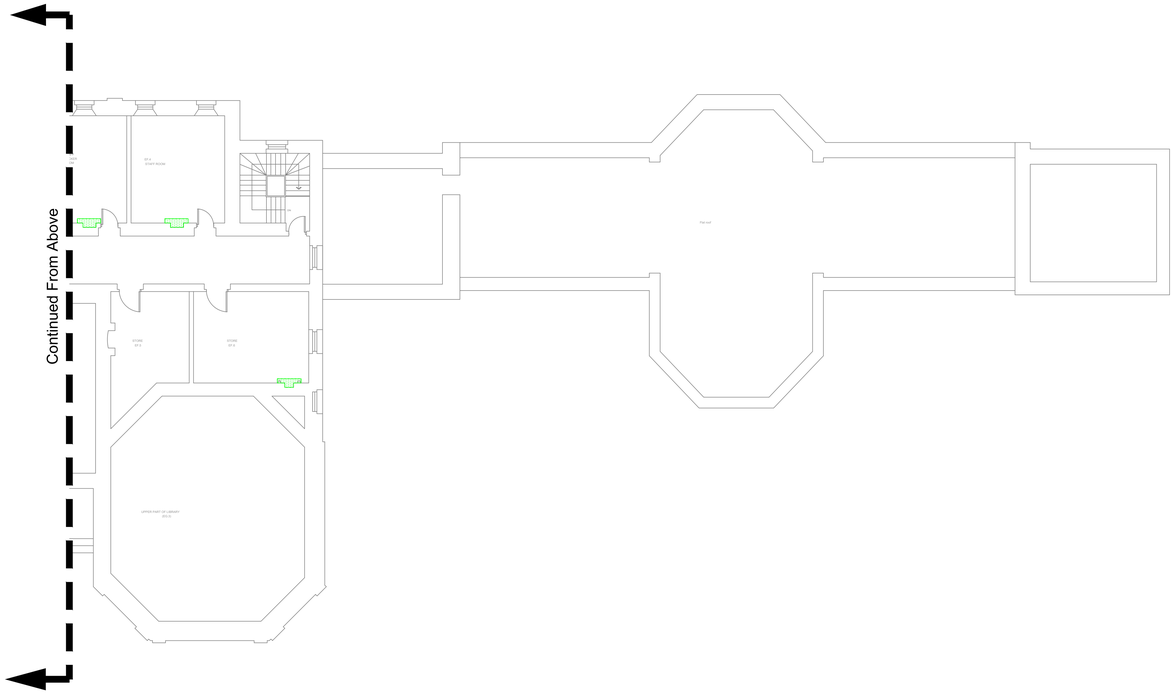

GENERAL NOTES

1	THIS DRAWING SHALL BE READ IN CONJUNCTION WITH ALL ELECTRICAL ENGINEERING SPECIFICATIONS.
2	THIS DRAWING IS INDICATIVE AND SHOWS THE GENERAL INTENT FOR PROPOSED LOCATION FOR ELECTRICAL SERVICES. THEREFORE, IN PARTICULAR, NOTE: THESE DRAWINGS SHALL NOT BE USED FOR CONSTRUCTION PURPOSES. THE CONTRACTOR SHALL INCLUDE TO PRODUCE THEIR OWN DRAWINGS BASED ON THEIR DETAILED SITE MEASUREMENTS, INDICATE THE PROVISION OF SERVICES AND TO COORDINATE THE INSTALLATION OF ALL SERVICES.
3	THE CONTRACTOR SHALL NOTE: THE DRAWING HAS BEEN PRODUCED USING LIMITED SITE SURVEY INFORMATION. THE CONTRACTOR SHALL INCLUDE TO CARRY OUT AN INTRUSIVE SURVEY AND TO ADJUST THE INSTALLATION TO REFLECT THE INSTALLATION.
4	ALL EQUIPMENT SHALL BE INSTALLED & LOCATED TO MAINTAIN BRITISH STANDARDS AND TO FACILITATE ACCESS & MAINTENANCE IN LINE WITH MANUFACTURERS RECOMMENDATIONS AND GOOD PRACTICE GUIDELINES.
5	ALL EQUIPMENT SHALL BE INSTALLED IN ACCORDANCE WITH MANUFACTURERS GUIDELINES.
6	DO NOT SCALE FROM THIS DRAWING.
7	ALL DETAILS ARE APPLICABLE TO EVERY DRAWING UNLESS INDICATED OTHERWISE.
8	THE CONTRACTOR SHALL INCLUDE TO IDENTIFY THE COMPLETE EXISTING ELECTRICAL INSTALLATION AND TO MAKE GOOD ADAPT TO FACILITATE THE PROPOSED WORKS

LEGEND


SYMBOL	DESCRIPTION
	PLYBOARD BOXING AROUND ARTEFACT
	VISQUEEN COVERING AROUND FRIEZE
	ARTWORK TO BE REMOVED
	BUBBLE WRAP AROUND FRIEZE 50MM THICK
	PROTECT FLOOR

DRAWING NOTES


SYMBOL	DESCRIPTION
	STAIRCASE BLOCKED OFF
	THE CONTRACTOR SHALL INCLUDE TO BUBBLE WRAP ALL DOORS.

THE CONTRACTOR SHALL INCLUDETO ALLOW FOR ADDITIONAL WORKS DURING DETAILED SURVEY PERIOD OF ANY FURTHER AREAS OF THE BUILDING THAT MAY REQUIRE FURTHER PROTECTION.

SAMPLE PHOTOGRAPHS OF ARTWORK, ARTIFACTS, BUILDING STRUCTURE THAT WILL REQUIRE PROTECTION

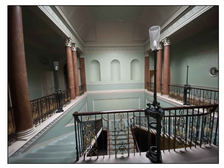



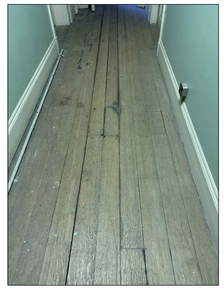

T2	TENDER ISSUE.	S.L.	May. 24
T1	TENDER ISSUE.	S.L.	Jan. 24
Rev.	Description	Revised By	Date

STATUS

TENDER

ecs CONSULTANTS
Building Services Consulting Engineers
148 Stockport Road
Cheadle, Cheshire. SK8 2DP
Tel. 0161 283 2882 Fax 0161 282 8825
Web Site: www.ecs-ecs.co.uk Email: sales@ecs-ecs.co.uk

JOB NO.	DRAWING NO.	COMPUTER FILE	REVISION
24/100	24/100/APP/02	24_100_APP_02	T2

DATE	SCALE	DRAWN	CHECKED
Dec. 2021	1:100 @ A0	P.H.	S.L.

JOB TITLE

Heaton Park Hall

DRAWING TITLE

First Floor Sample Photographs of Artwork, Artefacts, Building Structure that will require Protection

MCC PLANNERS INFORMATION

CAD original - not to be modified by hand