


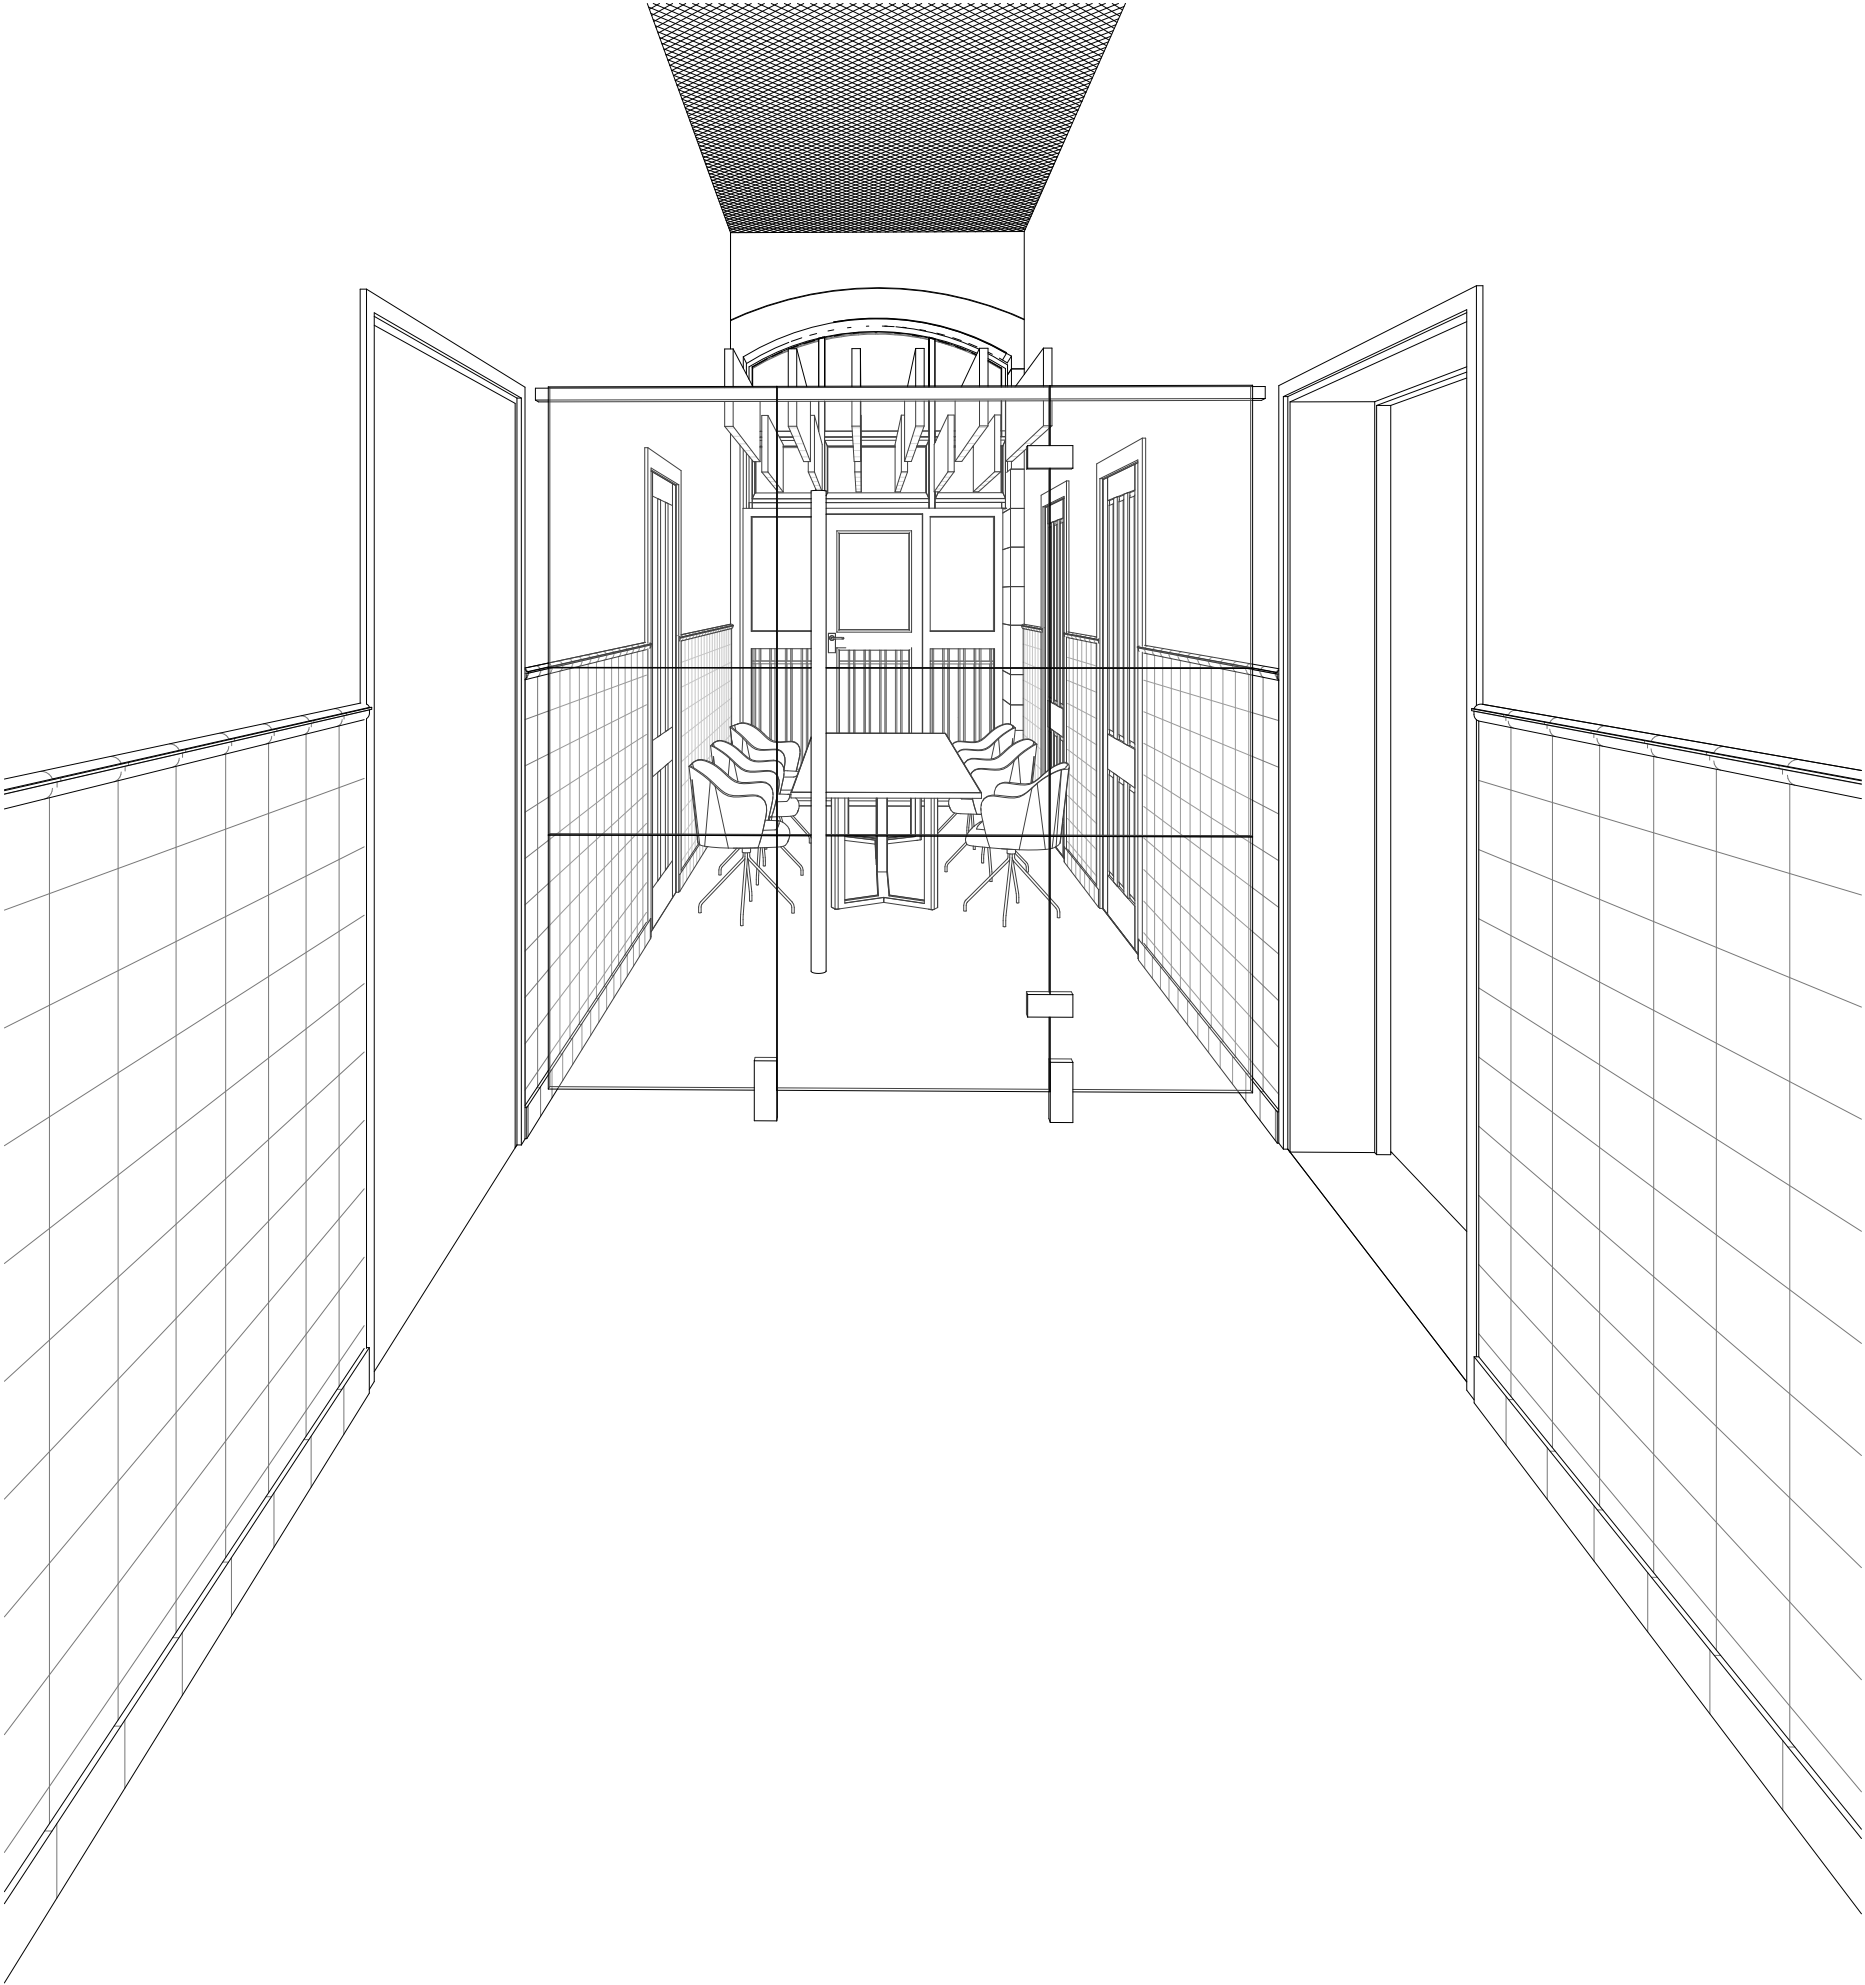

Notes:

- This drawing is copyright.
- Do not scale dimensions from this drawing.
- This drawing is to be read in conjunction with all other relevant drawings.
- All discrepancies on this drawing are to be reported to the architect.
- Do not modify any element of this drawing.
- Use drawing only for purpose(s) issued.
- This drawing may contain colour.

North Point

Scale Bar

Key Plan

Hazard



HAZ-xx
To warn of significant hazards or information that is unusual
To be read in conjunction with all other consultant's information
Refer to CDM Schedule XXXX-IBI-XX-XX-SH-A-200-XXXX

The following external model files are included within this drawing:

Rev	Date	Revision Notes	Drawn	Review
-----	------	----------------	-------	--------

IBI Intelligence Buildings Infrastructure www.intelligencebuildings.com

Project
Rutherford Building

Drawing Title
Unnamed

Job Number 141532	Drawn By Author	Security Classification	Drawn By Author
Scale	Reviewed By Checker	Purpose	Reviewed By Checker

Drawing Number 3245-RBUM-ARC-XX-ZZ-DT-A-3246	Revision
---	----------