

LINEWORK:

1003	-	MARK 600mm, GAP 300mm, OFFSET 300mm, WIDTH 200mm
1009	-	MARK 600mm, GAP 300mm, WIDTH 100mm
1023	-	GIVE WAY TRIANGLE
1027.1	-	SCHOOL KEEP CLEAR MARK 150mm, GAP 200mm, WIDTH 150mm
1038	-	LENGTH 1000mm LINE WIDTH 200mm ARROW WIDTH 350mm
1028.4	-	ON STREET PARKING - WIDTH AND GAP TO MATCH EXISTING
1018.1	-	WAITING RESTRICTIONS (DOUBLE YELLOW LINES) WIDTH AND GAP TO MATCH EXISTING
1020.1	-	NO LOADING DOUBLE BLIPS


ALL THERMOPLASTIC LINING MARKINGS TO COMPLY WITH IS EN 1871: ROAD MARKING MATERIALS PHYSICAL PROPERTIES

SIGN:

616	-	NO ENTRY (MINIMUM 2.3m FROM UNDERSIDE OF THE SIGN AS PER MCC TR2 DETAIL)
652	-	ONE WAY (MINIMUM 2.3m FROM UNDERSIDE OF THE SIGN AS PER MCC TR2 DETAIL)
545	-	SCHOOL AHEAD WARNING SIGN (MINIMUM 2.3m FROM UNDERSIDE OF THE SIGN AS PER MCC TR2 DETAIL)
●	-	PROPOSED MORPETH BOLLARD TO MCC STANDARD DETAIL L13, TYPE B, AT PROPOSED BUILD OUTS

DISCLAIMER NOTES:

- THIS DOCUMENT IS COPYRIGHT OF THE ORIGINATOR AND MUST BE TREATED AS CONFIDENTIAL
- THIS DOCUMENT MUST NOT BE ALTERED, REPRODUCED OR DISTRIBUTED WITHOUT PRIOR WRITTEN CONSENT OF THE ORIGINATOR
- THIS DOCUMENT MUST NOT BE ALTERED- THE ORIGINATOR ACCEPTS NO RESPONSIBILITY FOR ANY DISCREPANCIES ARISING AS A RESULT OF THE ORIGINATOR'S INFORMATION BEING ALTERED BY OTHERS
- ANY DISCREPANCY WILL BE REPORTED TO THE ORIGINATOR
- DO NOT SCALE THIS DOCUMENT - USE FIGURED DIMENSIONS ONLY
- ALL DIMENSIONS MUST BE CHECKED ON SITE PRIOR TO COMMENCEMENT OF ANY RELATED WORK
- THIS DOCUMENT MUST BE READ IN CONJUNCTION WITH ALL SUPPORTING DOCUMENTS PRODUCED BY THE ORIGINATOR AND OTHER PROJECT DISCIPLINES
- THE ORIGINATOR ACCEPTS NO RESPONSIBILITY FOR THE ACCURACY OF BACKGROUND INFORMATION PRODUCED BY THIRD PARTIES - THIS MUST BE TREATED AS INDICATIVE ONLY
- USERS OF THIS DOCUMENT ARE RESPONSIBLE FOR CHECKING WHICH REVISION IS CURRENT
- THE DOCUMENT STATUS "INFORMATION" OR "PRELIMINARY" INDICATES THAT THIS DRAWING IS FOR REFERENCE PURPOSES ONLY - THE ORIGINATOR WILL ACCEPT NO RESPONSIBILITY FOR THE COMPLETENESS OF INFORMATION UNDER THIS STATUS
- THE DOCUMENT STATUS "RECORD" OR "AS BUILT" HAS BEEN PREPARED, IN PART, BASED UPON THE USER'S FURTHER VERIFICATION OF THE INFORMATION IS BELIEVED TO BE RELIABLE, THE ORIGINATOR ASSUMES NO RESPONSIBILITY FOR THE ACCURACY OF THIS "RECORD" OR "AS BUILT" DOCUMENT OR FOR ANY ERRORS OR OMISSIONS THAT MAY HAVE BEEN INCORPORATED INTO IT AS A RESULT OF INCORRECT INFORMATION PROVIDED TO THE ORIGINATOR. THEREFORE, THE USER OF THIS "RECORD" OR "AS BUILT" DOCUMENT ARE ADVISED TO OBTAIN INDEPENDENT VERIFICATION OF ITS ACCURACY

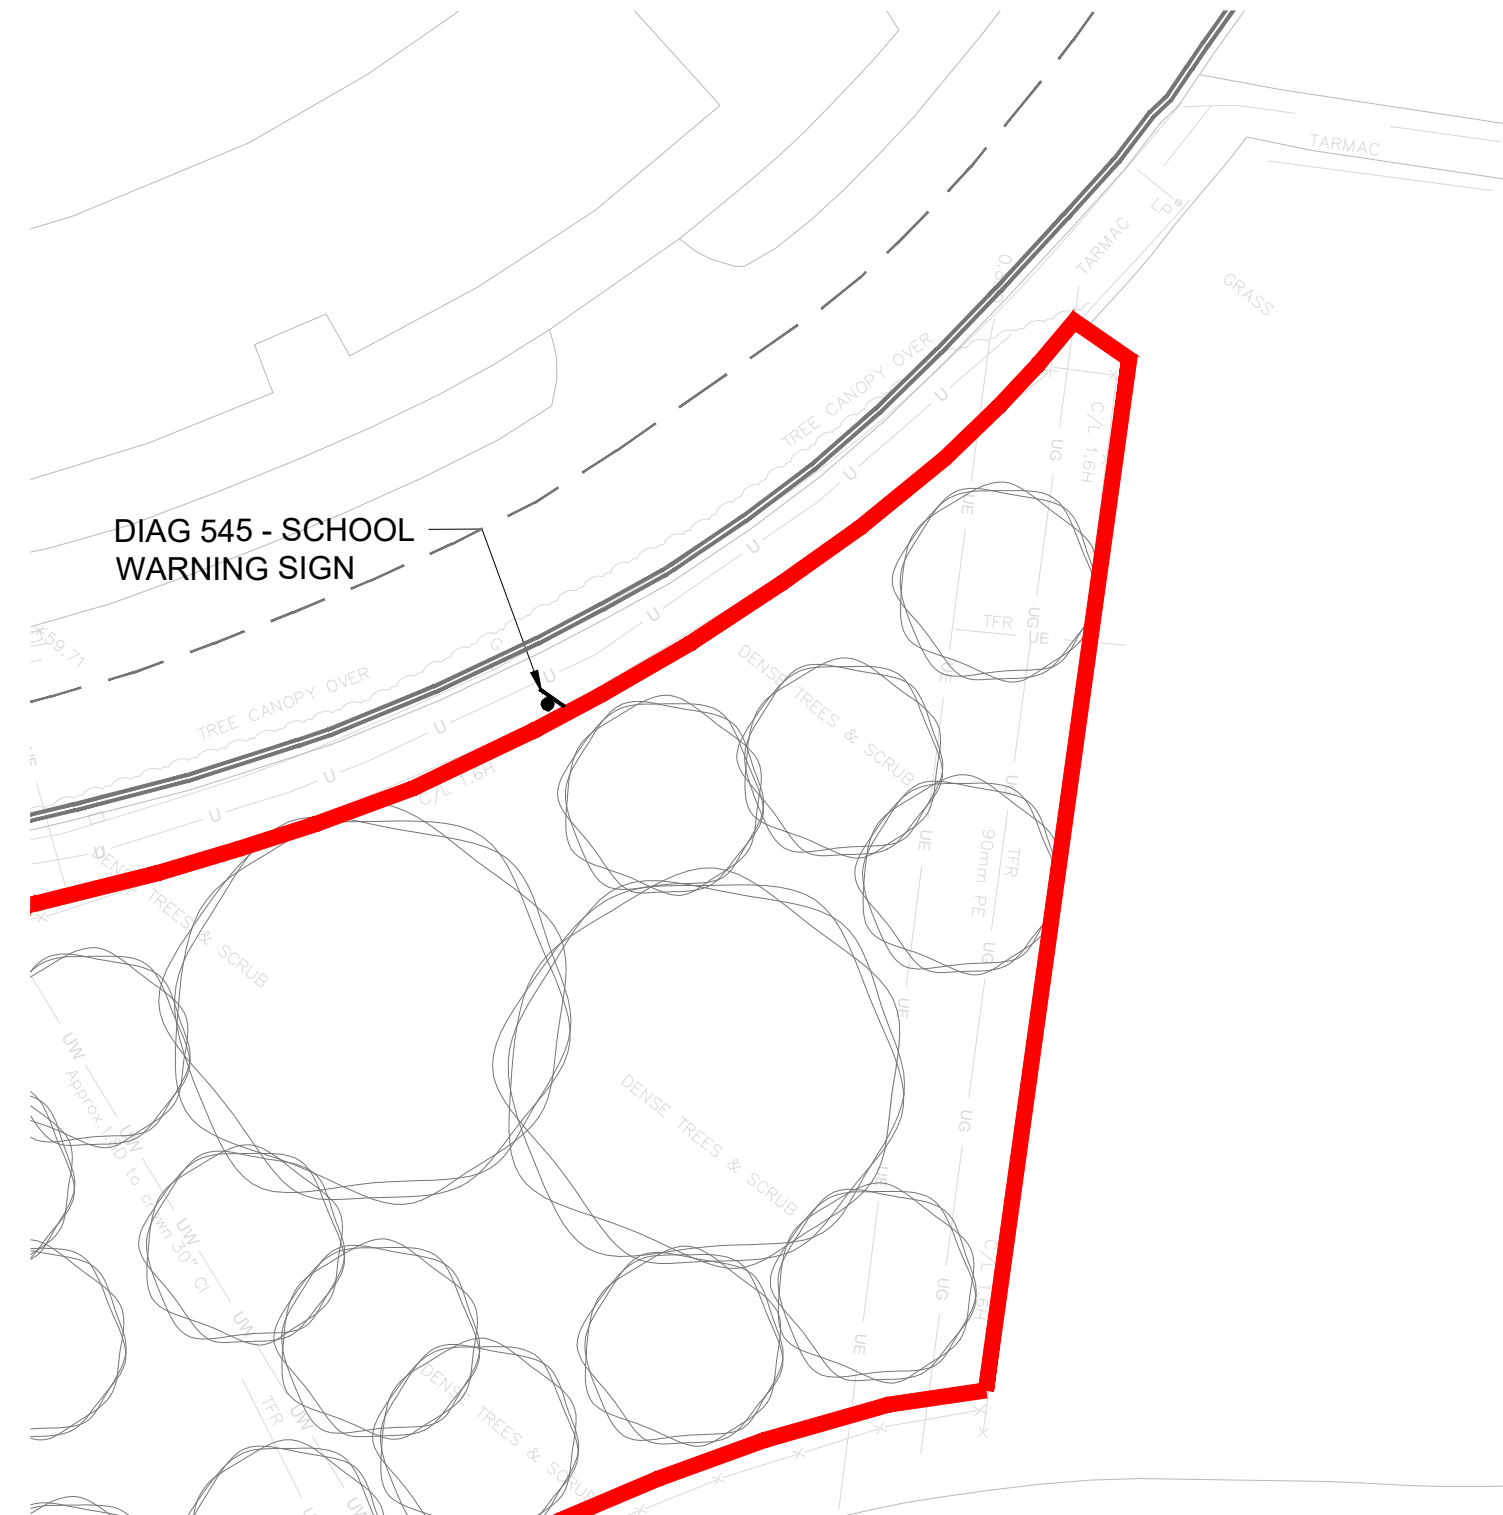

SITE ENTRANCE TO HULME HALL LANE



S278 - LINES AND SIGNS			
SCALE 1:250	SHEET A1	DRAWING No VAR-RDG-XX-XX-DR-C-00704	REV C04