**Description:**
- Paving Type 9A
- Granite Band

**Supplier:**
- Hardscape or equal and approved

**Material:**
- Granite

**Colour / Product:**
- Crystal Black

**Finish:**
- Top: Bush Hammered
- Sides & Base: Sawn

**Size:**
- Depth: 100mm
- Length: 300mm
- Width: 200mm

**Joints:**
- Description: Flush
- Size: 10mm
- Material: To Engineers specification
- Colour: TBC

**Mortar Bed:**
- Full Mortar Bed to engineers specification

**Laying pattern:**
- Bond: Running Bond

**Minimum Cut Size:**
- Depth: 100mm
- Length: 150mm
- Width: 200mm

**Foundation and Sub-Base:**
- To engineers detail and specification

**Geotextile Membrane:**
- To Engineer's detail and specification

**Sample:**
- A sample of 5m squared to be laid for approval by landscape architect
- Sample to include a transitional detail, termination of paving units and service covers.
- Location to be agreed prior to sample being offered to Landscape Architect.

**Utilities Covers:**
- Refer to Engineers details for service cover specification and detail M90183_10013 & M90183_10014 for paving interface.

**NOTE:**
- Typical details state the required principles in delivering the specified hardworks package.
- Design Intent is to produce a gentle curved band by facetting the curve using straight stone units to avoid having to cut tapered units of stone.




**PT9A TYPICAL DETAIL 001**
**CURVED ALIGNMENT PLAN @ 1:25**




**PT9A TYPICAL DETAIL 002**
**STRAIGHT ALIGNMENT PLAN @ 1:25**

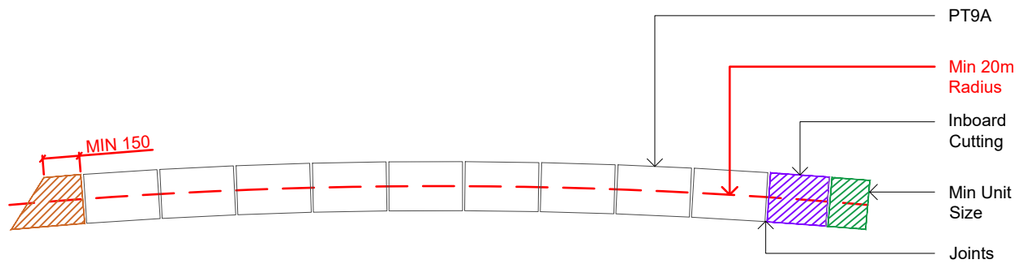


**PT9A TYPICAL PERMEABLE DETAIL 003**
**SECTION @ 1:25**

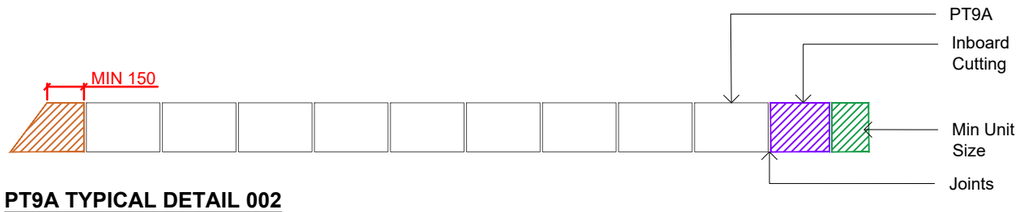


**PT9A TYPICAL DETAIL 004**
**SECTION @ 1:25**

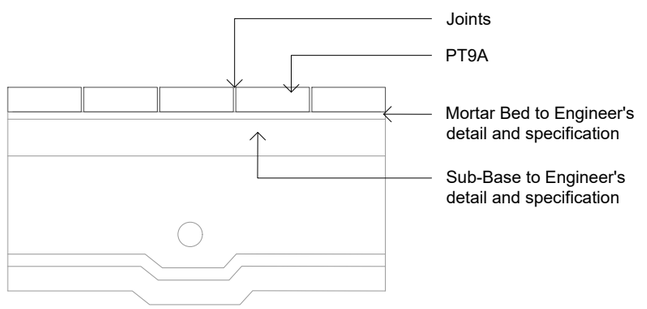


**PT9A TYPICAL CURVED JOINT DETAIL 005**
**PLAN @ 1:10**

**PT9A**
sheet 10007
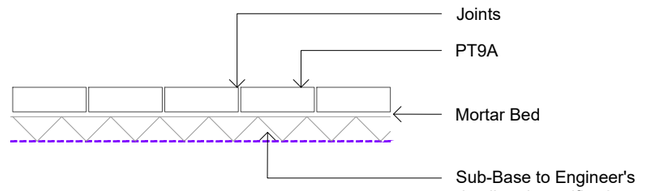
# Paving Type 9A: Granite Band

Scale: 1 : 25
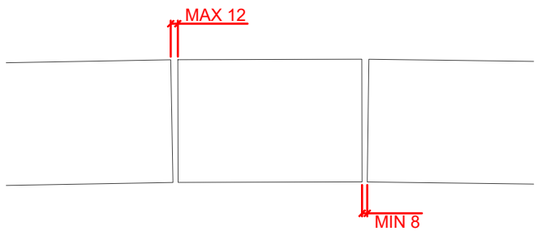
## NOTES

1. This drawing is to be read in conjunction with all other drawings and specifications.
2. Do not scale off this drawing. Written dimensions to be taken only.
3. Any discrepancies found between this drawing and other drawings and specifications in the construction documents must be referred to the Landscape Architect prior to work commencing.
4. This drawing must not be copied in whole or in part without prior written consent of Optimised Environments Ltd.

## DRAWING INFORMATION BASED UPON

**Emapsite:** © Crown copyright and database rights 2019 Ordnance Survey 0100031673.
**OS OpenData:** Contains OS data © Crown copyright and database right (2019).
**Google Earth:** Please show the attribution statement shown on the Google map or image that you are using.
**Topographical Survey:** Please reference surveyor's survey.

## CDM INFORMATION

1. Minimise on-site cutting where possible, if necessary use dust suppression.

| Issue | Revision | Initial | Date |
|---|---|---|---|
| 01 | Stage 4 Update | CO | 15.12.22 |
| - | Stage 4 Issue | CO | 31.10.22 |


optimised environments

**optimised environments ltd**

**EDINBURGH** 2nd Floor | Quartermile Two | 2 Lister Square | Edinburgh | EH3 9GL
t 0131 221 5920 w optimisedenvironments.com

**LONDON** Unit 6 | 36-42 New Inn Yard | Shoreditch | London | EC2A 3EY
t 0203 984 4022 w optimisedenvironments.com

**MANCHESTER** 86 Princess Street | Manchester | M1 6NG
t 0161 696 7550 w optimisedenvironments.com

Optimised Environments Ltd. Registered in Scotland SC359690.
Registered address: 2nd Floor | Quartermile Two | 2 Lister Square | Edinburgh | EH3 9GL


Client
**Downing Living (Manchester) Limited**

Project
**PLOT 11 FIRST STREET SOUTH**

**Manchester**

Drawing Title
**Paving Type 9A (PT9A) Granite Band**

**Page 1 of 1**

Scale Bar — North
0.25m 0.50m 0.75m 1.00m 1.25m

| | | | |
|---|---|---|---|
| Scale: | **1:25@A3** | Date: | **23.09.22** |
| By: | **CO** | Status: | **TENDER** |
| Checked: | **AW** | Approved: | **AW** |

| Drawing Number | Rev |
|---|---|
| **M90183_10007** | **01** |

Computer File: R:\Projects\2019\M90183_FirstSt\CAD\AUTOCAD\SHEETS\DETAILS