

Do Not Scale

NOTES:

This drawing is not a working drawing, and is only for the purpose of the following:-

A- Planning Submission
B - Building Regulations Submission

The main contractor is responsible for informing the lead designer of any discrepancy on, or between, this drawing and any other relevant document.


All existing walls, foundations and lintels or other structural items are to be confirmed load bearing and adequate for increased loading where relevant prior to work commencing.

Any existing walls to be removed are to be confirmed non - loadbearing prior to removal.

Boundaries, angles, and dimensions are to be checked by the main contractor prior to work commencing.

Written dimensions only to be used from this drawing. If in doubt consult the lead designer for clarification.

Site Boundary Area 0m²

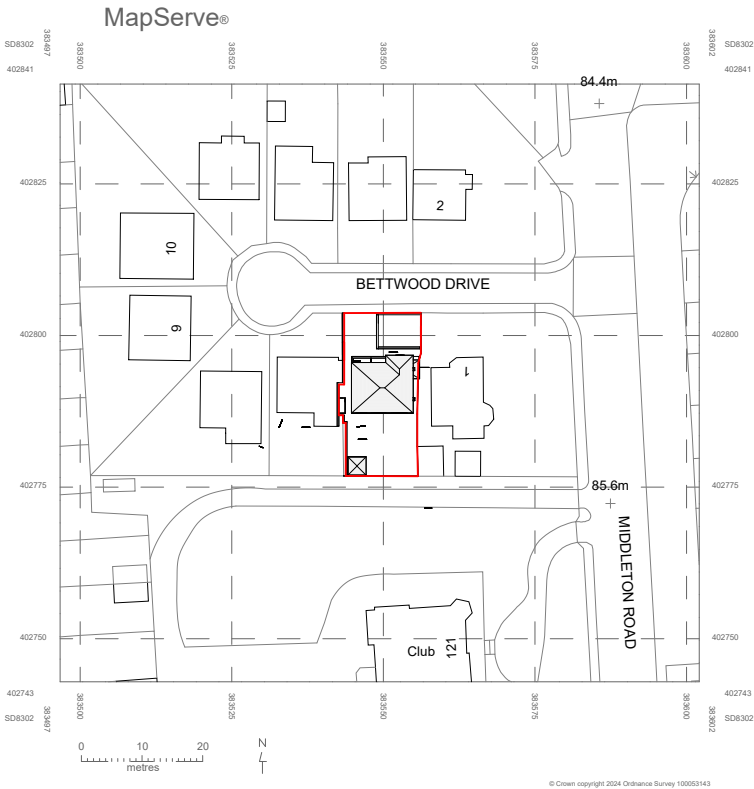

Status
LAWFUL DEVELOPMENT CERTIFICATE

Client
Mr Mohammed Ali

Project Title
3 Bettwood Drive,
Manchester
M8 4JT.

Drawing Title
Location Plan A3

Project No.	2023_45	Rev
Drawing No.	002-SI-XX-00-DR-I-P1	
Drawing Date		Scale at A1
		1 :
		1250


Created By
Rakesh Mistry

m83 Associates Ltd

187 Water Street, Manchester, M3 4JD
Telephone: 07470 671 234
Email: rakesh@m83associates.com



1 Location Plan
1 : 1250

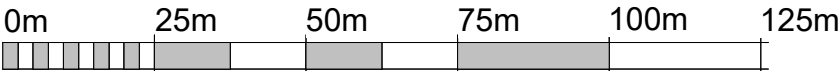

VISUAL SCALE 1:1250 @ A3

