

Note:
Do not scale from this drawing.
Dimensions are to be checked on site.
If in doubt please ask.

General Notes

The existing general arrangement base drawings (plans, sections and elevations) are based upon 2010 data and in some instances, may not reflect the current arrangement. Dimensions and arrangements must be checked for accuracy onsite by the contractor, prior to any works commencing, ordering or manufacture / fabrication of any elements or components.

Any discrepancies / irregularities must be reported to the CA immediately.


No work shall commence until any such discrepancies have been resolved.

Limitations


The drawings are based upon existing data and no concealed and / or hidden spaces have been exposed and / or opened up for inspection, unless specifically highlighted. Therefore, the arrangement and interfacing illustrated across details are purely indicative / approximate only. The accuracy of the survey data graphically presented cannot be confirmed. These drawings are for tender purposes only.

KEY


- Phase 1 works to be demolished / removed
- Phase 2 works to be carefully removed and fabric made good

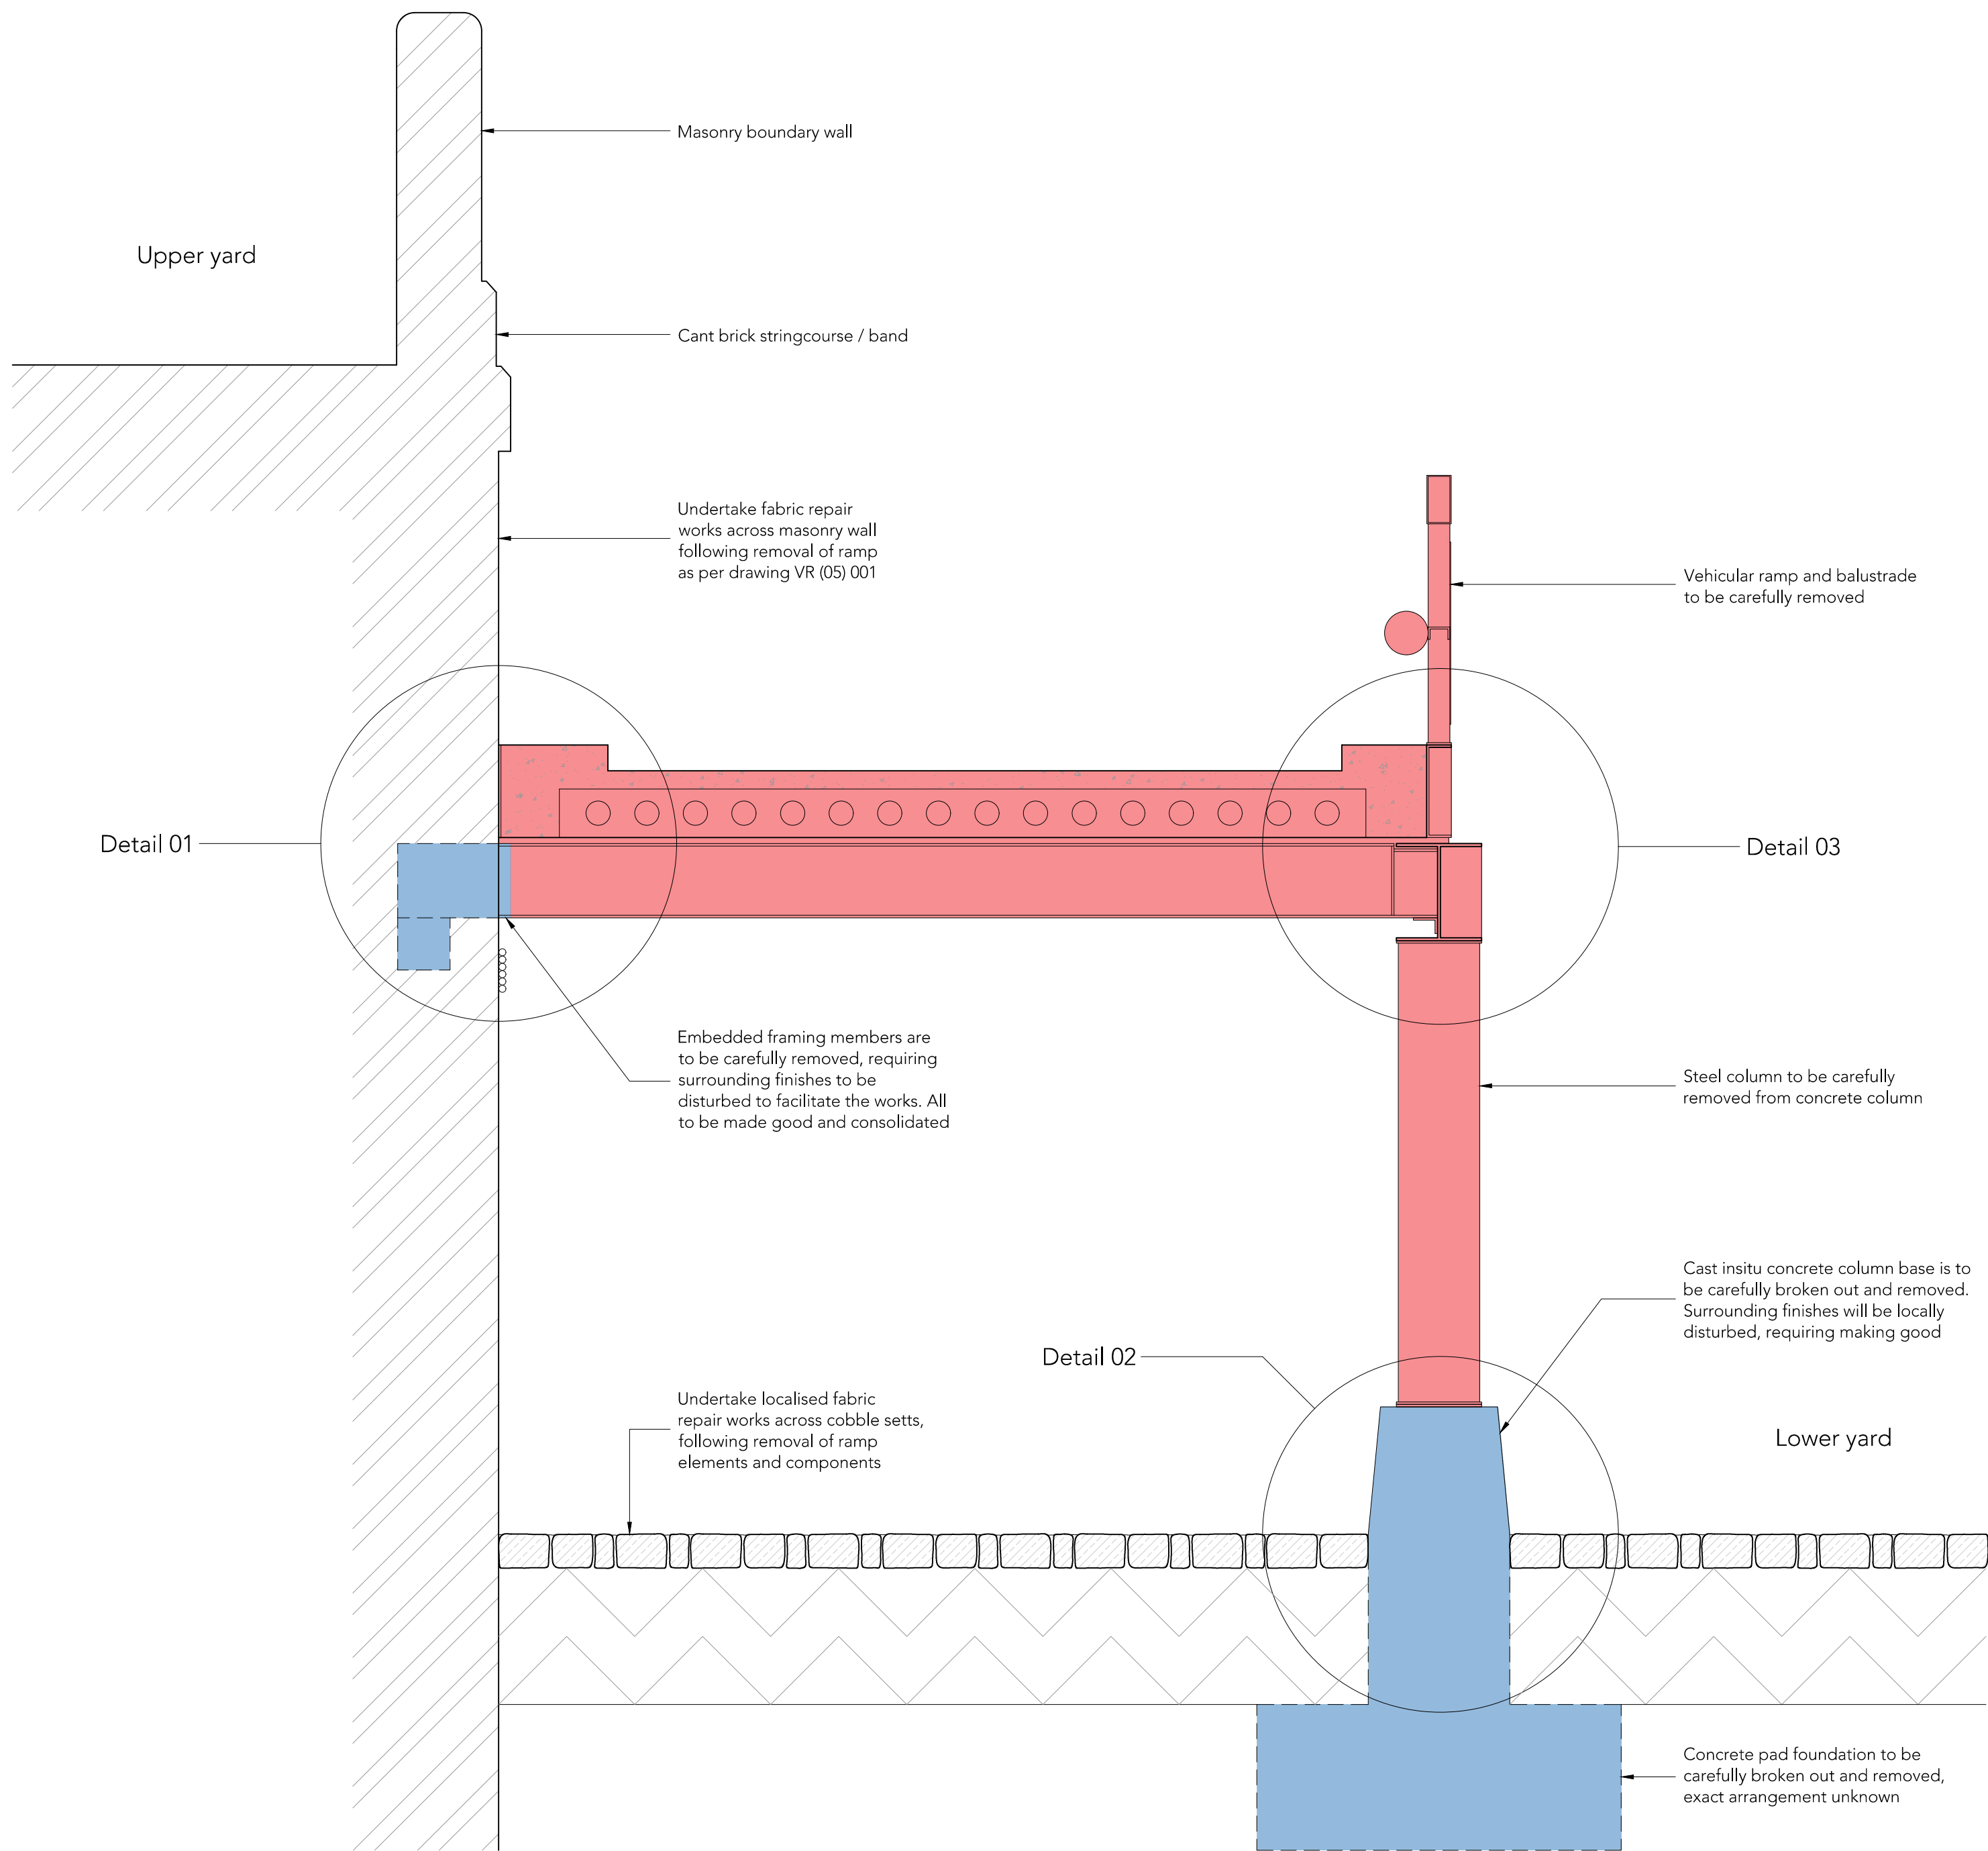


Vehicle Ramp Demolition & Removals Section A-A
Scale 1:20

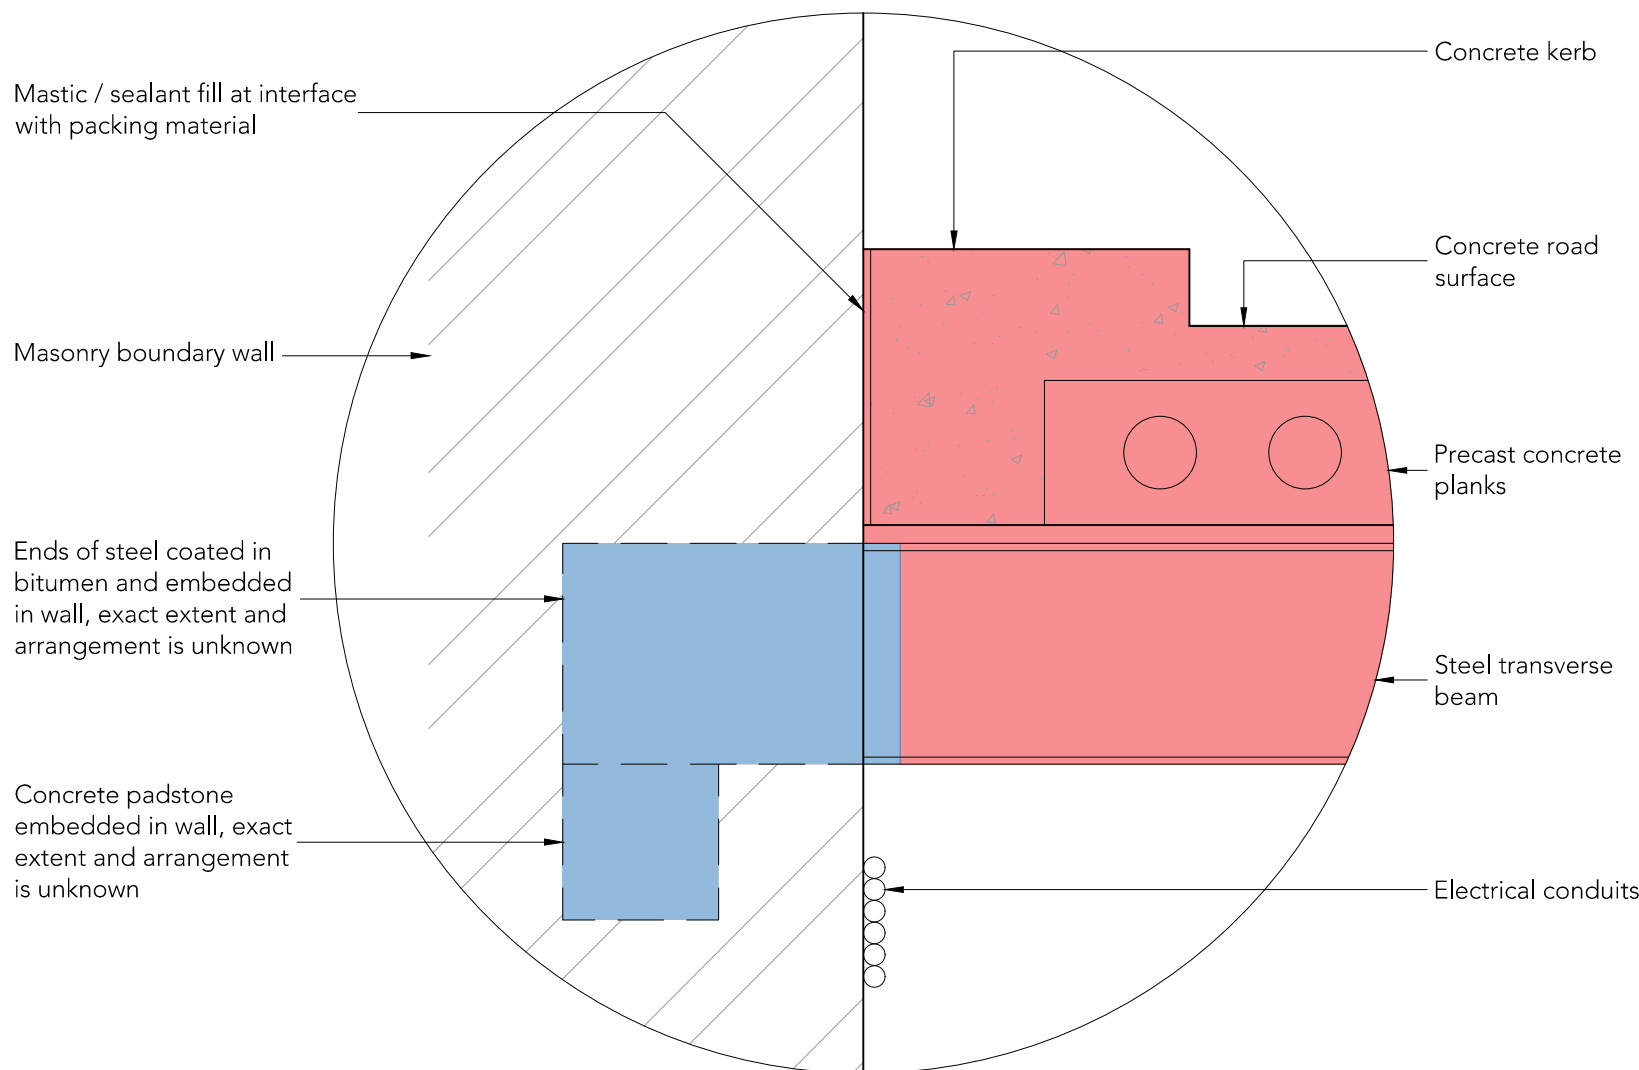



1. Vehicle Ramp Wall Interface Demolition & Removals Detail
Scale 1:10

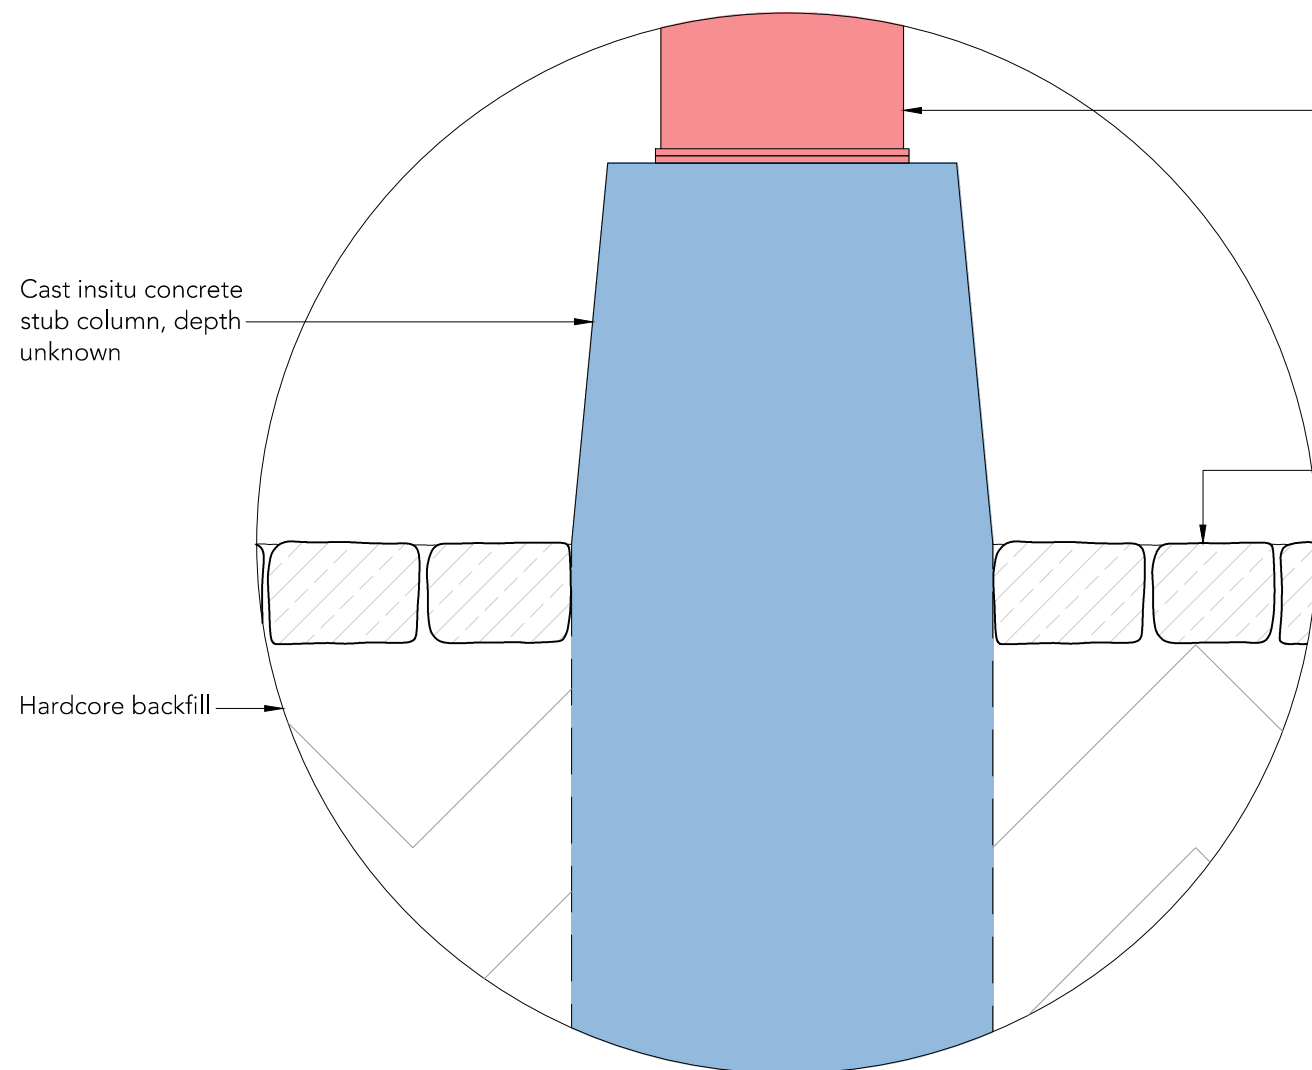

2. Vehicle Ramp Column Base Demolition & Removals Detail
Scale 1:10

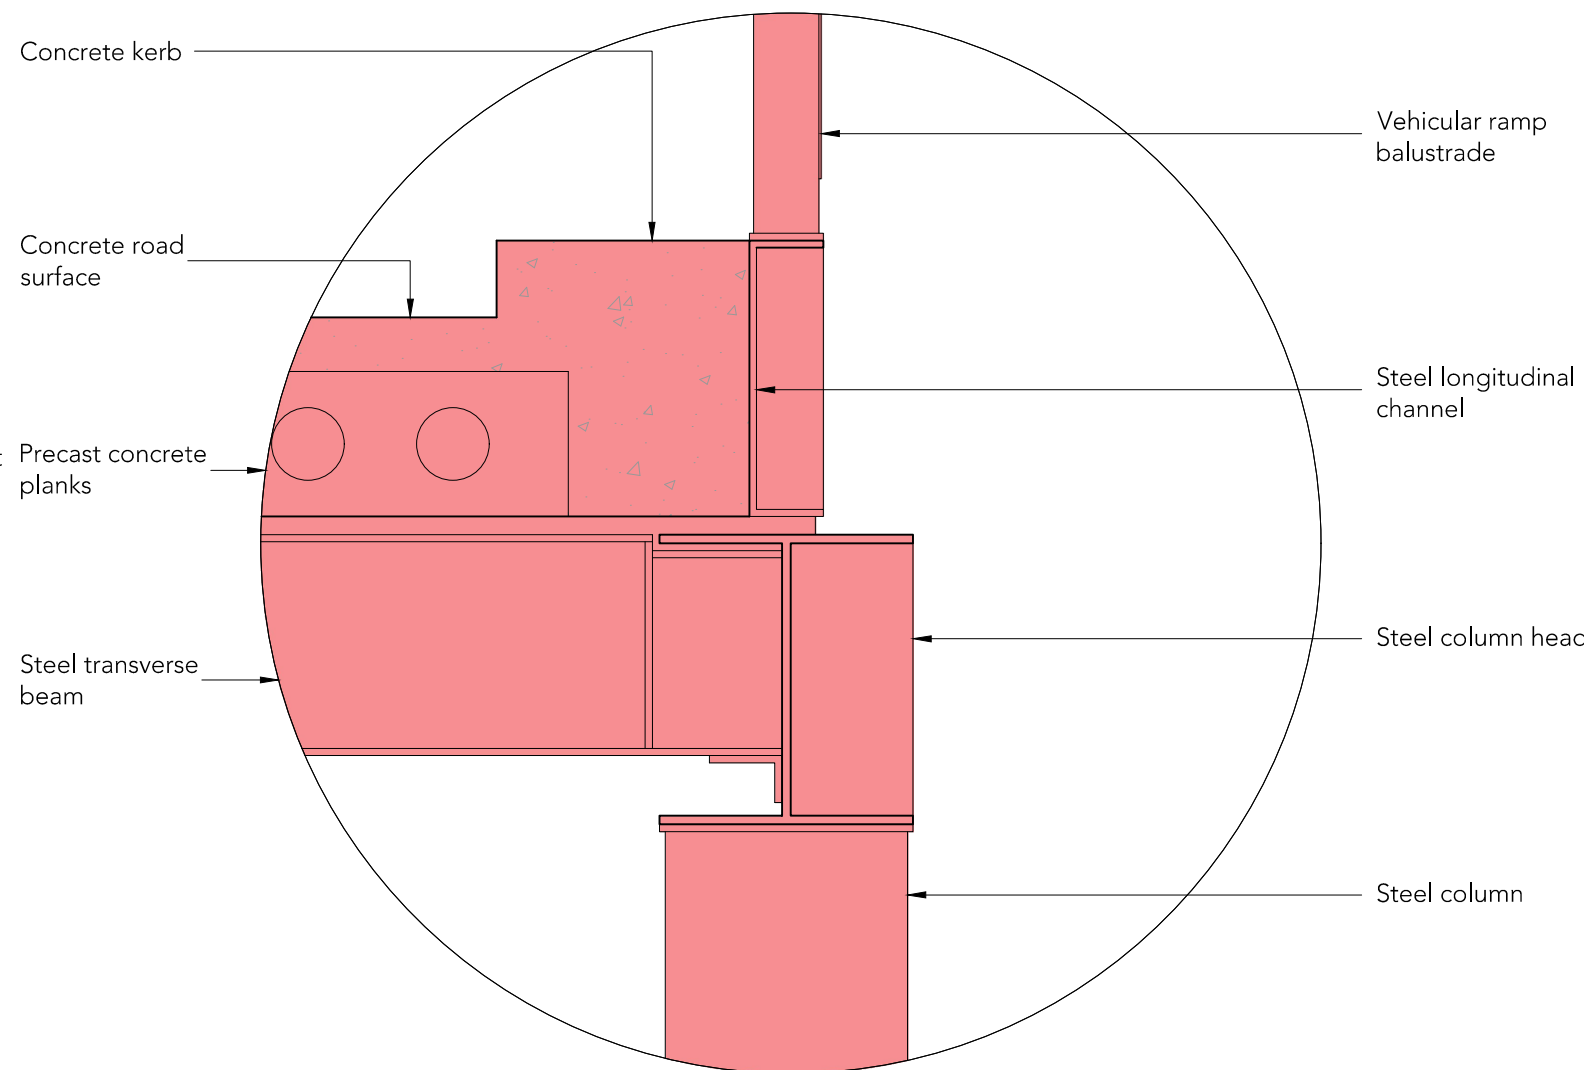

3. Vehicle Ramp Column Head Demolition & Removals Detail
Scale 1:10

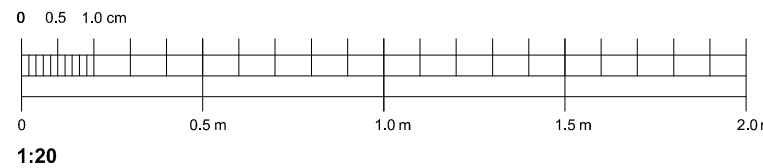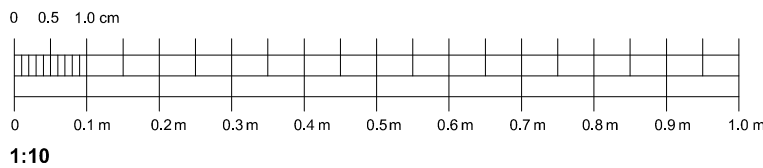

P1 23/02/24
PL

Rev Date/Intls Details

© The moral rights of the author are hereby asserted.
This drawing and design is the sole property of Buttriss Ltd and must not be reproduced without permission.
Buttriss Ltd is Registered in England and Wales: 5163373

**SCIENCE+
INDUSTRY
MUSEUM**

Buttriss

A1 Bengal St
Manchester
M6 6AF
Clockwise, Yorkshire House
Green Street, Leeds
LS1 5SH
T 0161 236 3303
E contact@buttriss.net
W www.buttriss.net

Project Title VEHICLE RAMP
Client SCIENCE & INDUSTRY MUSEUM
Location MANCHESTER

Drawing Title Vehicle Ramp
Section A-A
Demolition & Removals

Date 01/02/24
Checked AS
Scale 1:10 & 1:20
Orig Paper Size A1

Status **PLANNING**

Project: Origin: Zone: Level: Type: Disc: Number: Rev:

9488 - BUT - VR - GF - DR - A - (03)101 - P1