




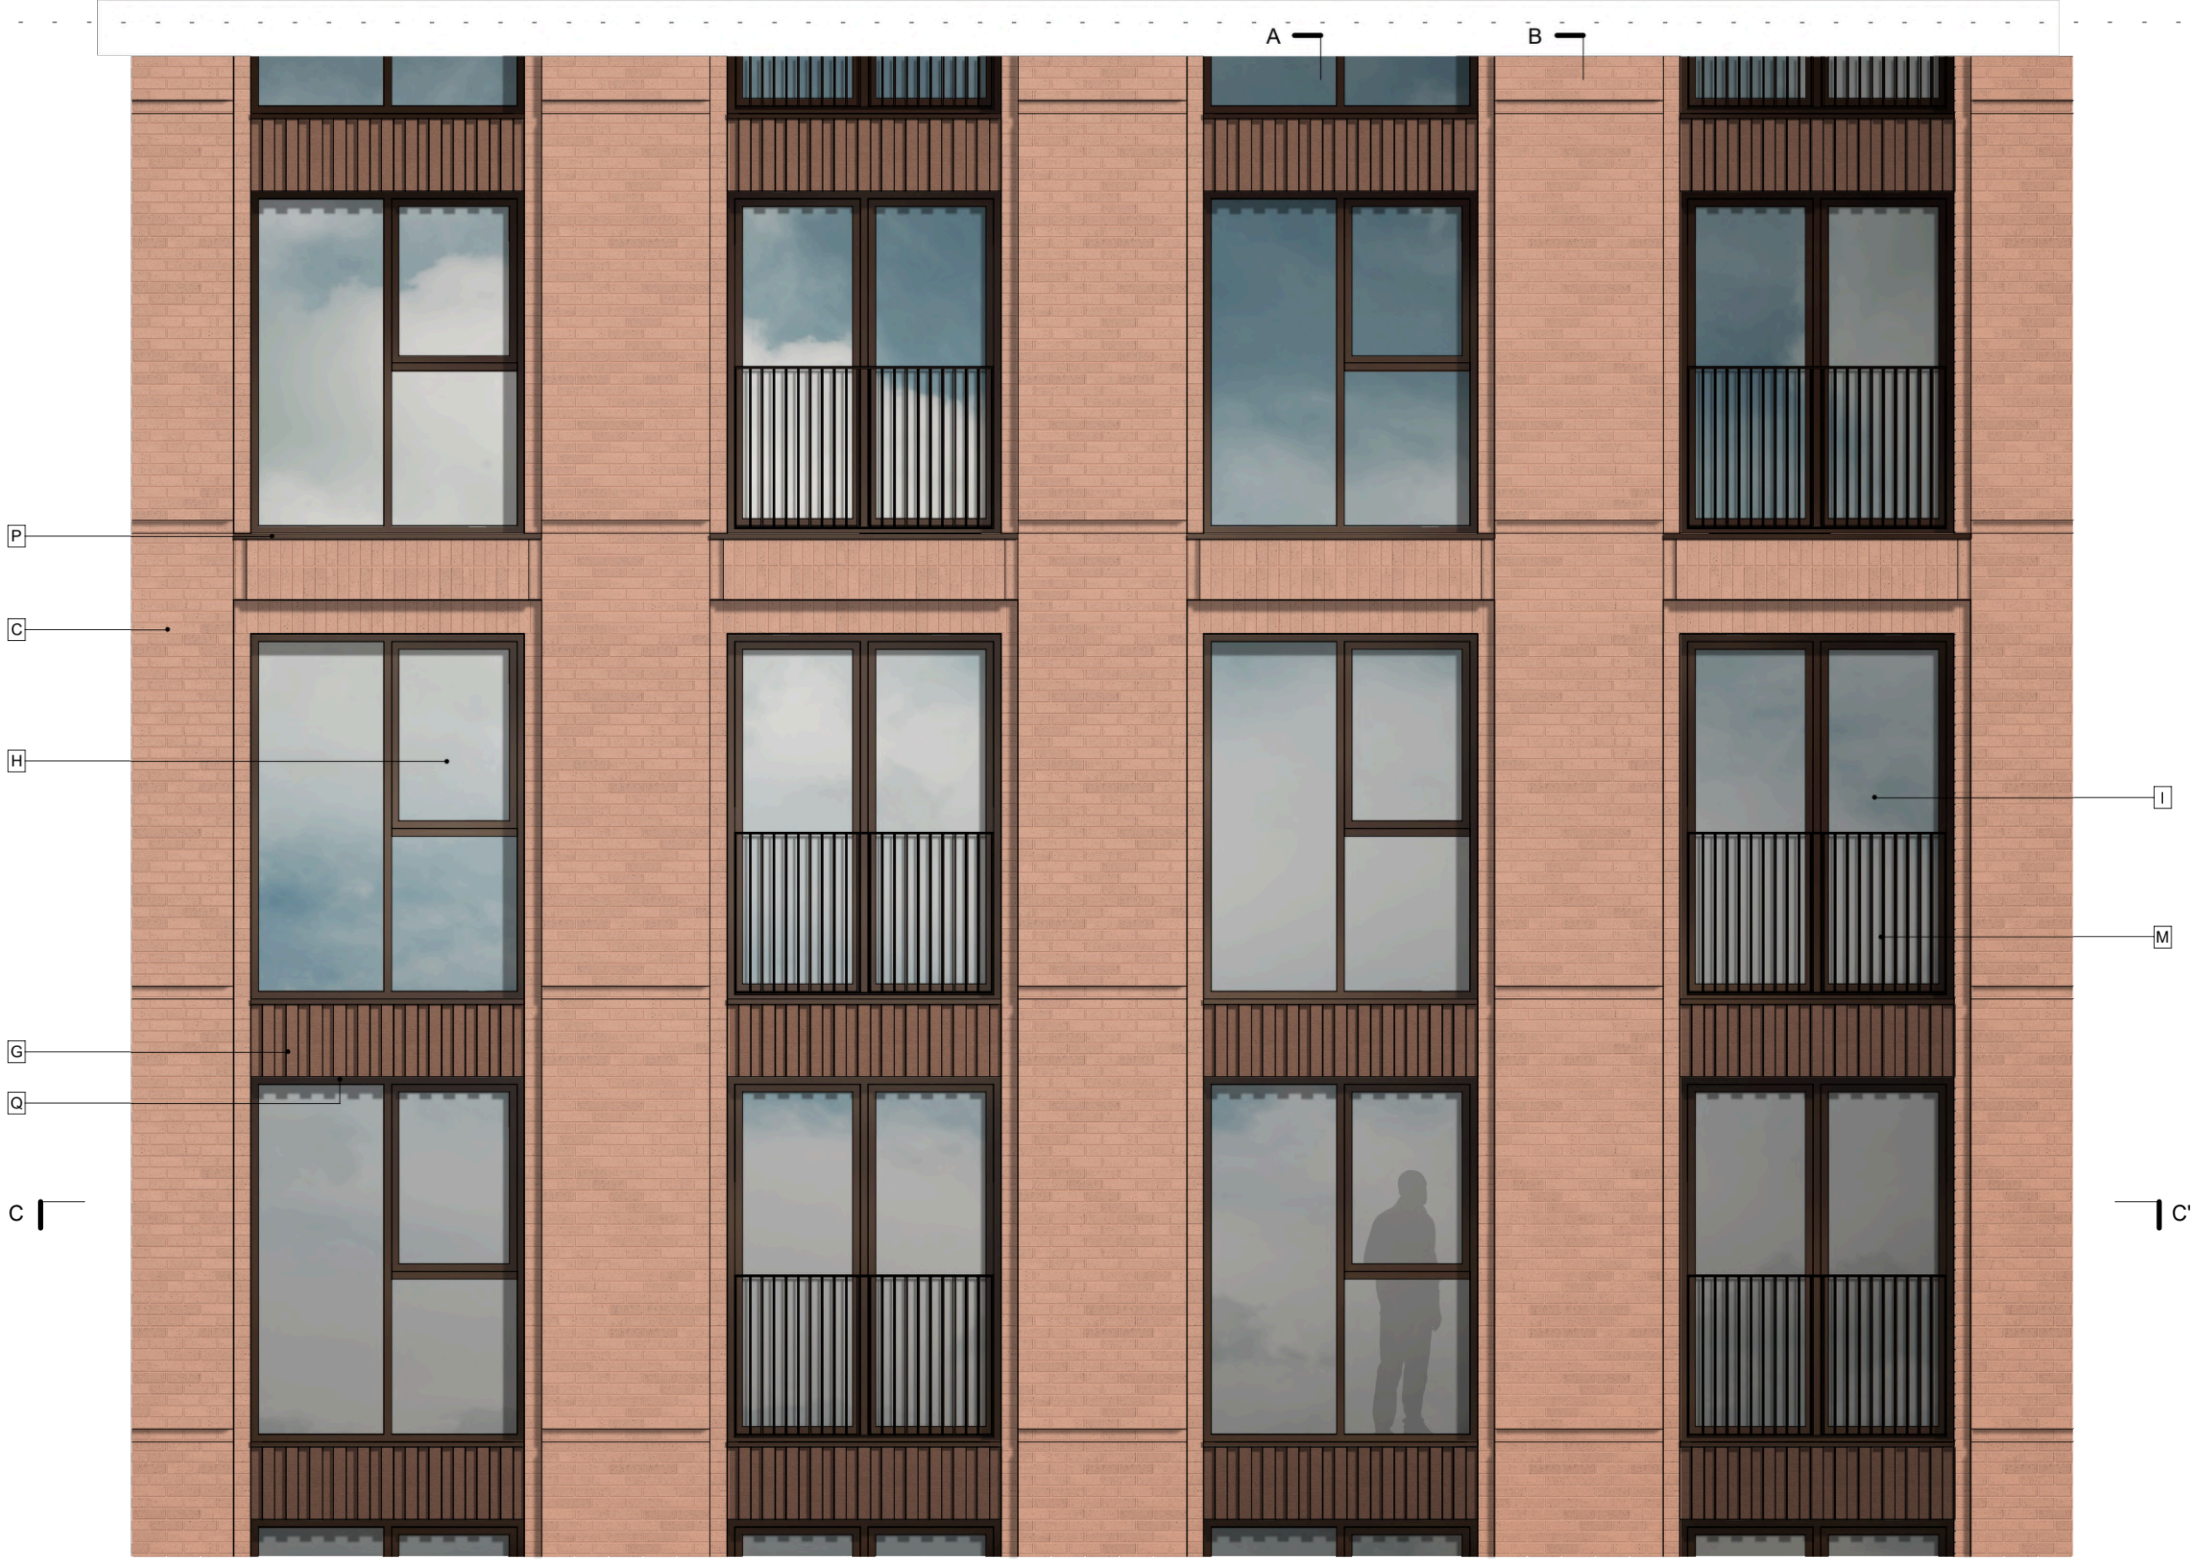

Detail Elevation_Type 04

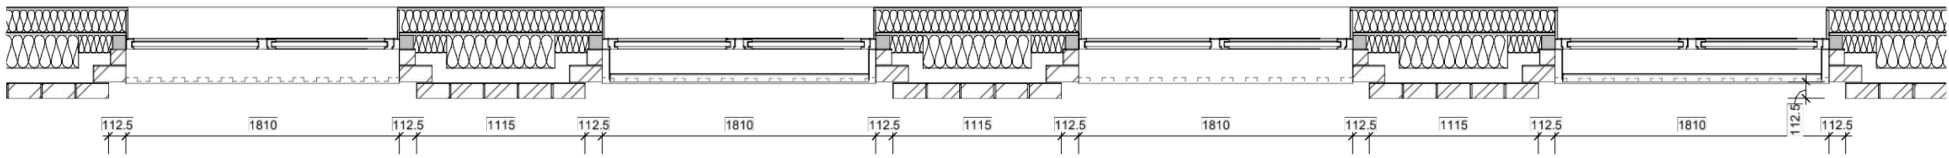

Section CC'

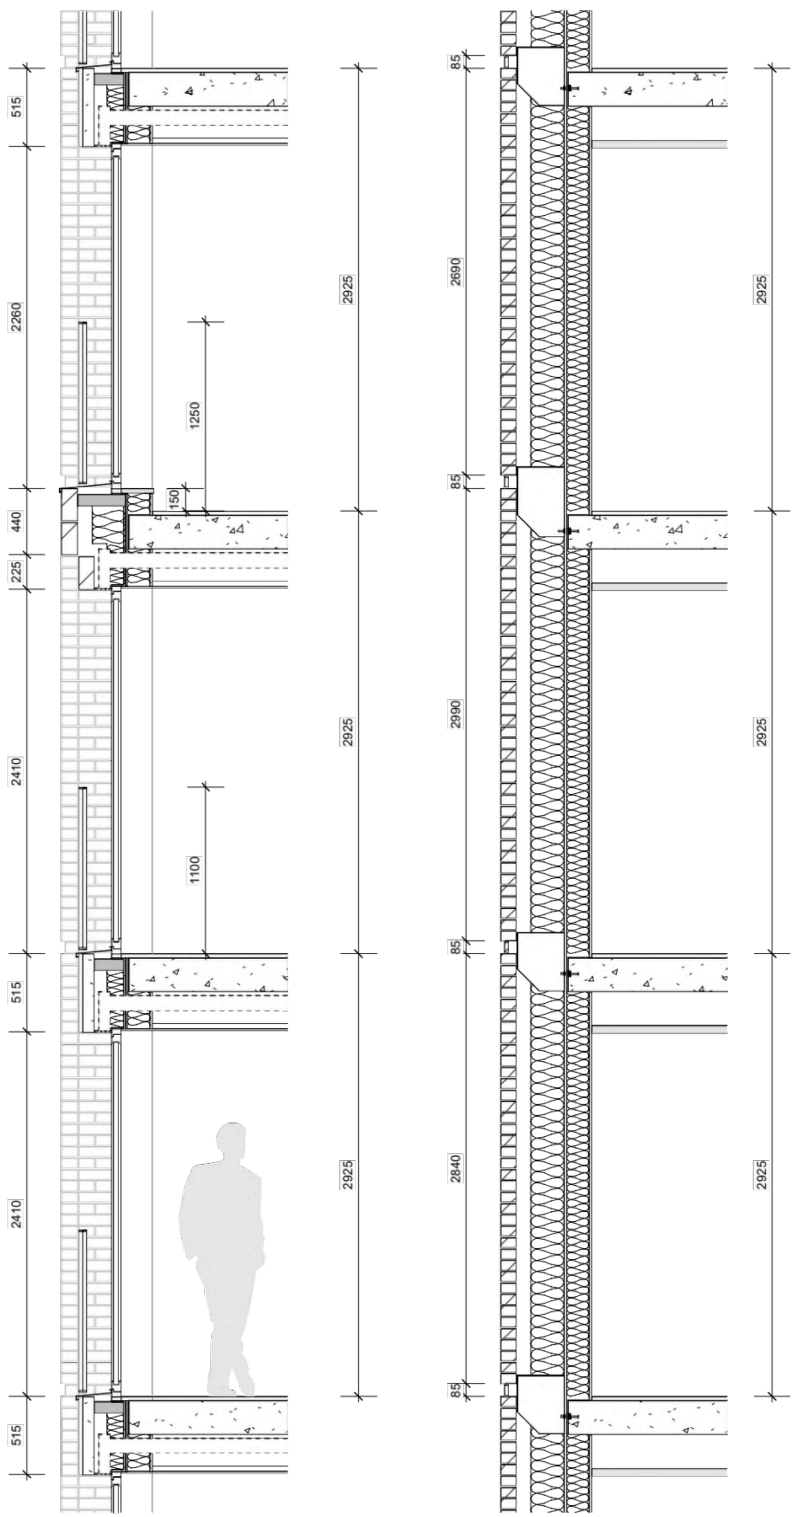

Section AA'

Section BB'

DO NOT SCALE OFF DRAWING. REFER TO INDICATED DIMENSIONS ONLY.
DRAWING TO BE READ IN CONJUNCTION WITH SHP SPECIFICATION.
INDICATIVE DETAILS TO ILLUSTRATE VISUAL INTENT ONLY. ALL TO CONTRACTOR'S DESIGN.
ALL DETAILS TO BE COORDINATED WITH ADJACENT TRADES AND SEE ME ENGINEER DETAILS.
THE CONTRACTOR IS RESPONSIBLE FOR MEETING THE SPECIFIED PERFORMANCE CRITERIA.

- | | | | | | | | |
|---|--|---|---|---|--|---|--|
| A | Feature facing brickwork: Orangeread brick with dark recessed mortar | F | Feature facing brickwork: Dark red/brown smooth-faced brickwork in a decorative 'push/pull' pattern | K | Vision Unit Type 4: Capped curtain wall, dark brown/bronze anodised aluminium profiles | P | Aluminium sill: Colour to match window frame |
| B | Feature facing brickwork: Dark red/brown brick with dark recessed mortar | G | Precast Panel: Light brown/red | L | Openable Door: Dark brown/bronze anodised aluminium | Q | Aluminium vent: Colour to match soffit brick/precast |
| C | Feature facing brickwork: Light buff/pink brick with flush colour matching mortar | H | Vision Unit Type 1: Glazed operable window, dark brown/bronze anodised aluminium profiles | M | Metal balustrade: Dark brown/bronze to match window frame | R | Aluminium panel: Dark brown/bronze anodised panel with vertical decorative profile |
| D | Feature facing brickwork: Orangeread smooth faced brick | I | Vision Unit Type 2: Glazed operable door, dark brown/bronze anodised aluminium profiles | N | Precast sill / coping: Colour to match orange/red smooth faced brickwork | S | Aluminium louvre system: Dark brown/bronze anodised aluminium |
| E | Feature facing brickwork: Brown/red smooth-faced brickwork in a decorative 'push/pull' pattern | J | Vision Unit Type 3: Fixed window, dark brown/bronze anodised aluminium profiles | O | Precast sill / coping: colour to match light brown/ red panel | T | Perforated aluminium panel with louvre system behind: Dark brown/bronze anodised aluminium |

Sparkle Street	10413-SHP-Z1-A-B5D8-G251-DE-TY-104	
PLANNING ISSUE	April 2024	P02
Building Facade - Proposed Typical External Wall Detail Typical Bay 04	10413	1 : 50 @A3

simpsonhaugh
Manchester
+44 (0)161 835 2345

London
+44 (0)20 7549 4000