




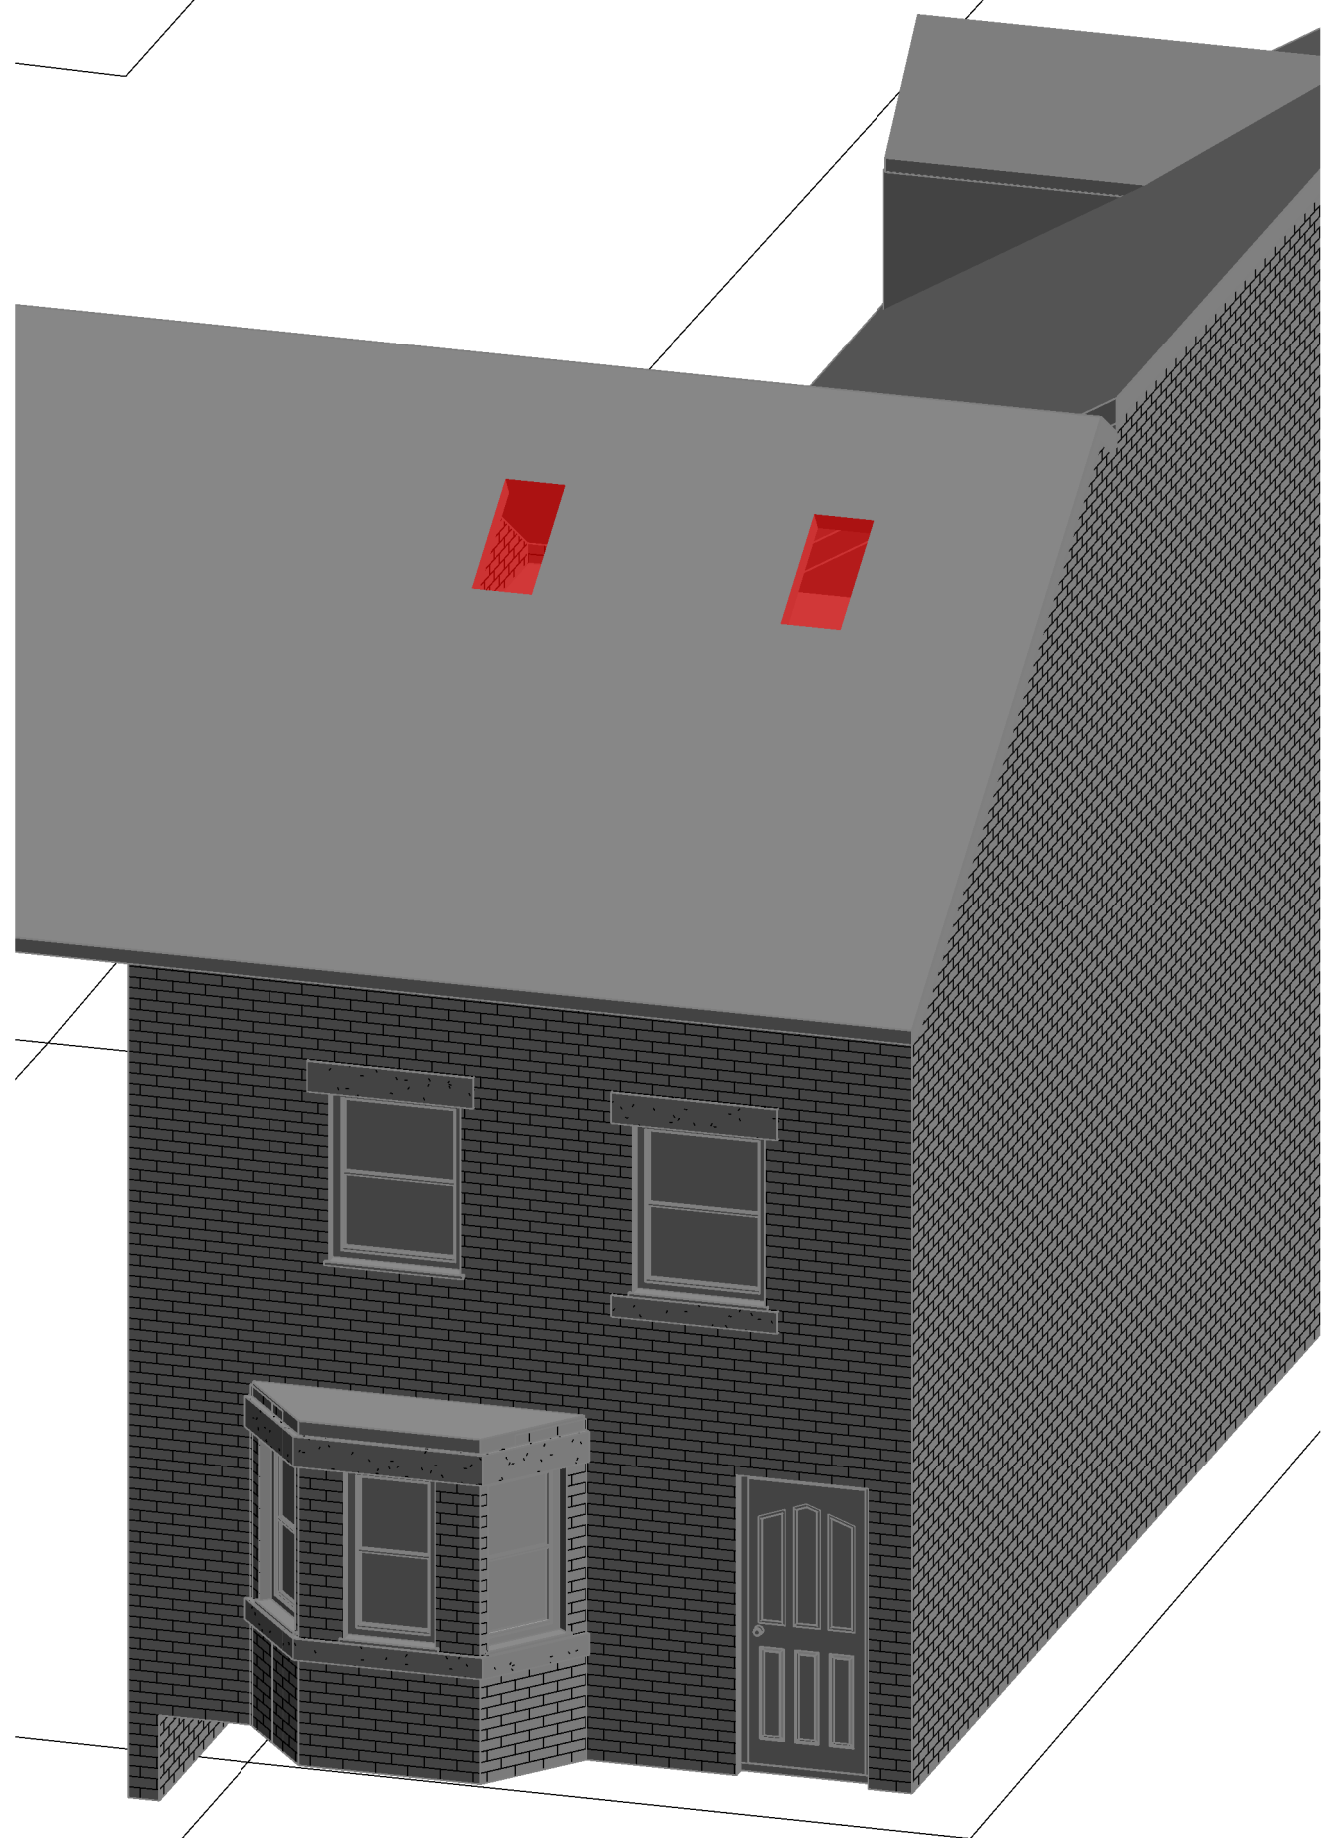


1 EXISTING FRONT 3D

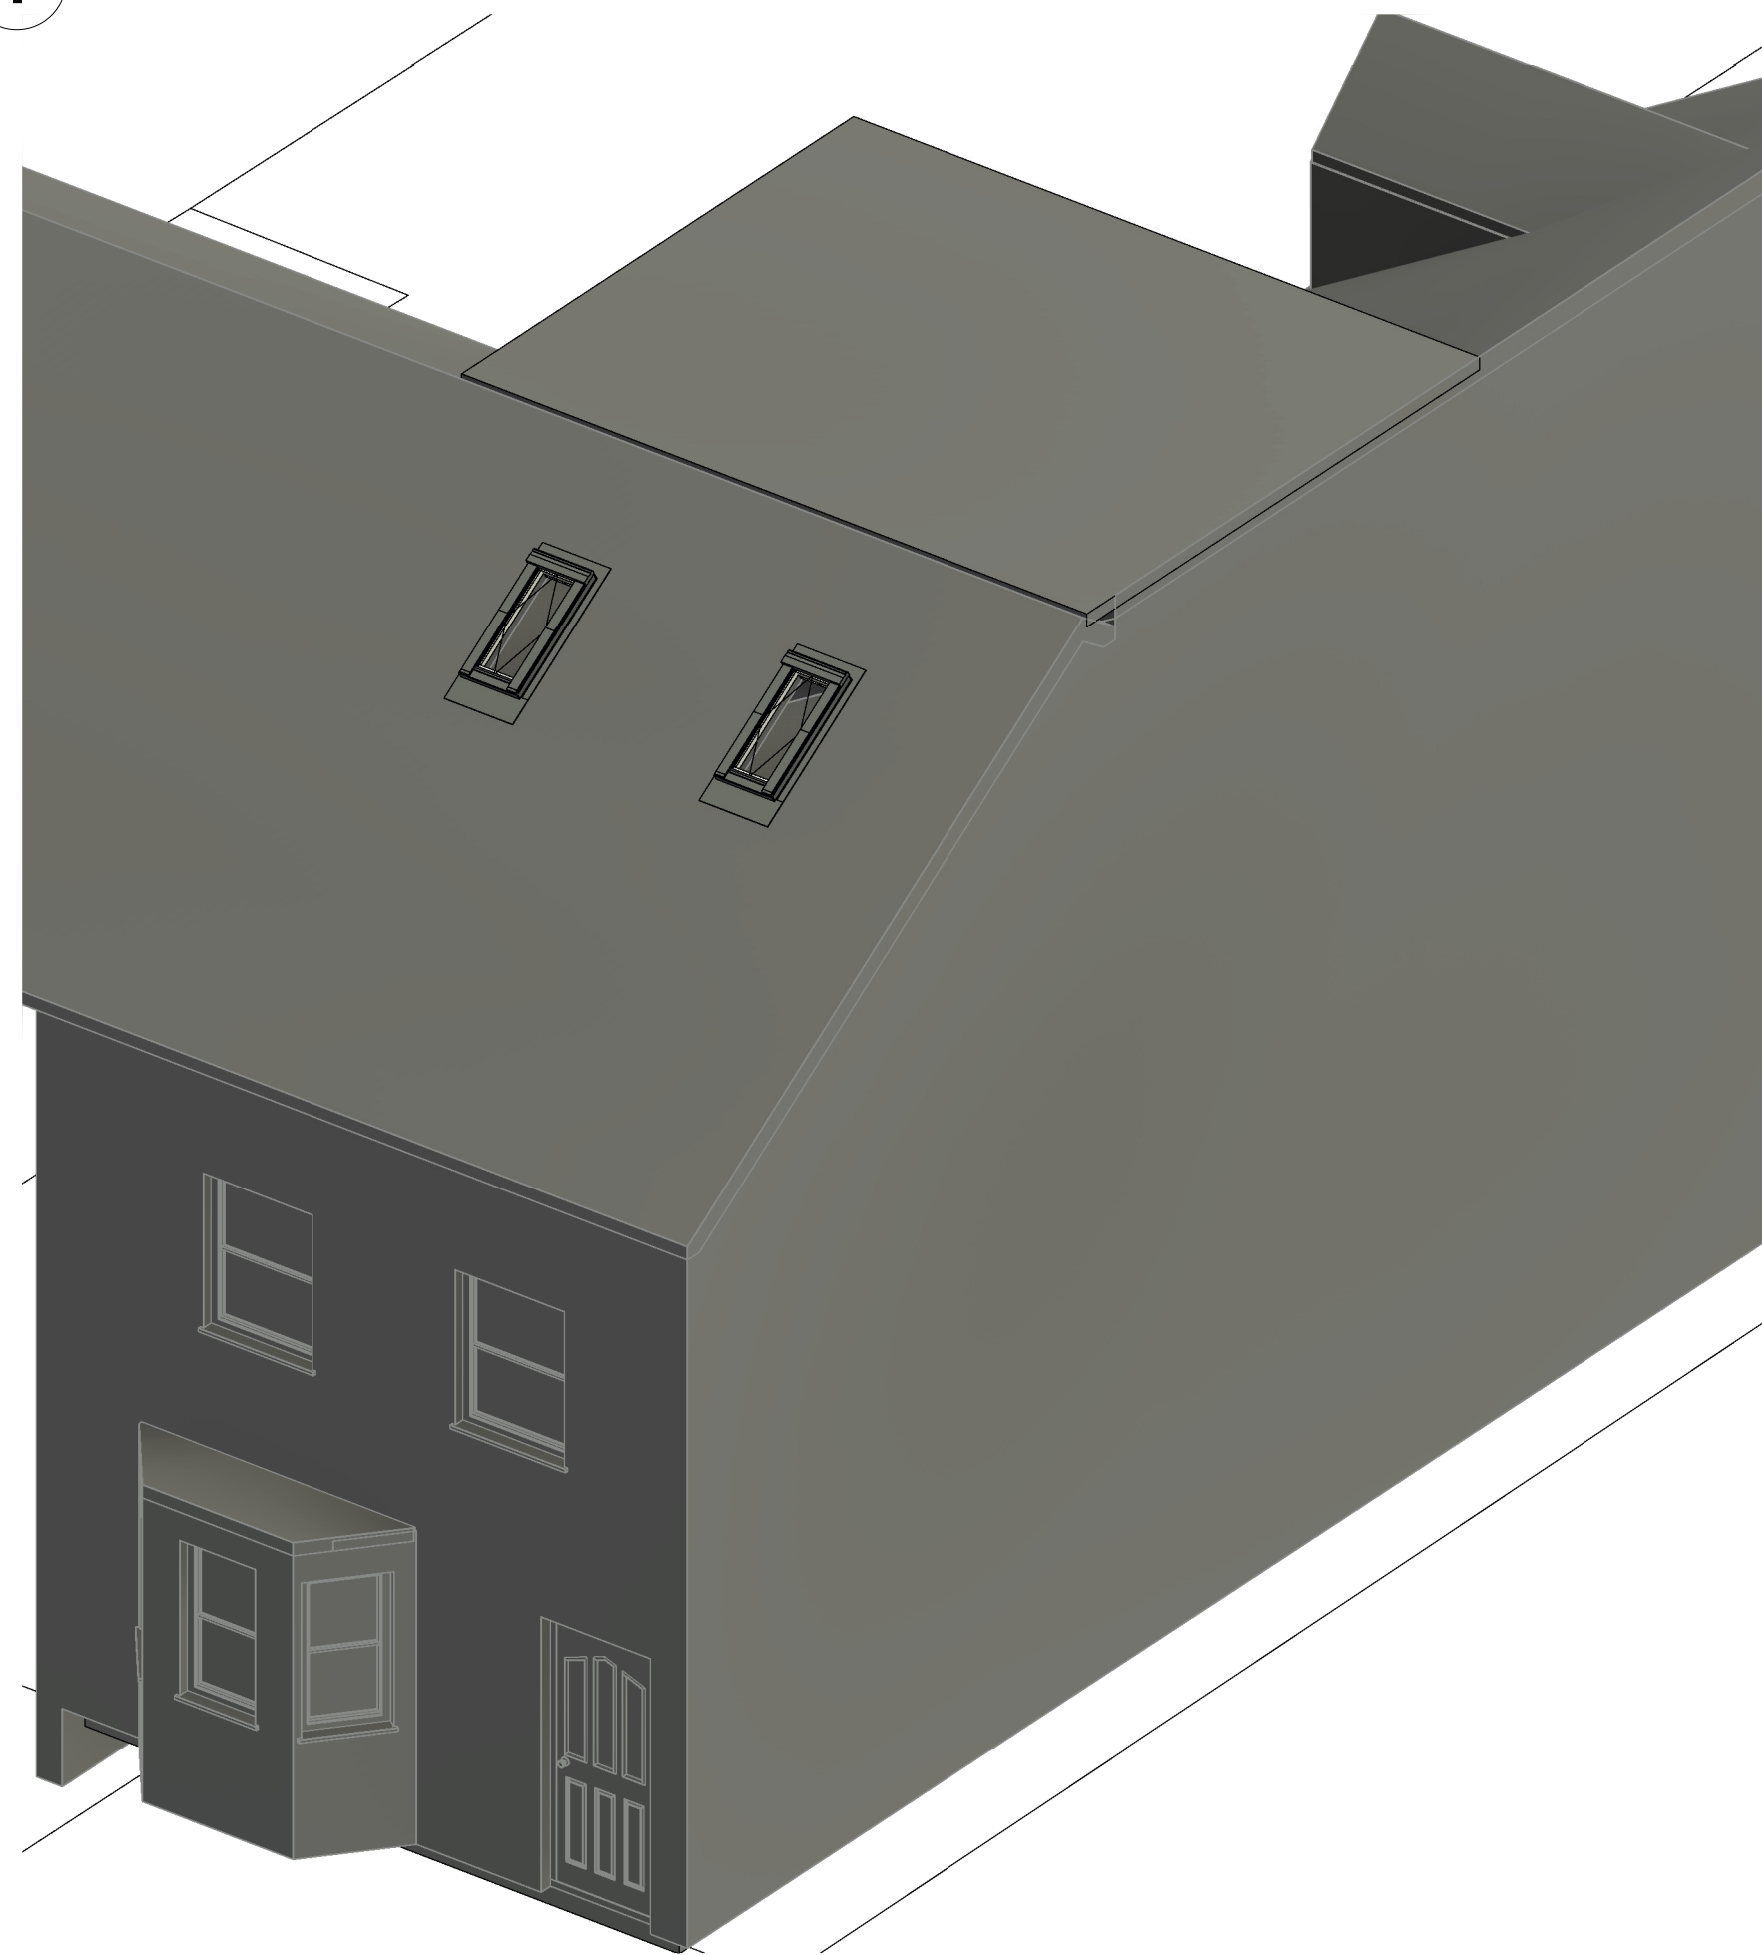


3 PROPOSED FRONT 3D

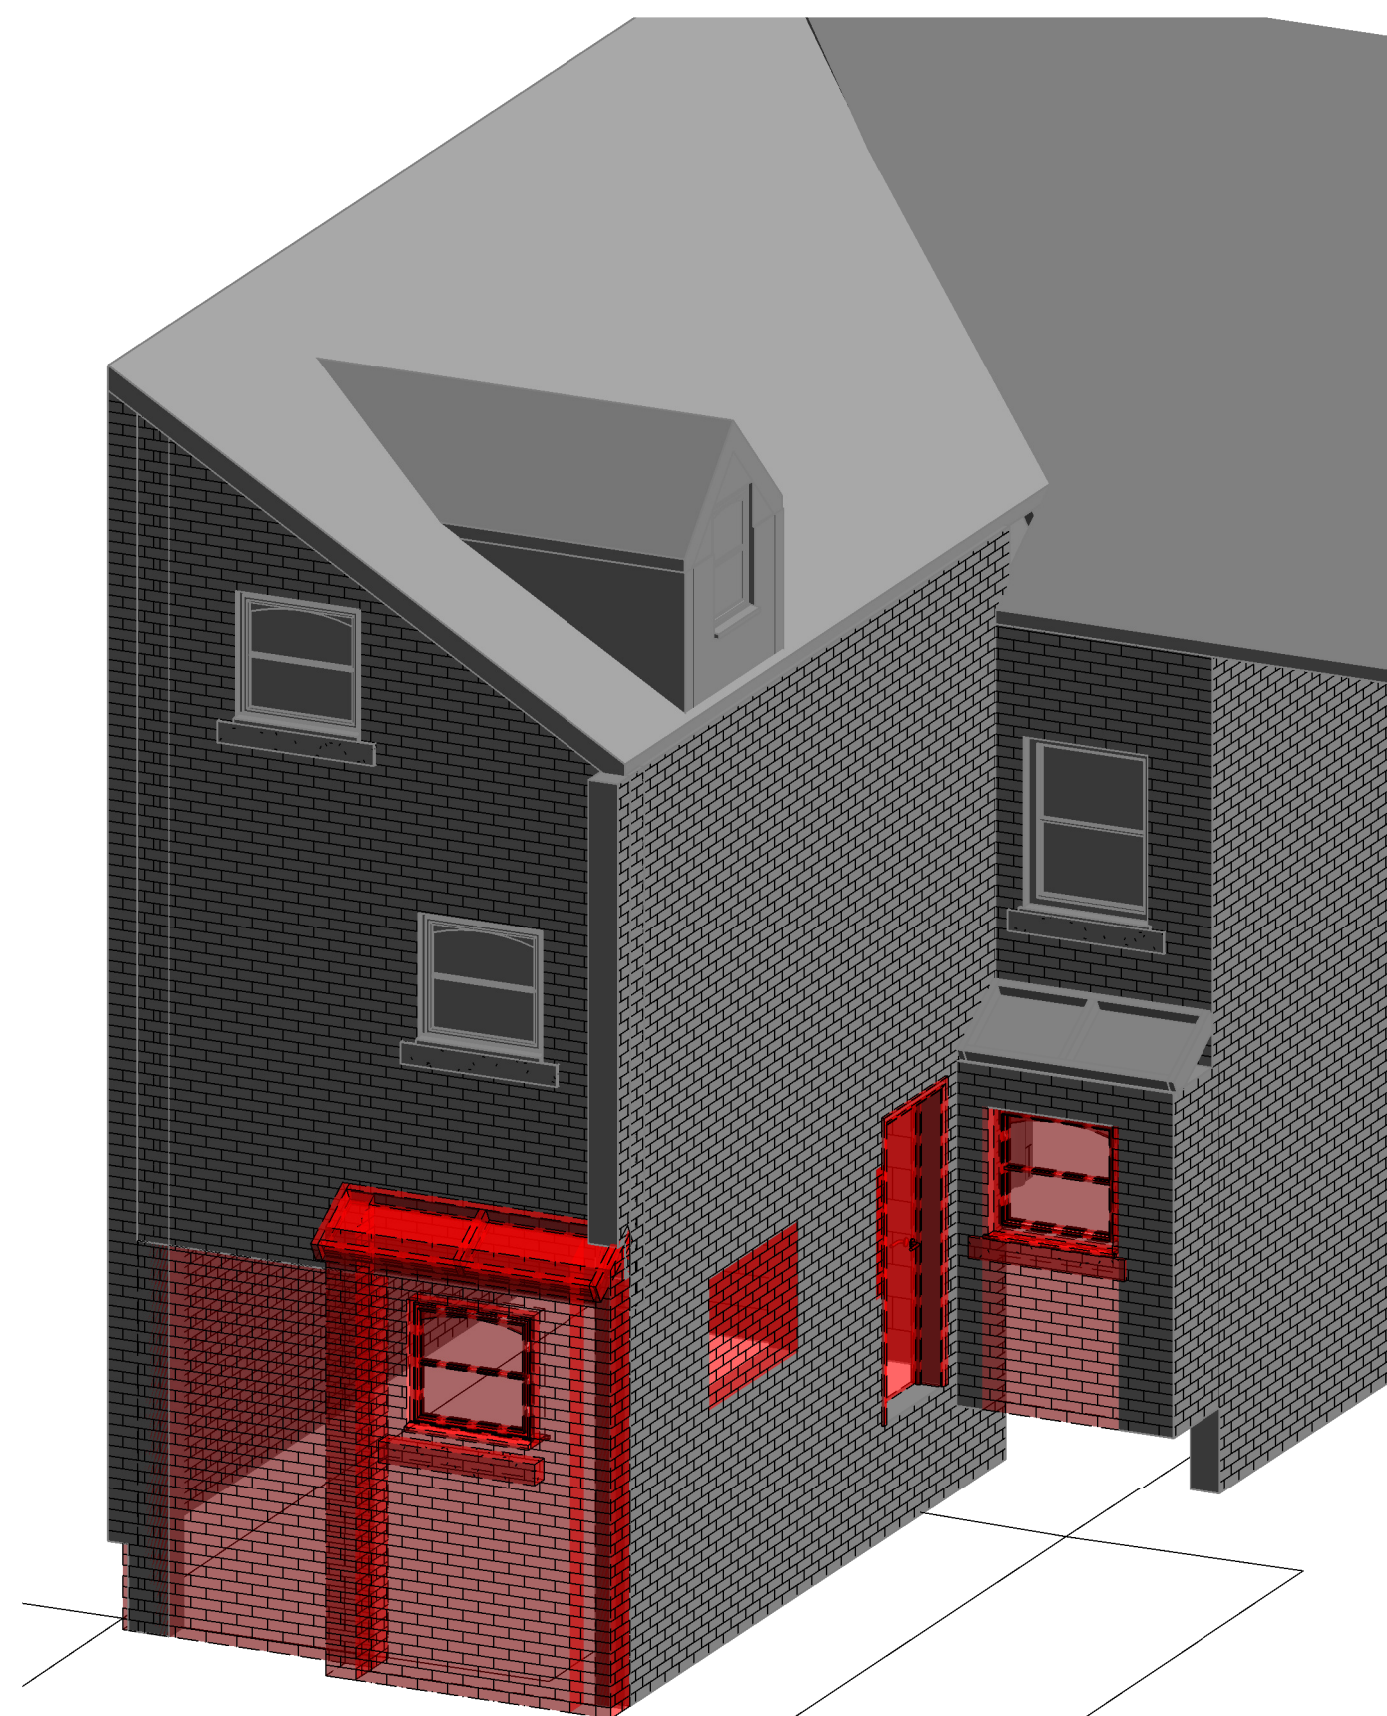

4 EXISTING REAR 3D VIEW

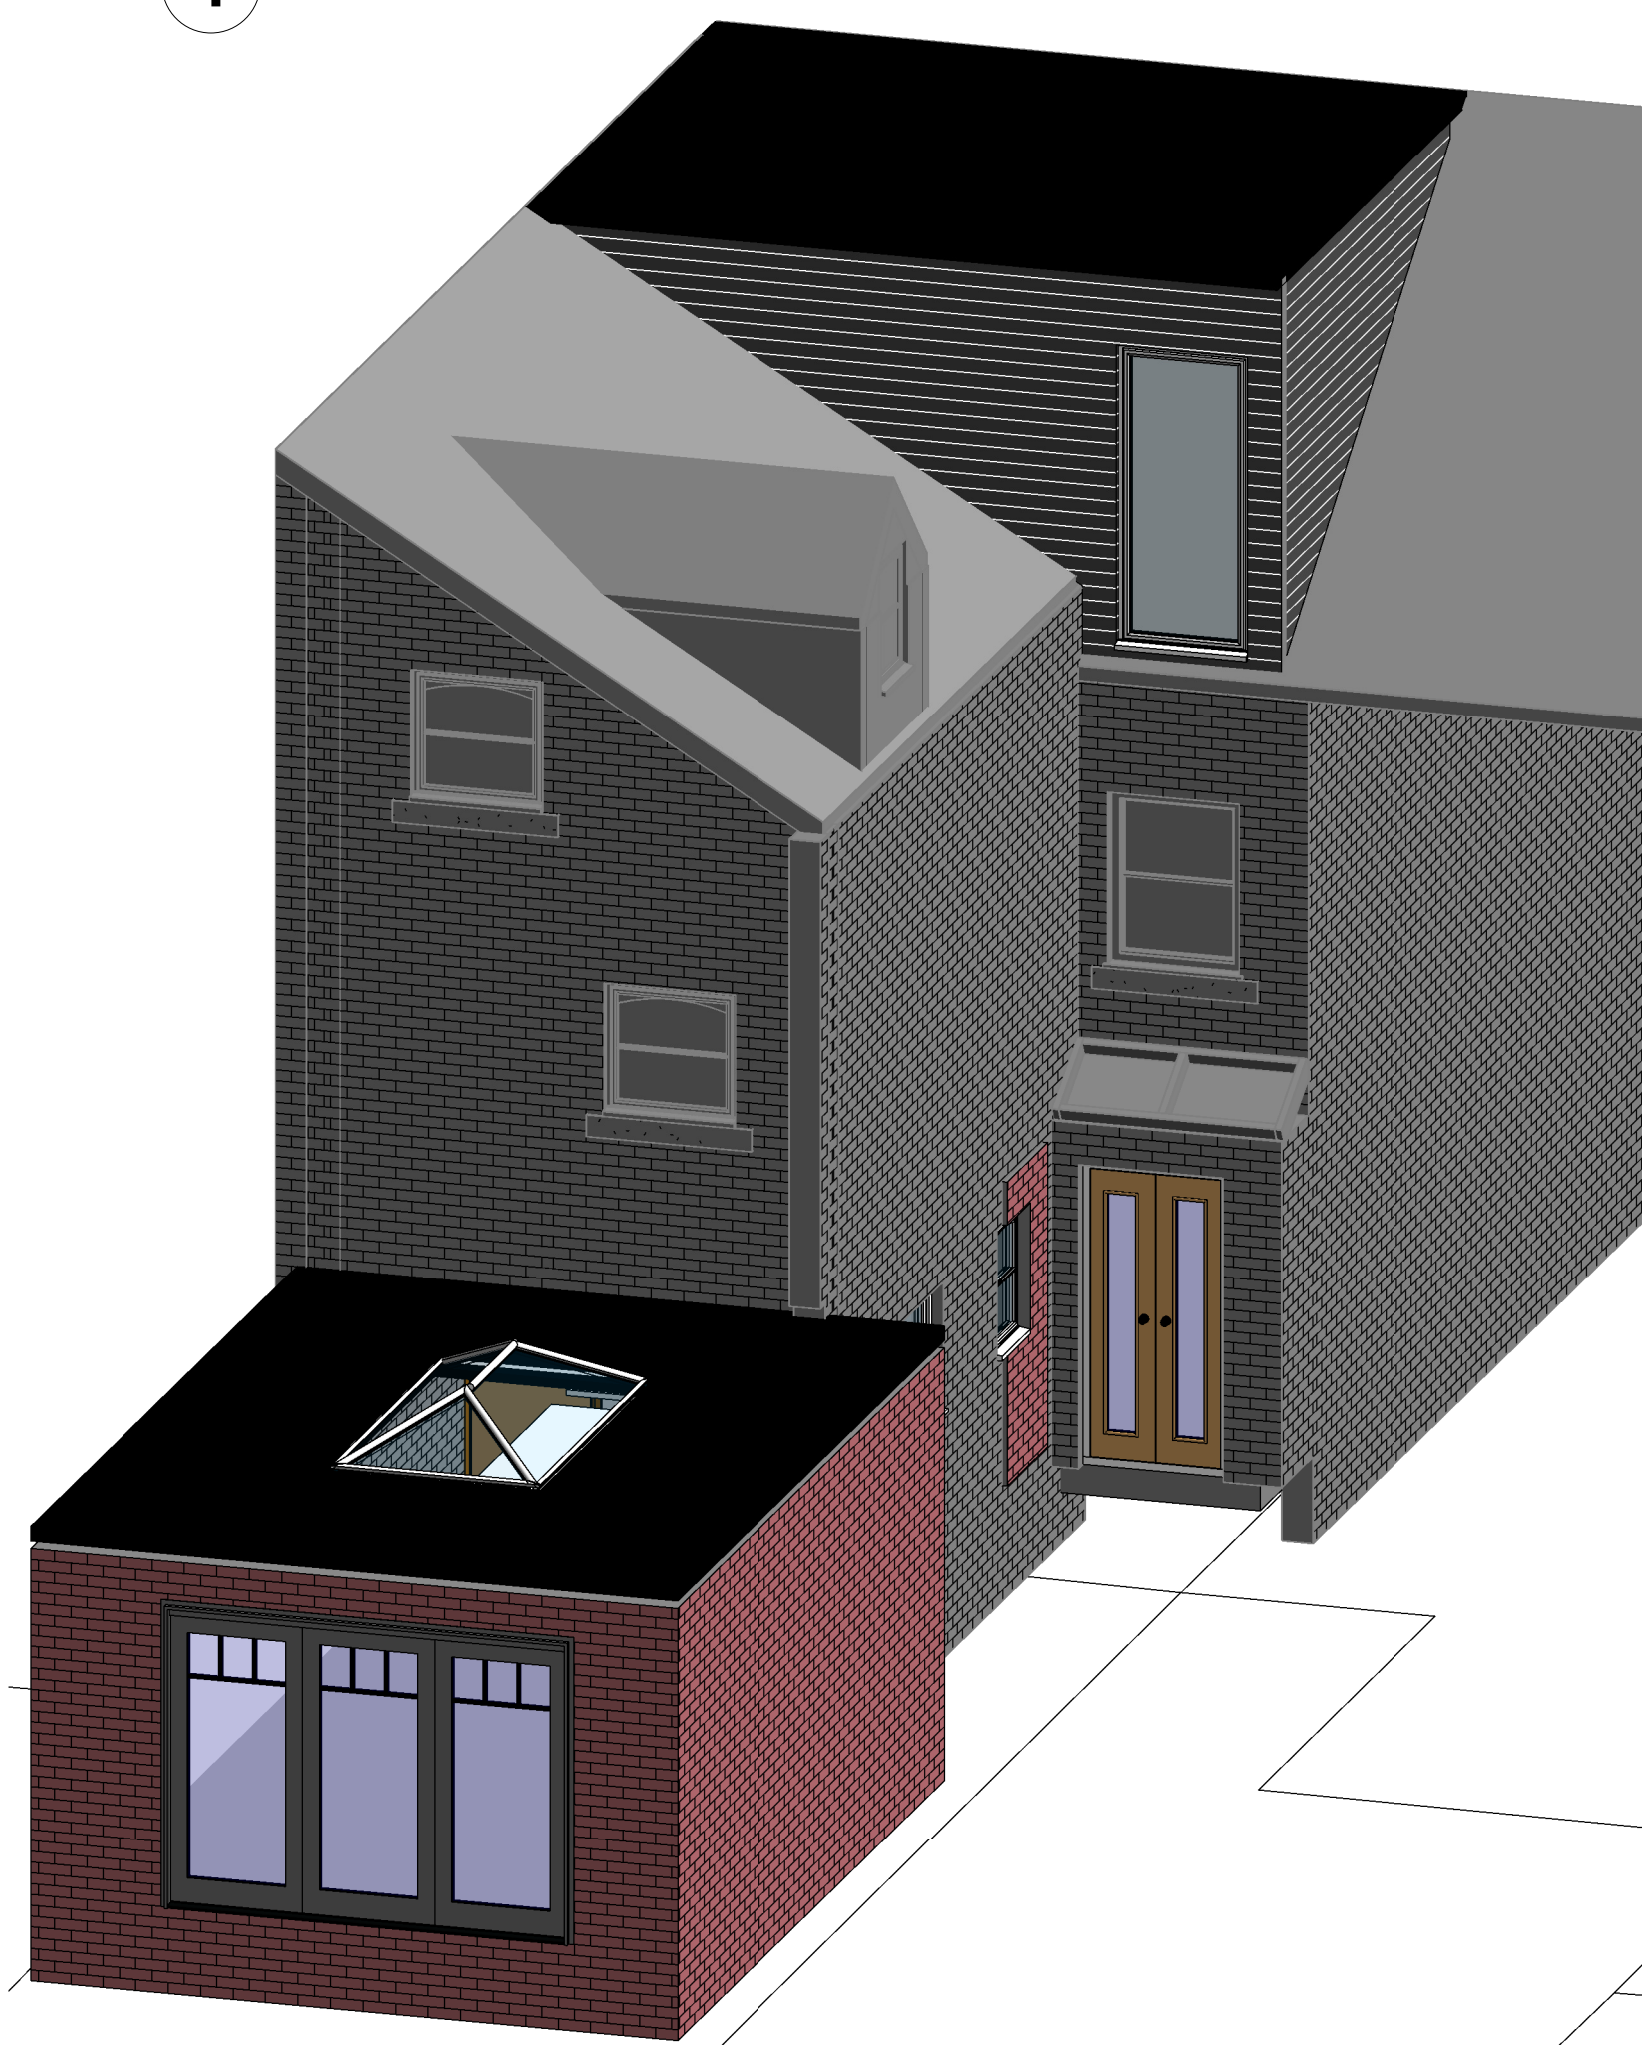

2 PROPOSED REAR 3D VIEW

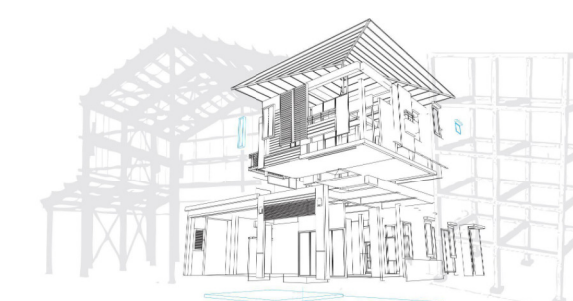

Vision | DESIGN | Group
Engineering Consultancy

Rev	Description	Date
1	PLANNING SUBMISSION	15/11/23
2	DRAWING UPDATED	24/04/24
CODE I	SUITABILITY DESCRIPTION PLANNING SUBMISSION	
STATUS S2	PURPOSE OF ISSUE PLANNING SUBMISSION	
PROJECT 49 MARSHALL ROAD, MANCHESTER M19, 2EG		
TITLE EXISTING & PROPOSED 3D VISUALS		
CLIENT 49 MARSHALL ROAD, MANCHESTER M19, 2ED		
DRAWN BY MW	CHECKED BY MW	DATE 24.09.23
SCALE (@ A1)		PROJECT NUMBER MCS2185
DRAWING NUMBER A103		REV 2