




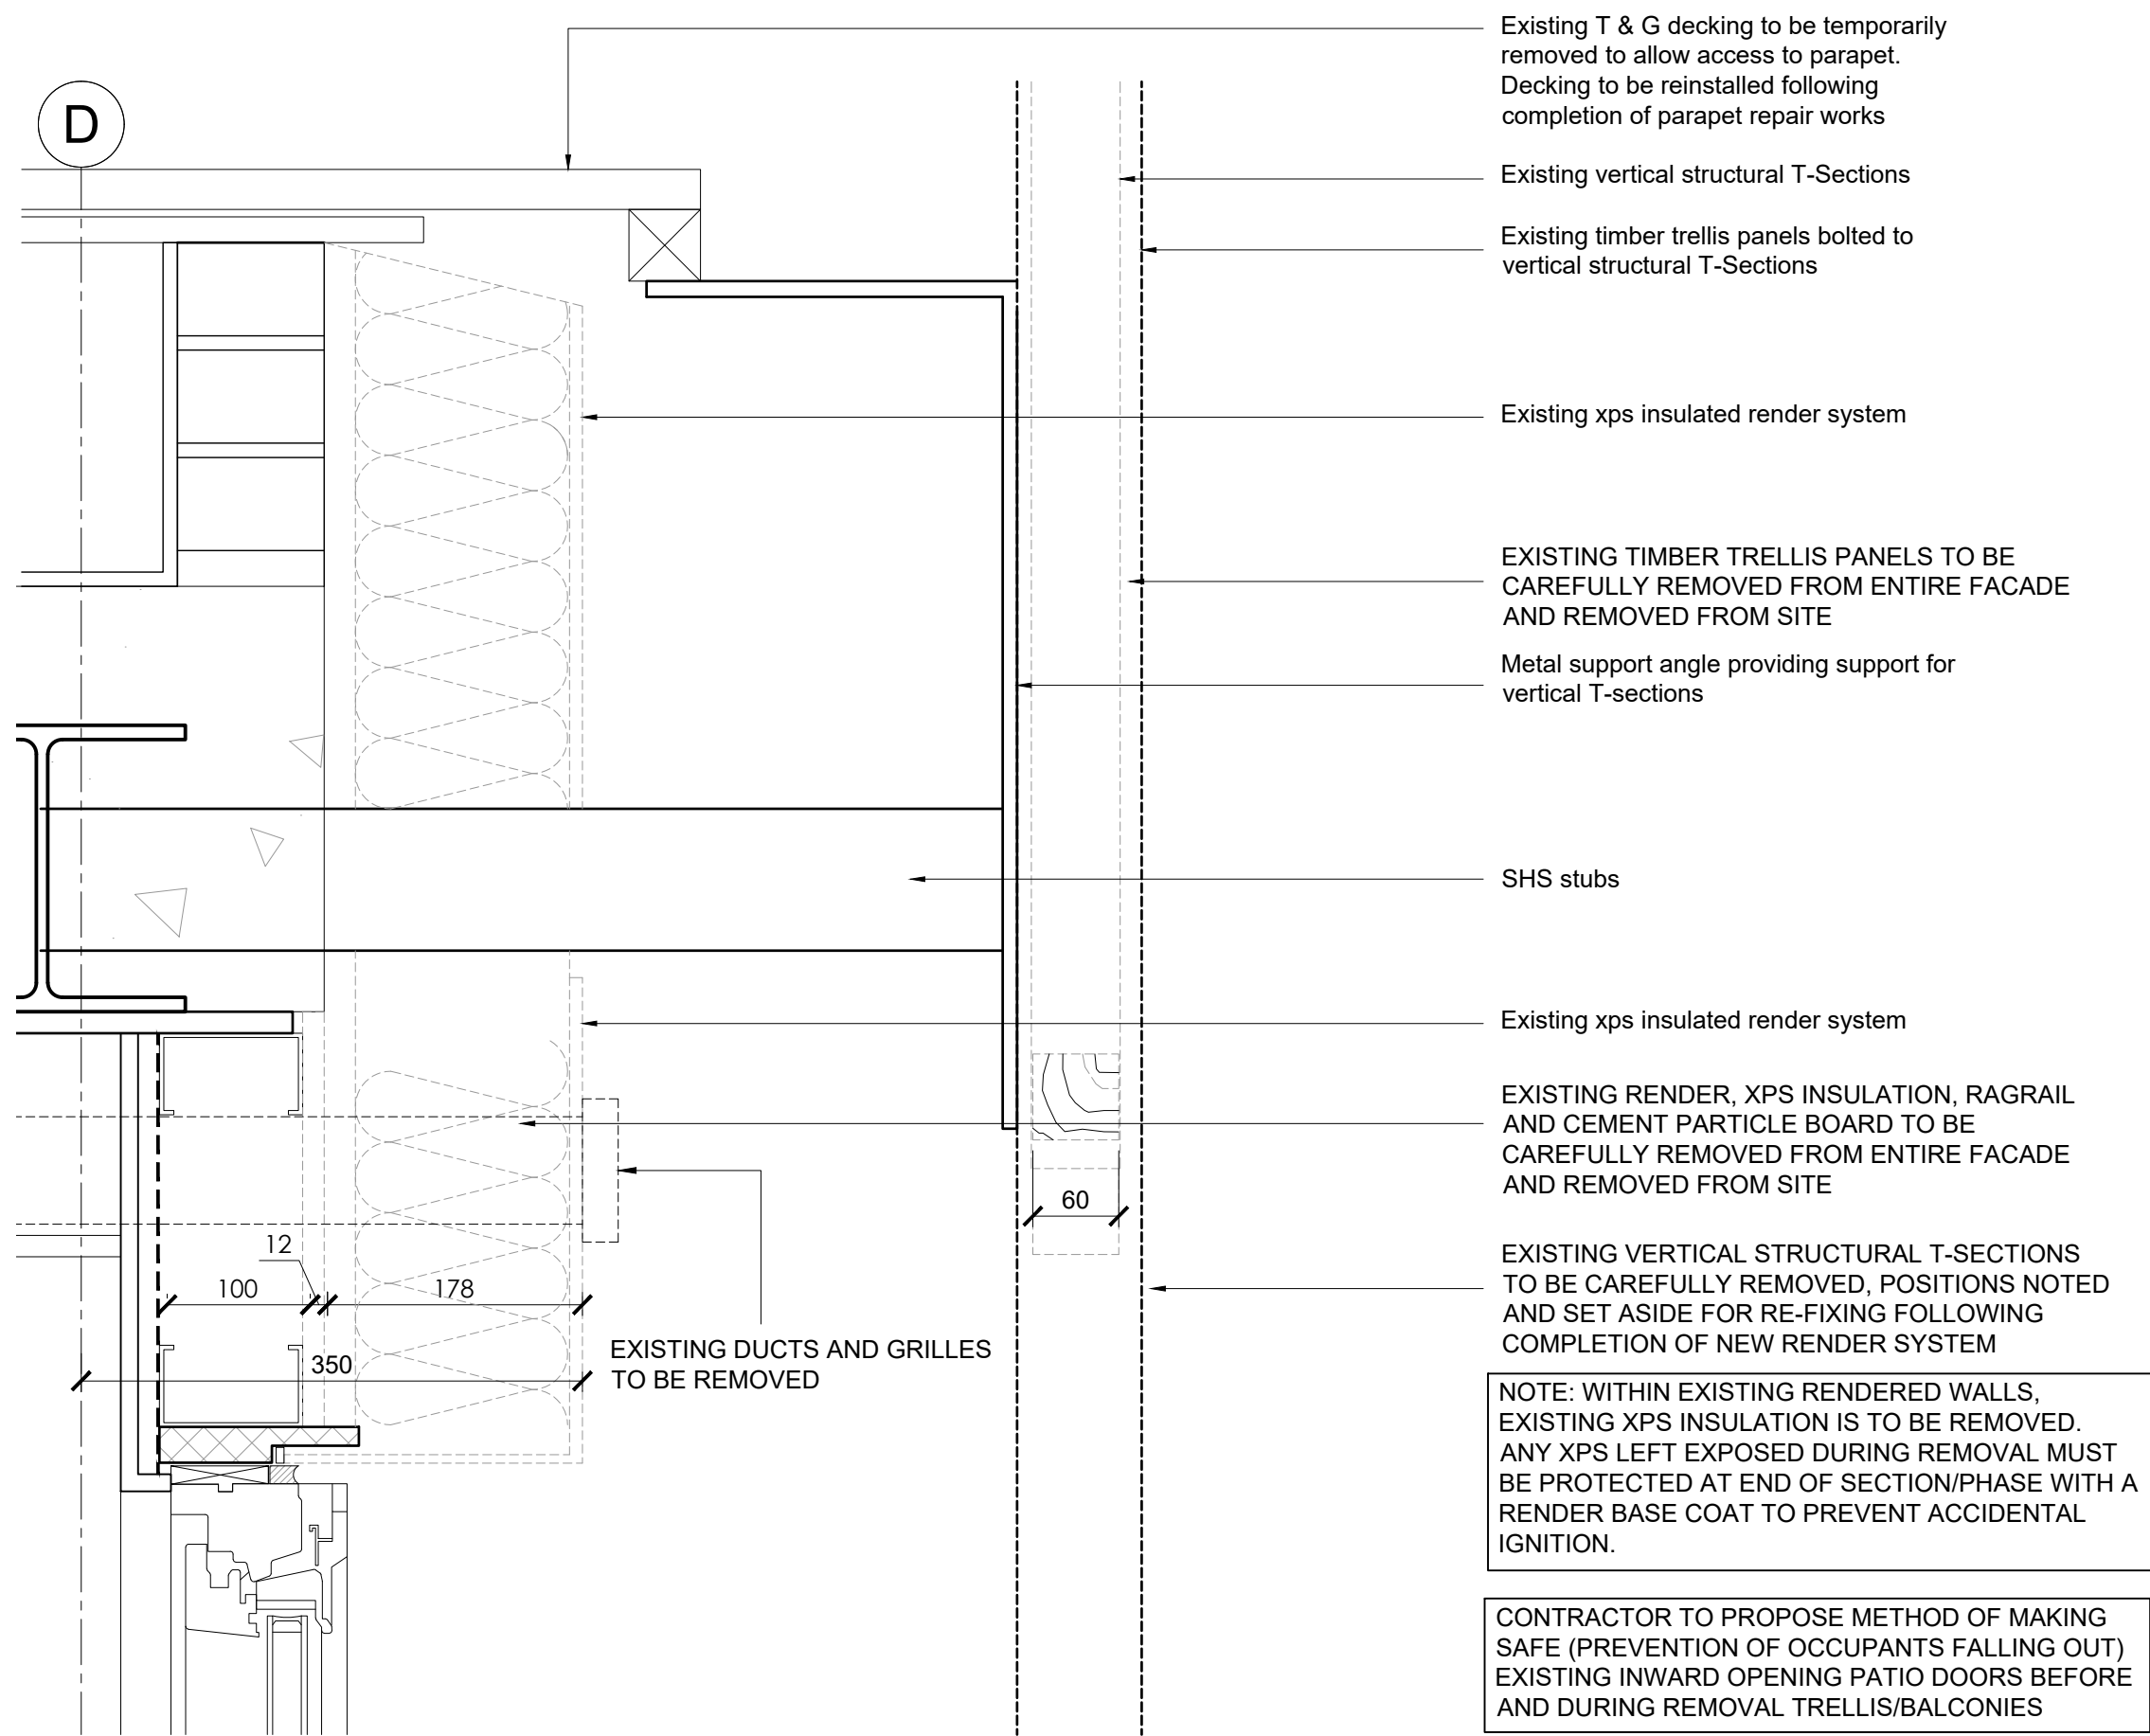


EXISTING DETAIL S01 (INDICATING ITEMS TO BE REMOVED) - SLAB EDGE 5th FLOOR TERRACE LEVEL - GRID D
SCALE 1:5

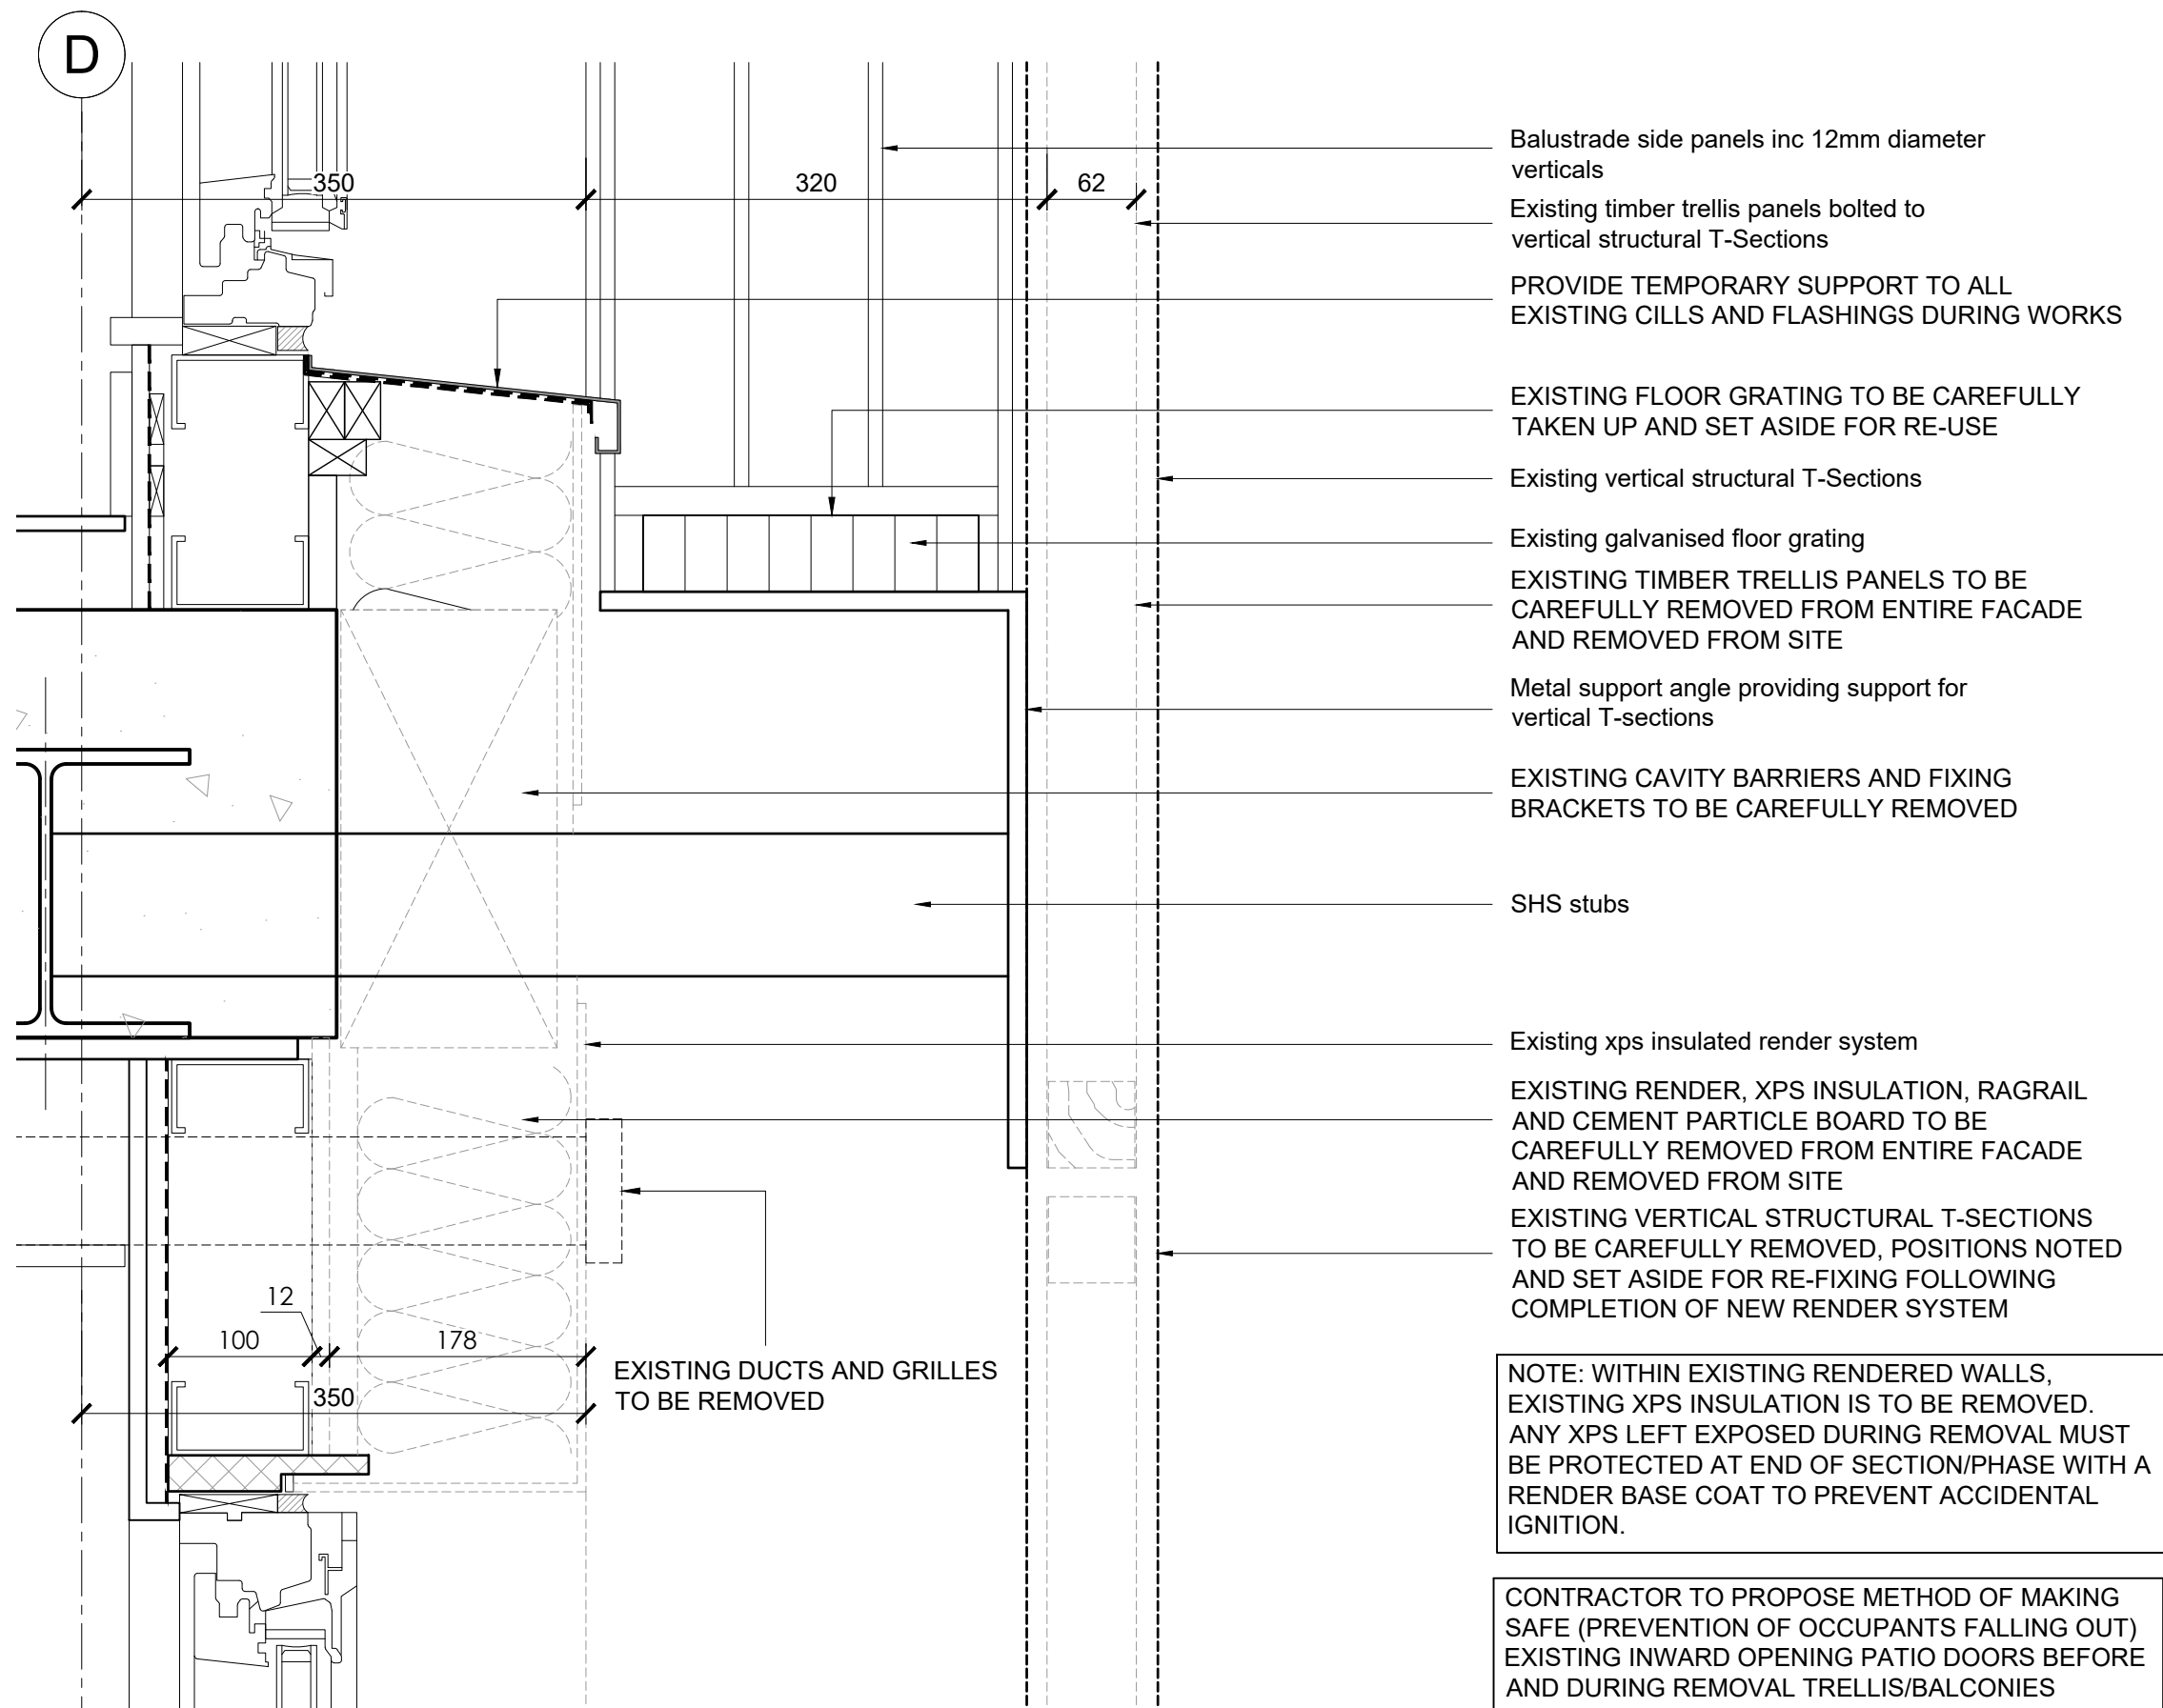

EXISTING DETAIL S02 (INDICATING ITEMS TO BE REMOVED) - SLAB EDGE 2nd - 4th FLOOR LEVEL - GRID D
SCALE 1:5

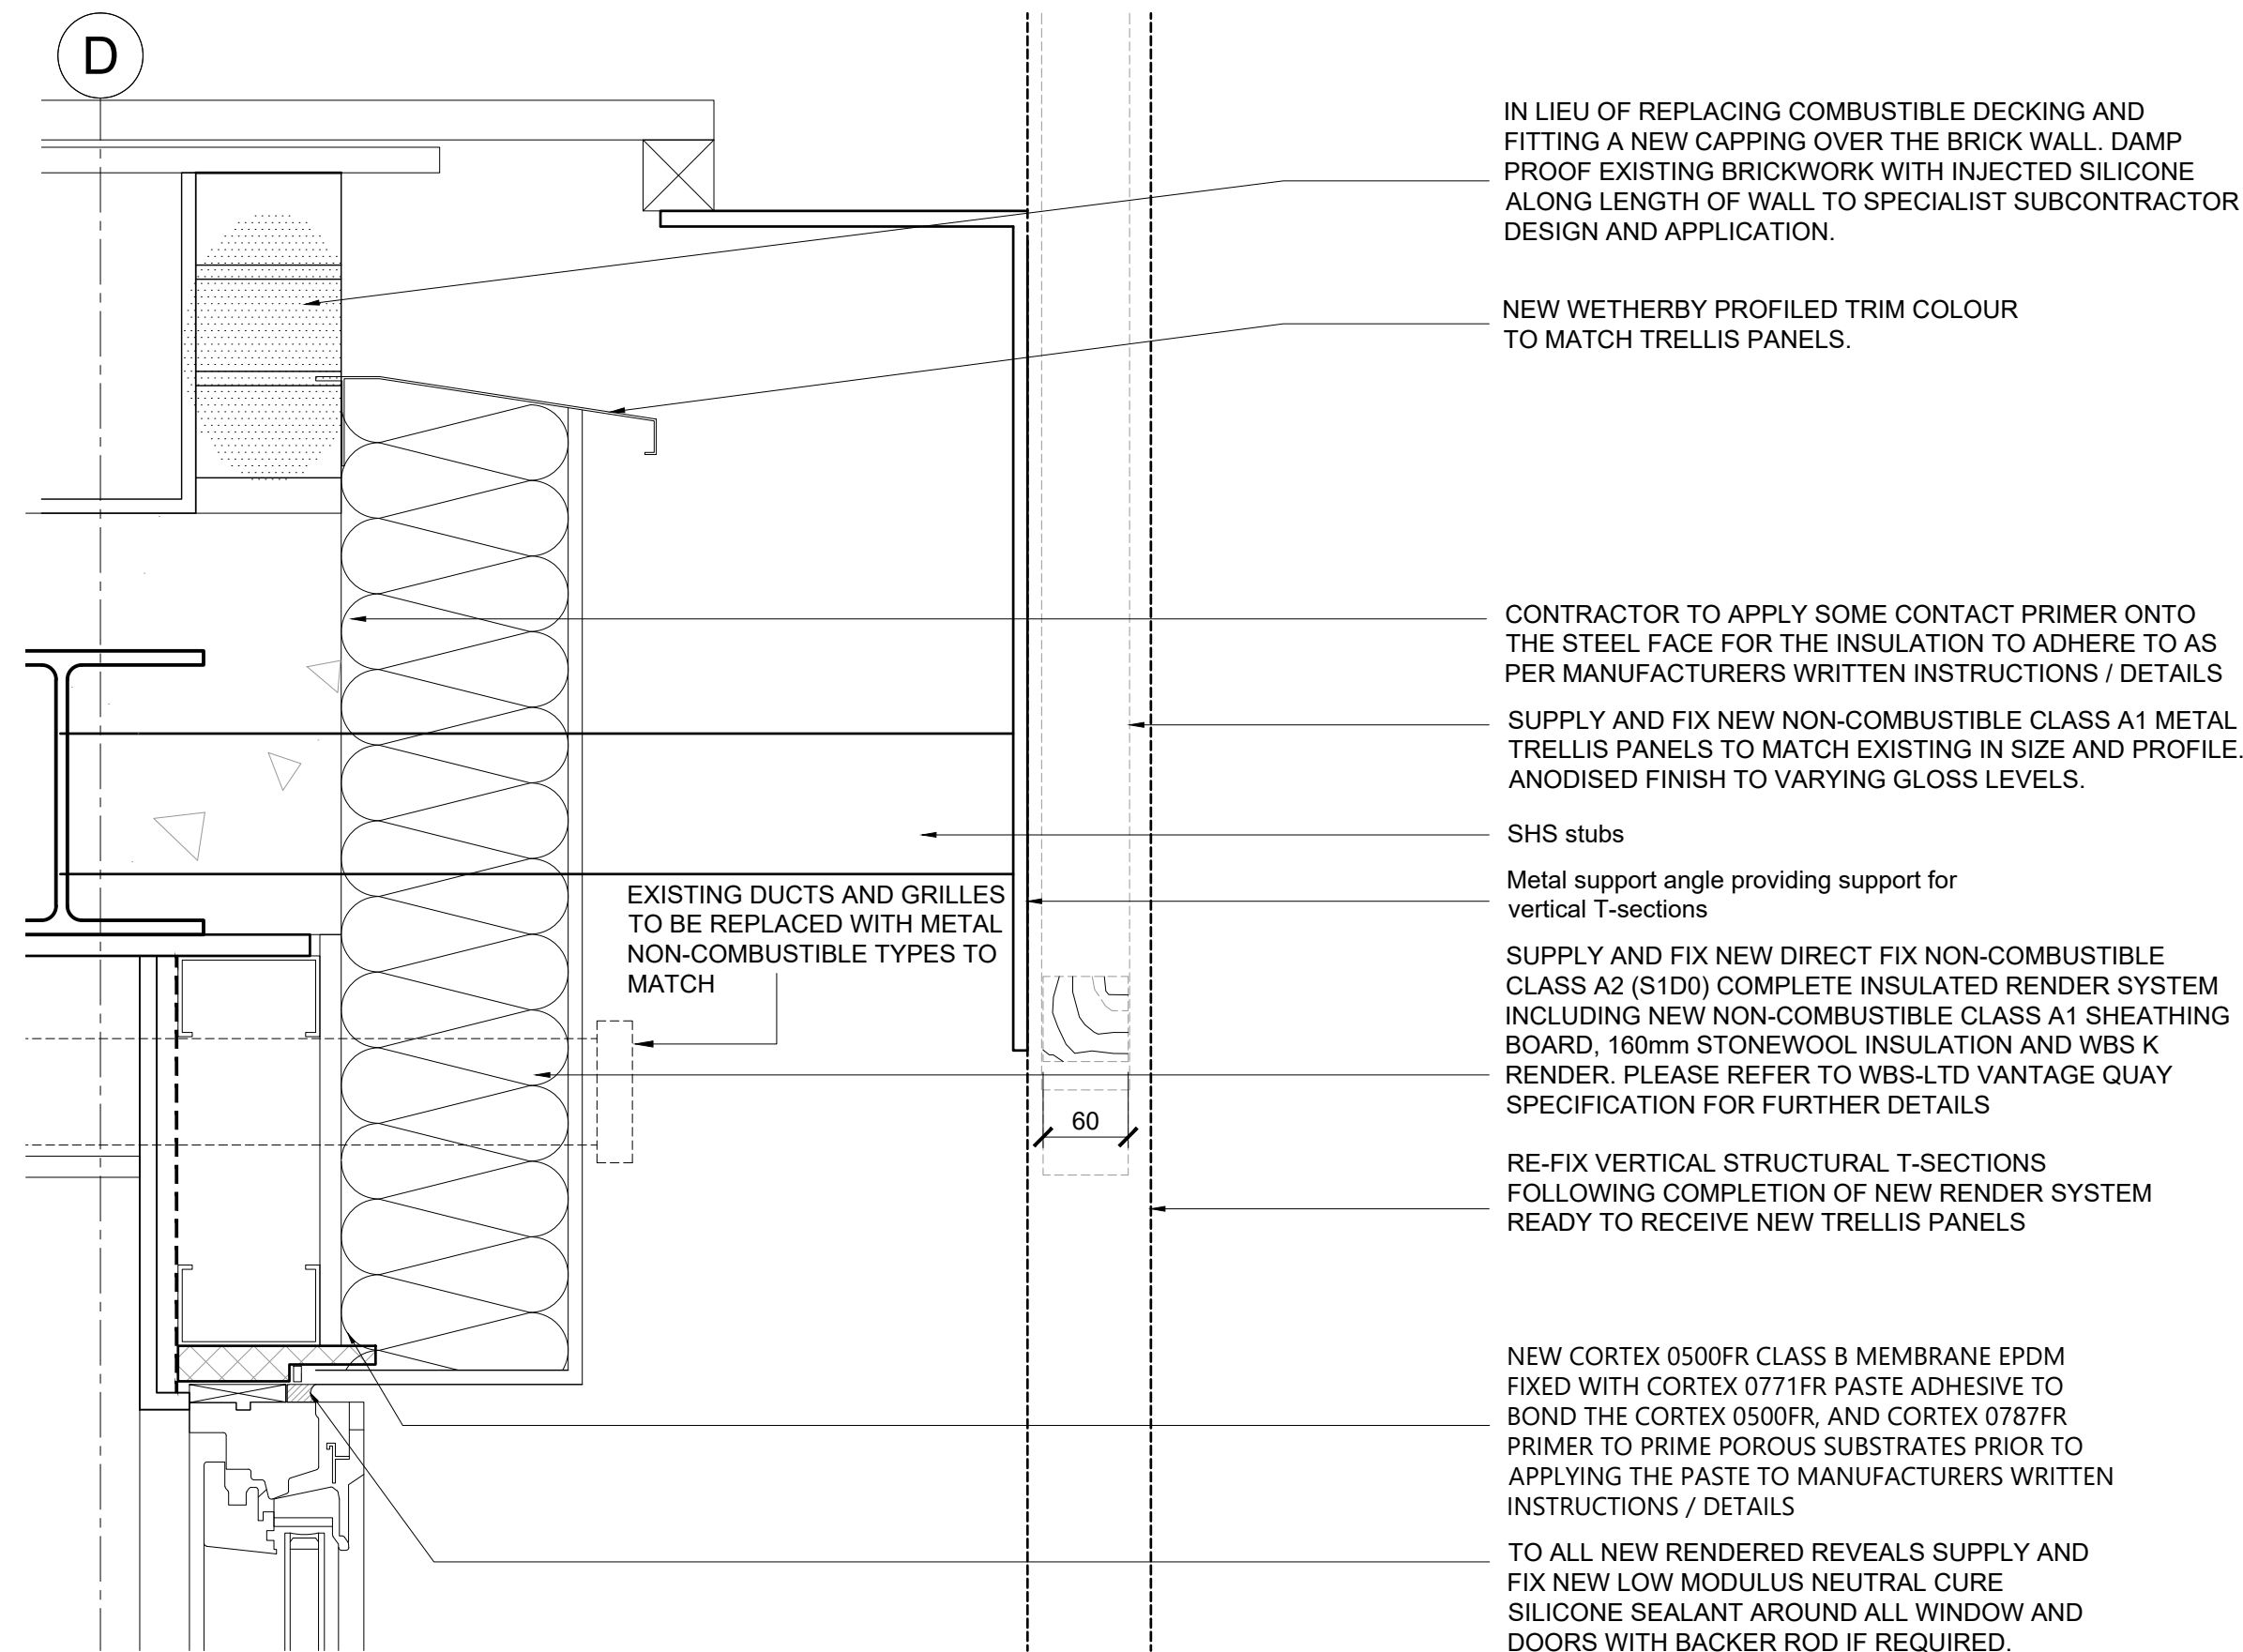

PROPOSED DETAIL S01 - REPLACEMENT RENDER SYSTEM SLAB EDGE - 5th FLOOR TERRACE LEVEL - GRID D
SCALE 1:5

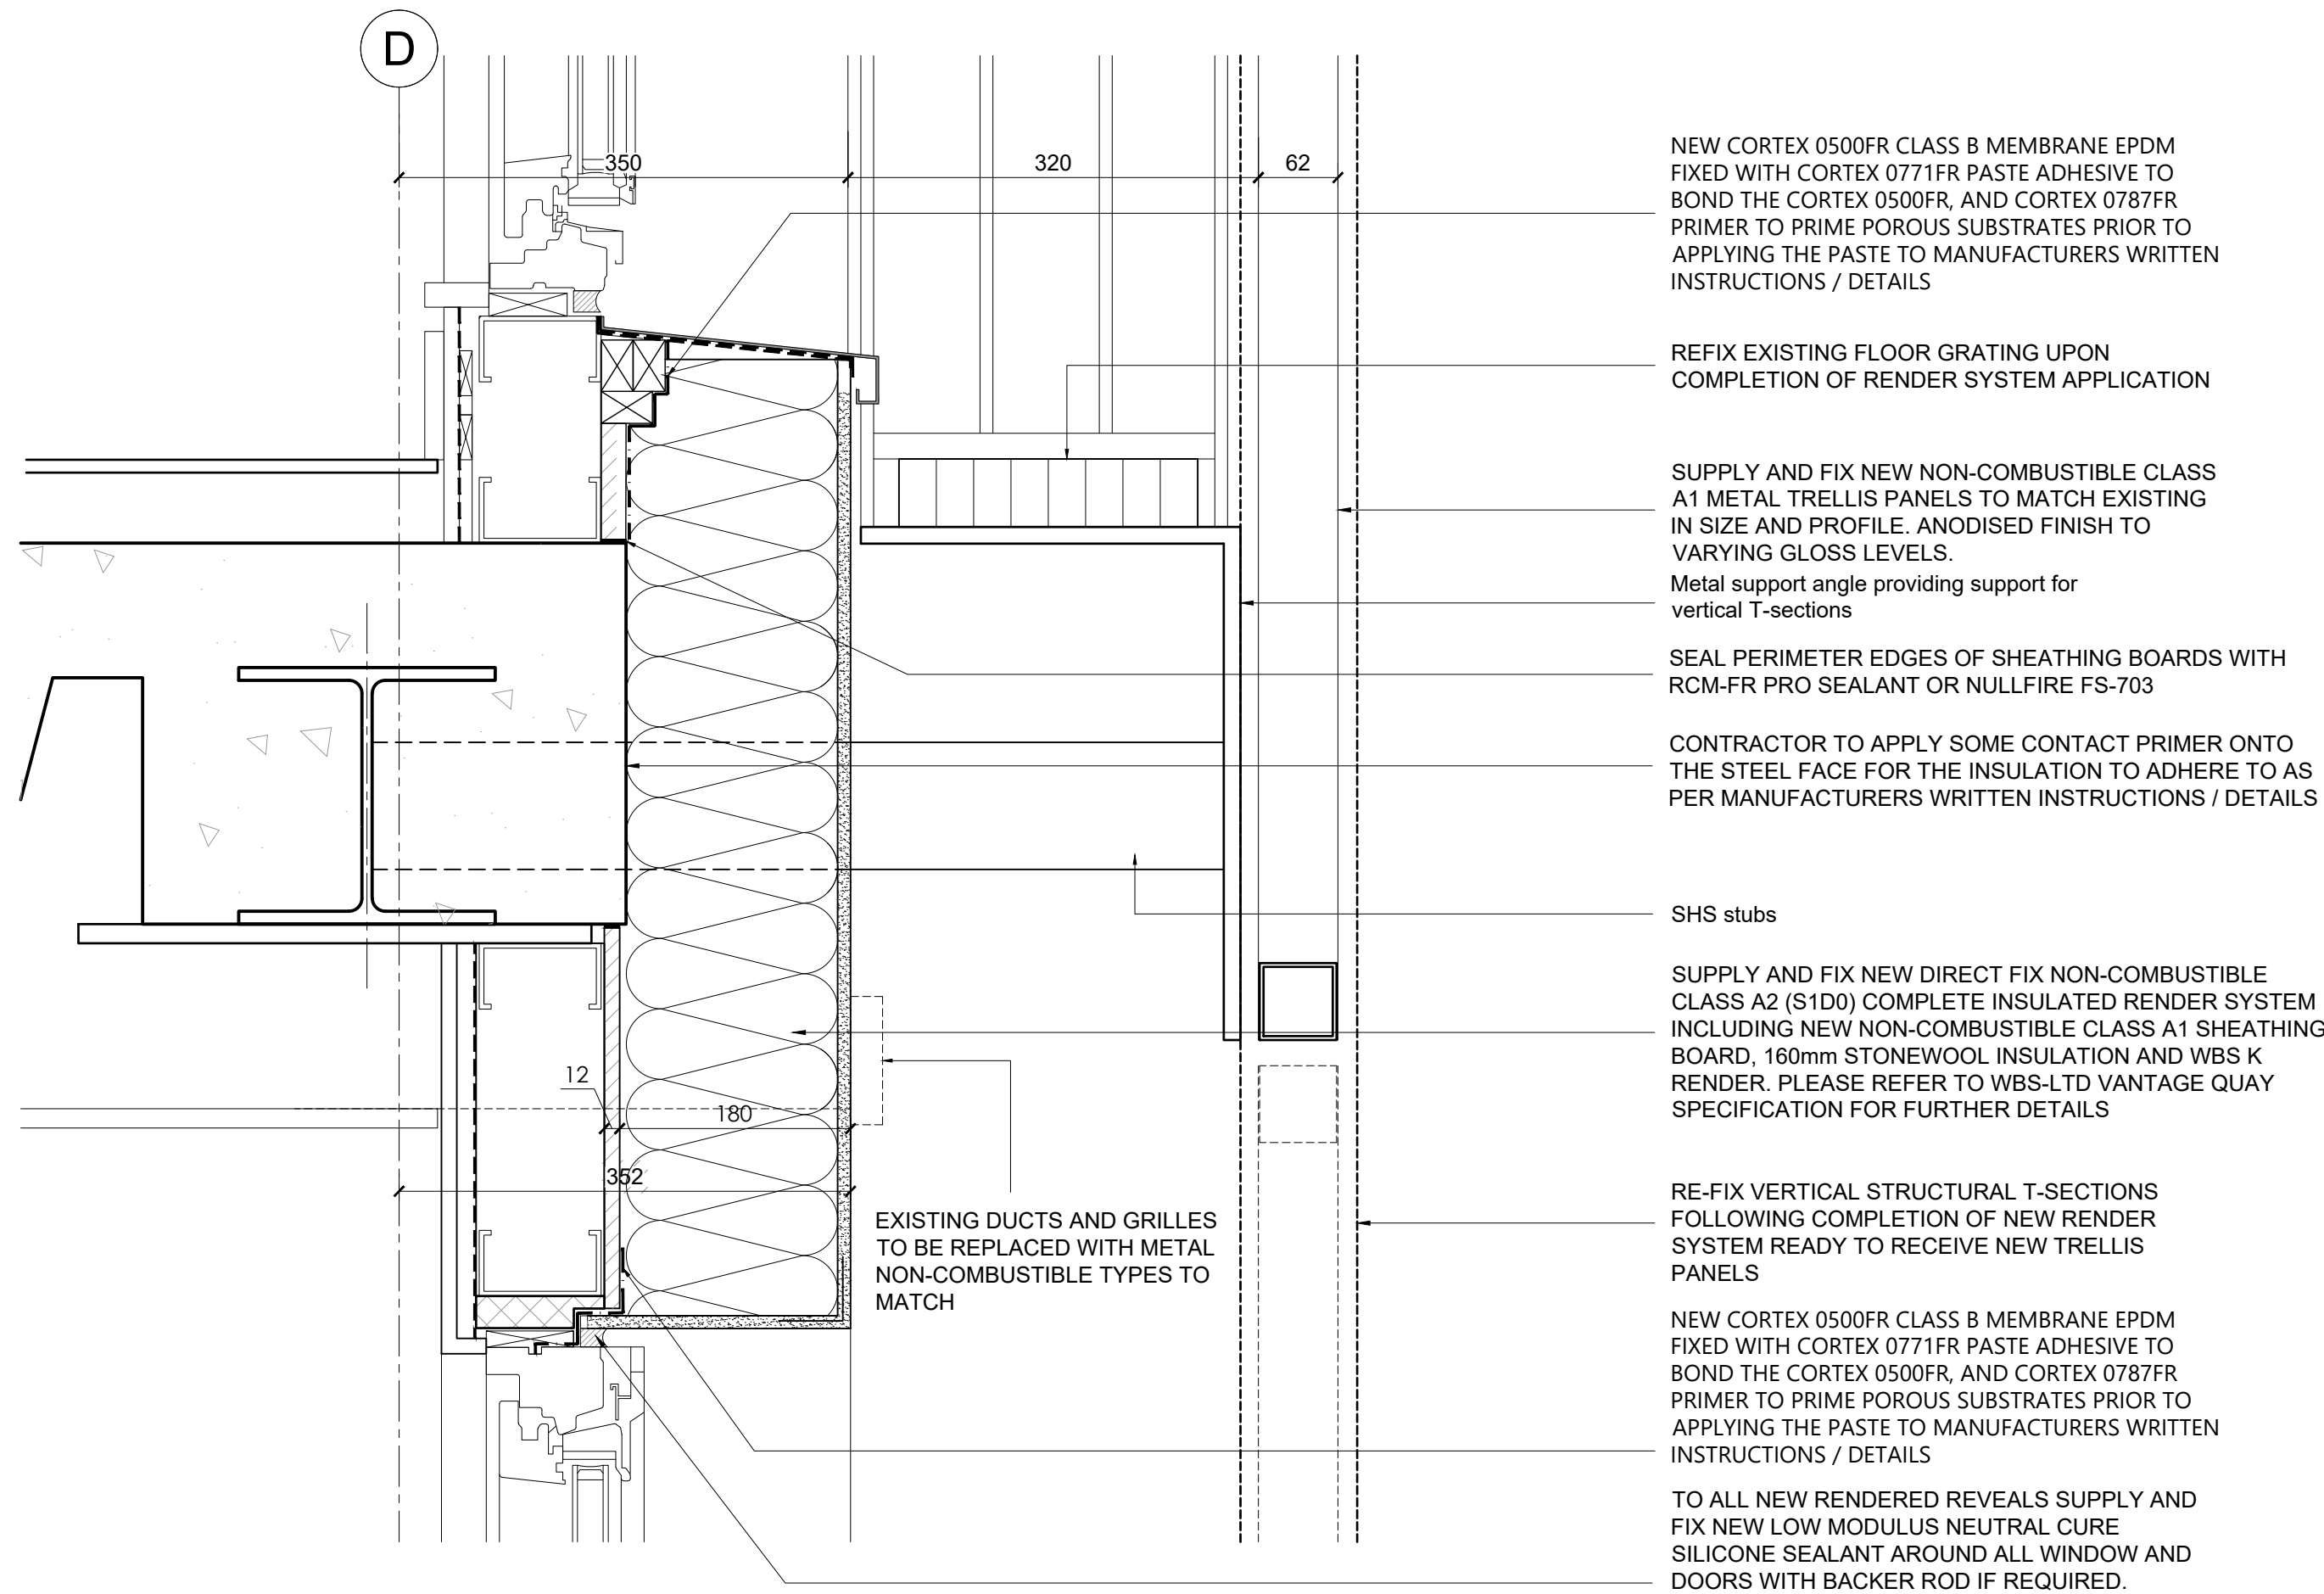

PROPOSED DETAIL S02 - REPLACEMENT RENDER SYSTEM - SLAB EDGE 2nd - 4th FLOOR LEVEL - GRID D
SCALE 1:5

NOTES

- All dimensions and levels are to be checked on site.
- Any discrepancies are to be reported to the architect before any work commences
- This drawing shall not be scaled to ascertain any dimensions. Work to figured dimensions only.
- This drawing shall not be reproduced without express written permission from AEW.
- Title overlay drawings and ownership boundaries are produced using all reasonable endeavors. AEW cannot be responsible for the accuracy or scale discrepancy of base plans supplied to them.
- All works are to be undertaken in accordance with Building Regulations and the latest British Standards.
- All proprietary materials and products are to be used strictly in accordance with the manufacturers recommendations.

CDM 2015

Client notified of duties: **28th OCT 2020**

Principal Designer: **Rider Levett Bucknall**

Unless noted below, all known hazards have been highlighted on the drawing:

Existing building information is based on "Record Drawings" provided by Conran & Partners. This information may not be a true reflection of what was actually built on site and as such Appointed Main Contractors are to undertake their own on site investigations in order to satisfy themselves that the information provided within this document is an accurate representation of the building and to verify wall and floor types construction build up. It is assumed that the existing internal linings which are to be retained incorporate a vapour control layer.

Conran & Partners drawing reference: '5512 (25)11_Zinc Cladding to Stair Cores - Typical Details'

Revision: - Issue Date: 24/09/04

C09 04/04/24 MM DJ

Issued For Planning

C08 24/03/23 MRM DJ

Capping detail updated to site survey.

C07 20/02/23 MRM / SPF DJ

Intumescent sealant added to board to slab edges

Proposed insulation to SFS system omitted

C06 06/02/23 MRM DJ

Cill details amended to show timber supports

C05 16/11/22 EO DJ

Parapet updated

C04 21/10/22 EO DJ

Updated following design review

C03 05/09/22 MRM DJ

Render system changed to non-drained system

C02 10/08/22 MRM DJ

All details updated to tenmat fire barriers and added steel column

and slab edge fire board encasement for a picture framing strategy

C01 11/03/22 SPF DJ

Issued for Construction

P02 27/11/20 BLB DJ

Issued for Tender

P01 19/11/20 MRM DJ

Initial Issue

REV Date Drawn by: - Checked by: -

Status Purpose of Issue

S2 For Construction

drawing stage **RIBA Stage 5**

client

Rider Levett Bucknall

project

Vantage Quay

3-5 Brewer Street, Manchester

M1 2ED

drawing title

EXISTING AND PROPOSED DETAILS

RENDERED SFS WALLS

Sheet 1

date 19/11/20 drawn MRM

scale@A1 1:5 checked DJ

Rev

C09

Job No
12143-AEW-XX-XX-DR-A-6104

aew architects
0161 214 4370
www.aewarchitects.com

aeW