


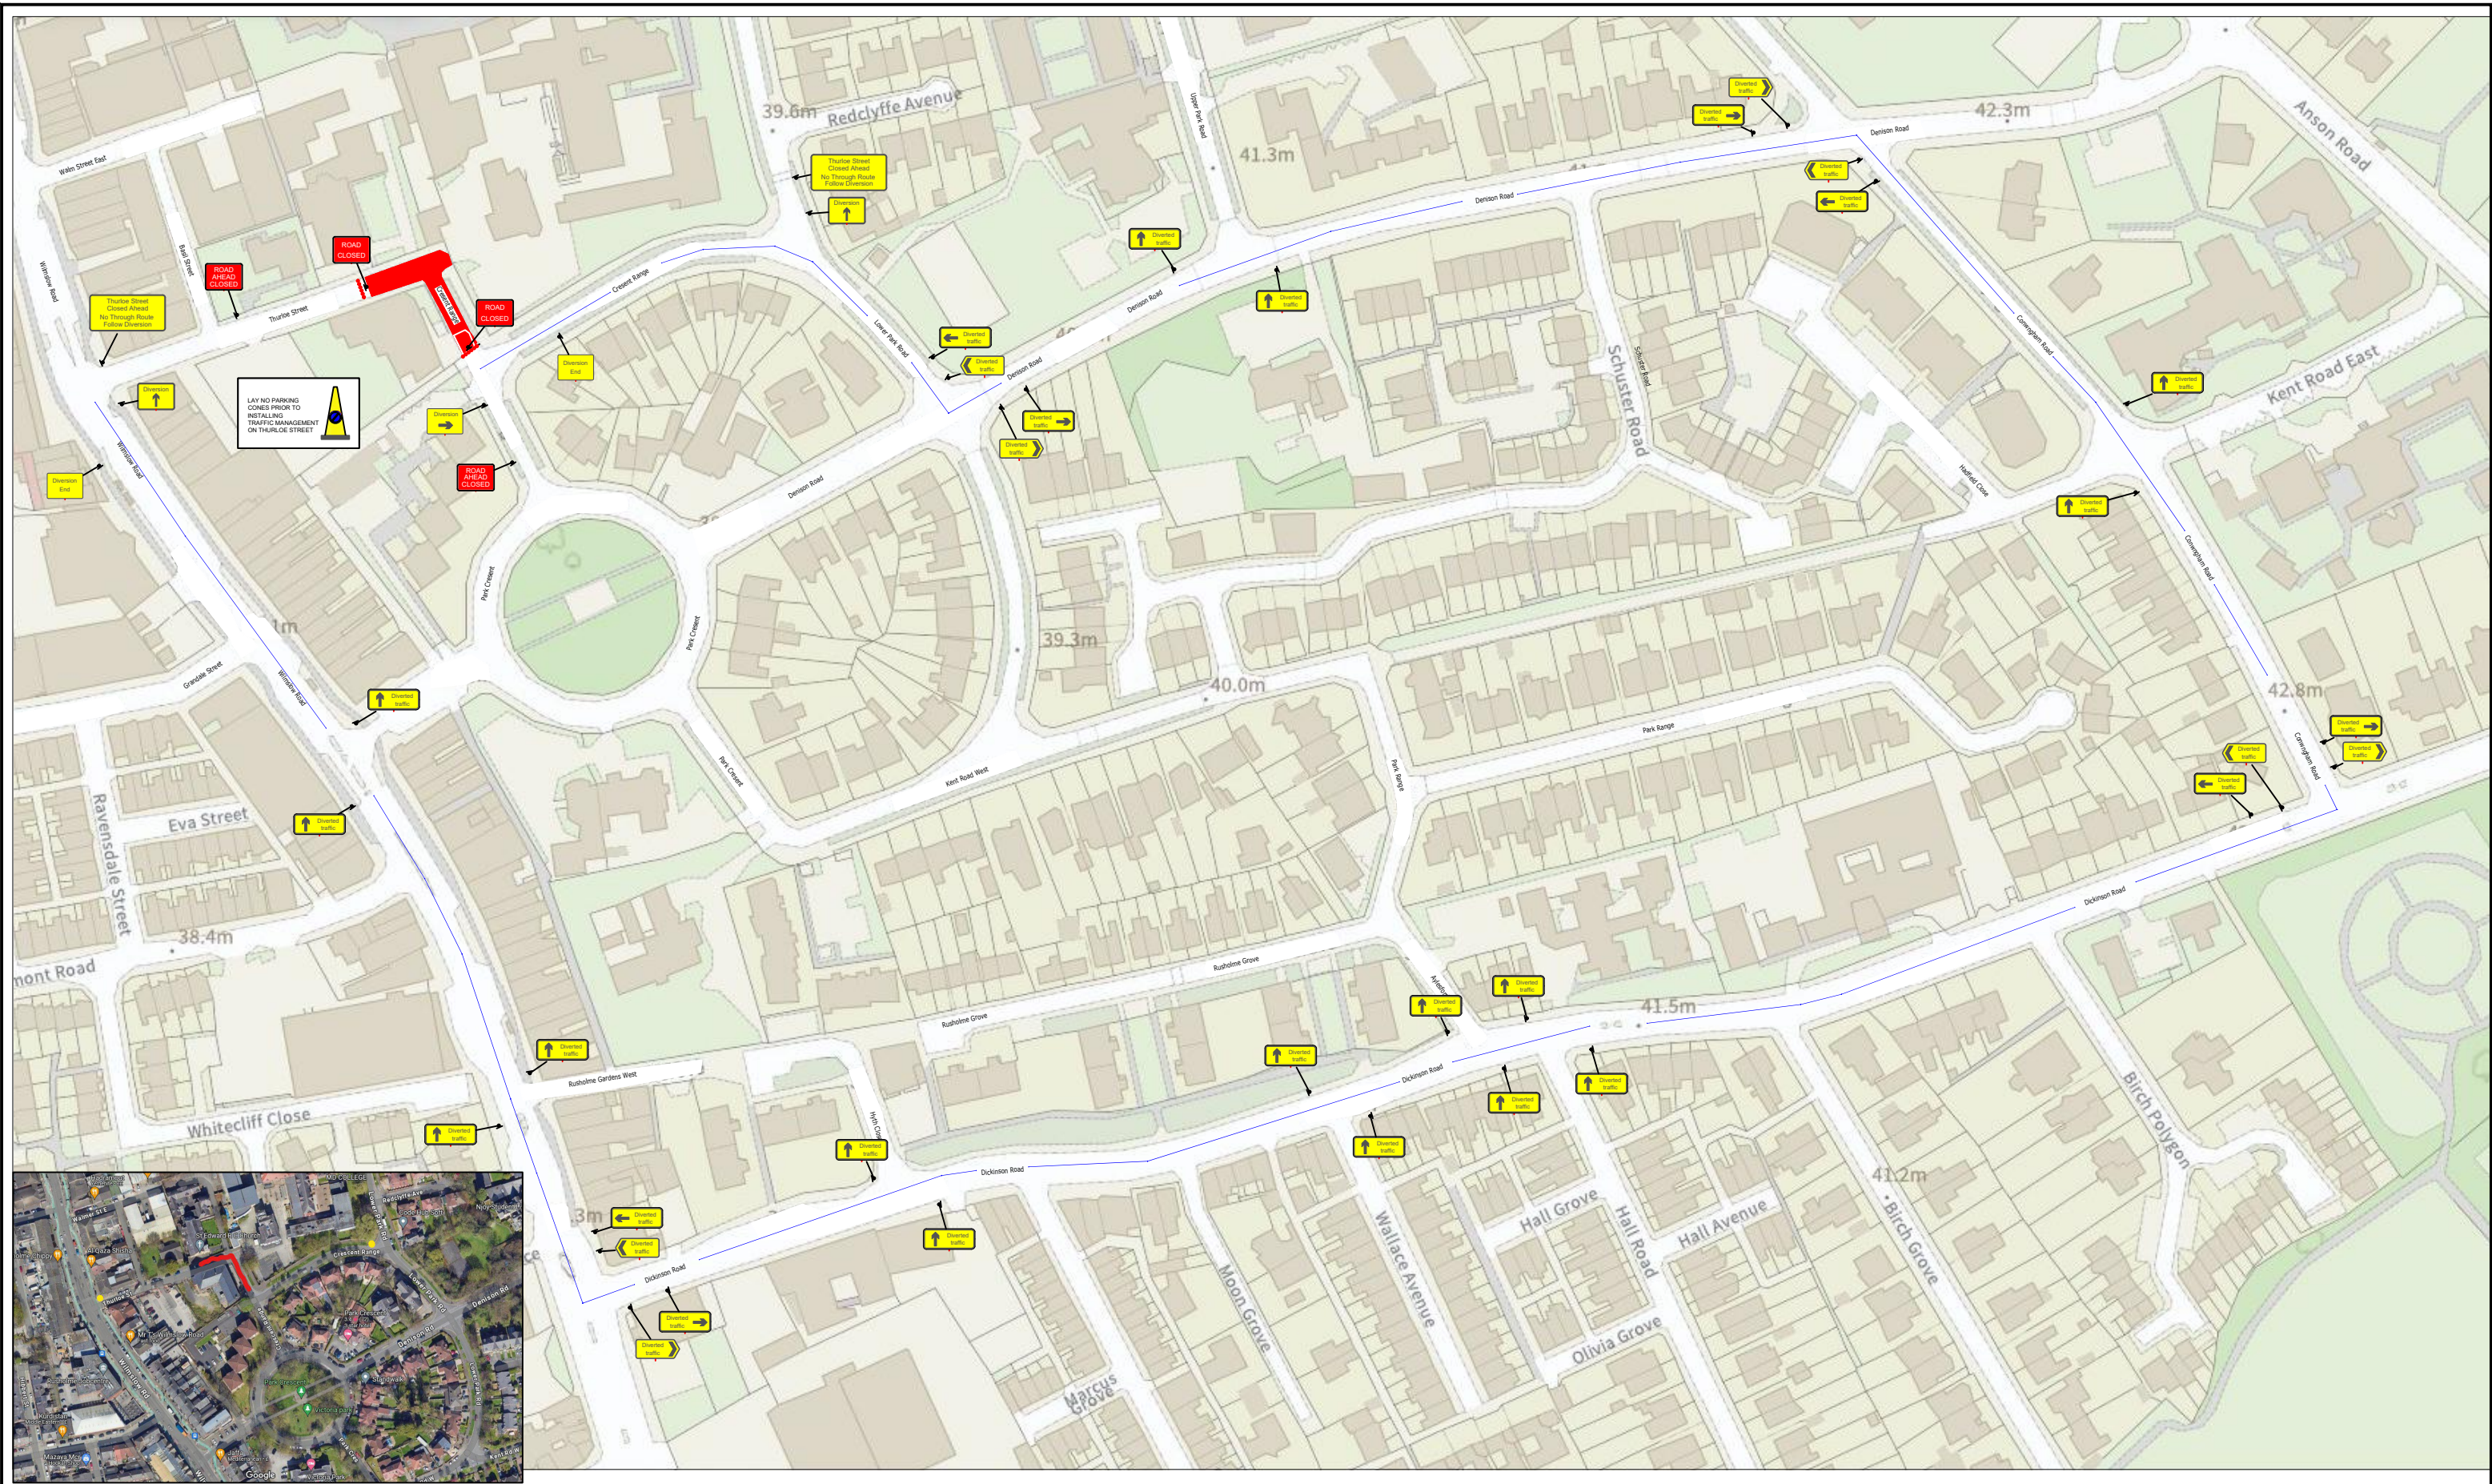

Vintage Traffic Management Unit 2 Green Lane Industrial Estate Green Lane, Failsworth M35 0JL www.vintagetm.co.uk			Issue: 1		Date	Address	
			Drawn	11/06/2024	P.C	Thurloe Street Curry Mile, Rusholme, Manchester	
			Checked	11/06/2024	T.T	Project : Road closure diversion	
			Approved	11/06/2024	T.T	Original drawing size A4 - NTS	

Drawing No : VTM-PC-066
This drawing is the property of Vintage TM Ltd, reproduction in part or in whole is prohibited without prior permission from Vintage TM Ltd.