

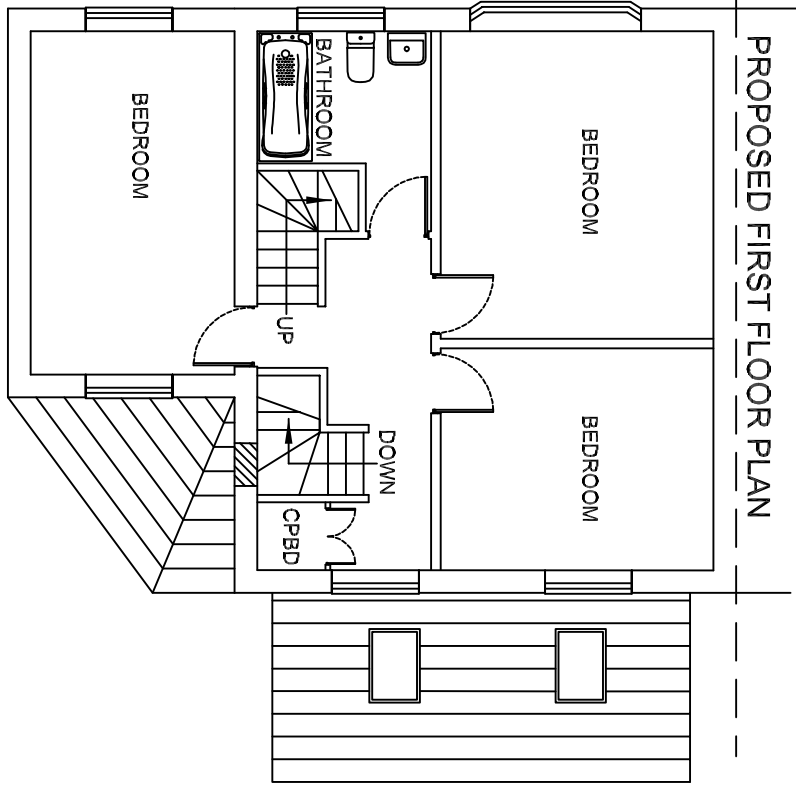
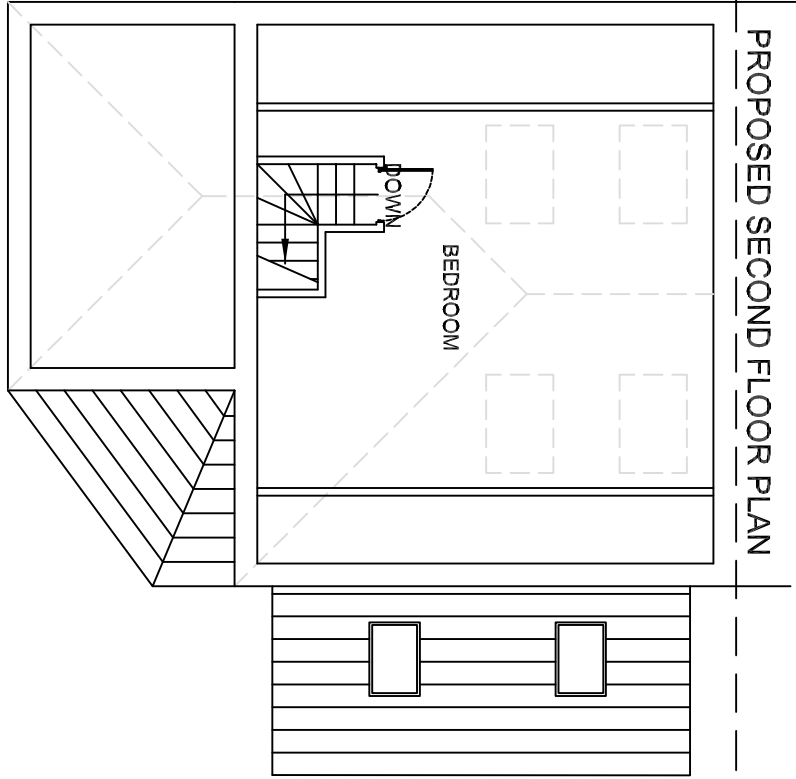


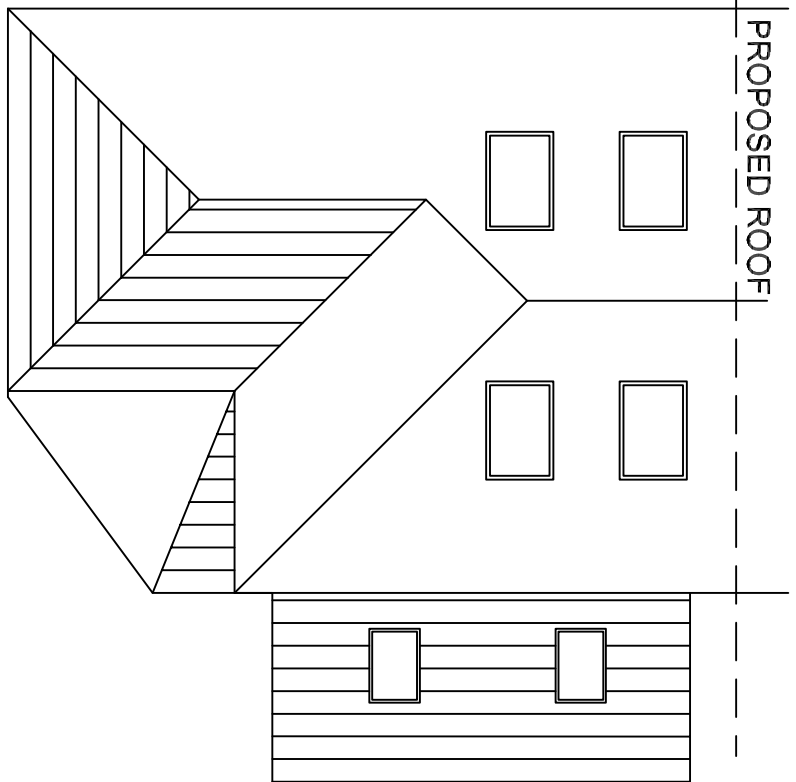

This drawing is supplied for the purpose of obtaining Planning Permission only. Work carried out prior to all necessary Approvals is considered to be at the applicants own risk. The designer is not responsible for any drains, voids or other underground obstructions under or near the site. Notification under the Party Wall Act and the exact boundary location is the responsibility of the client.

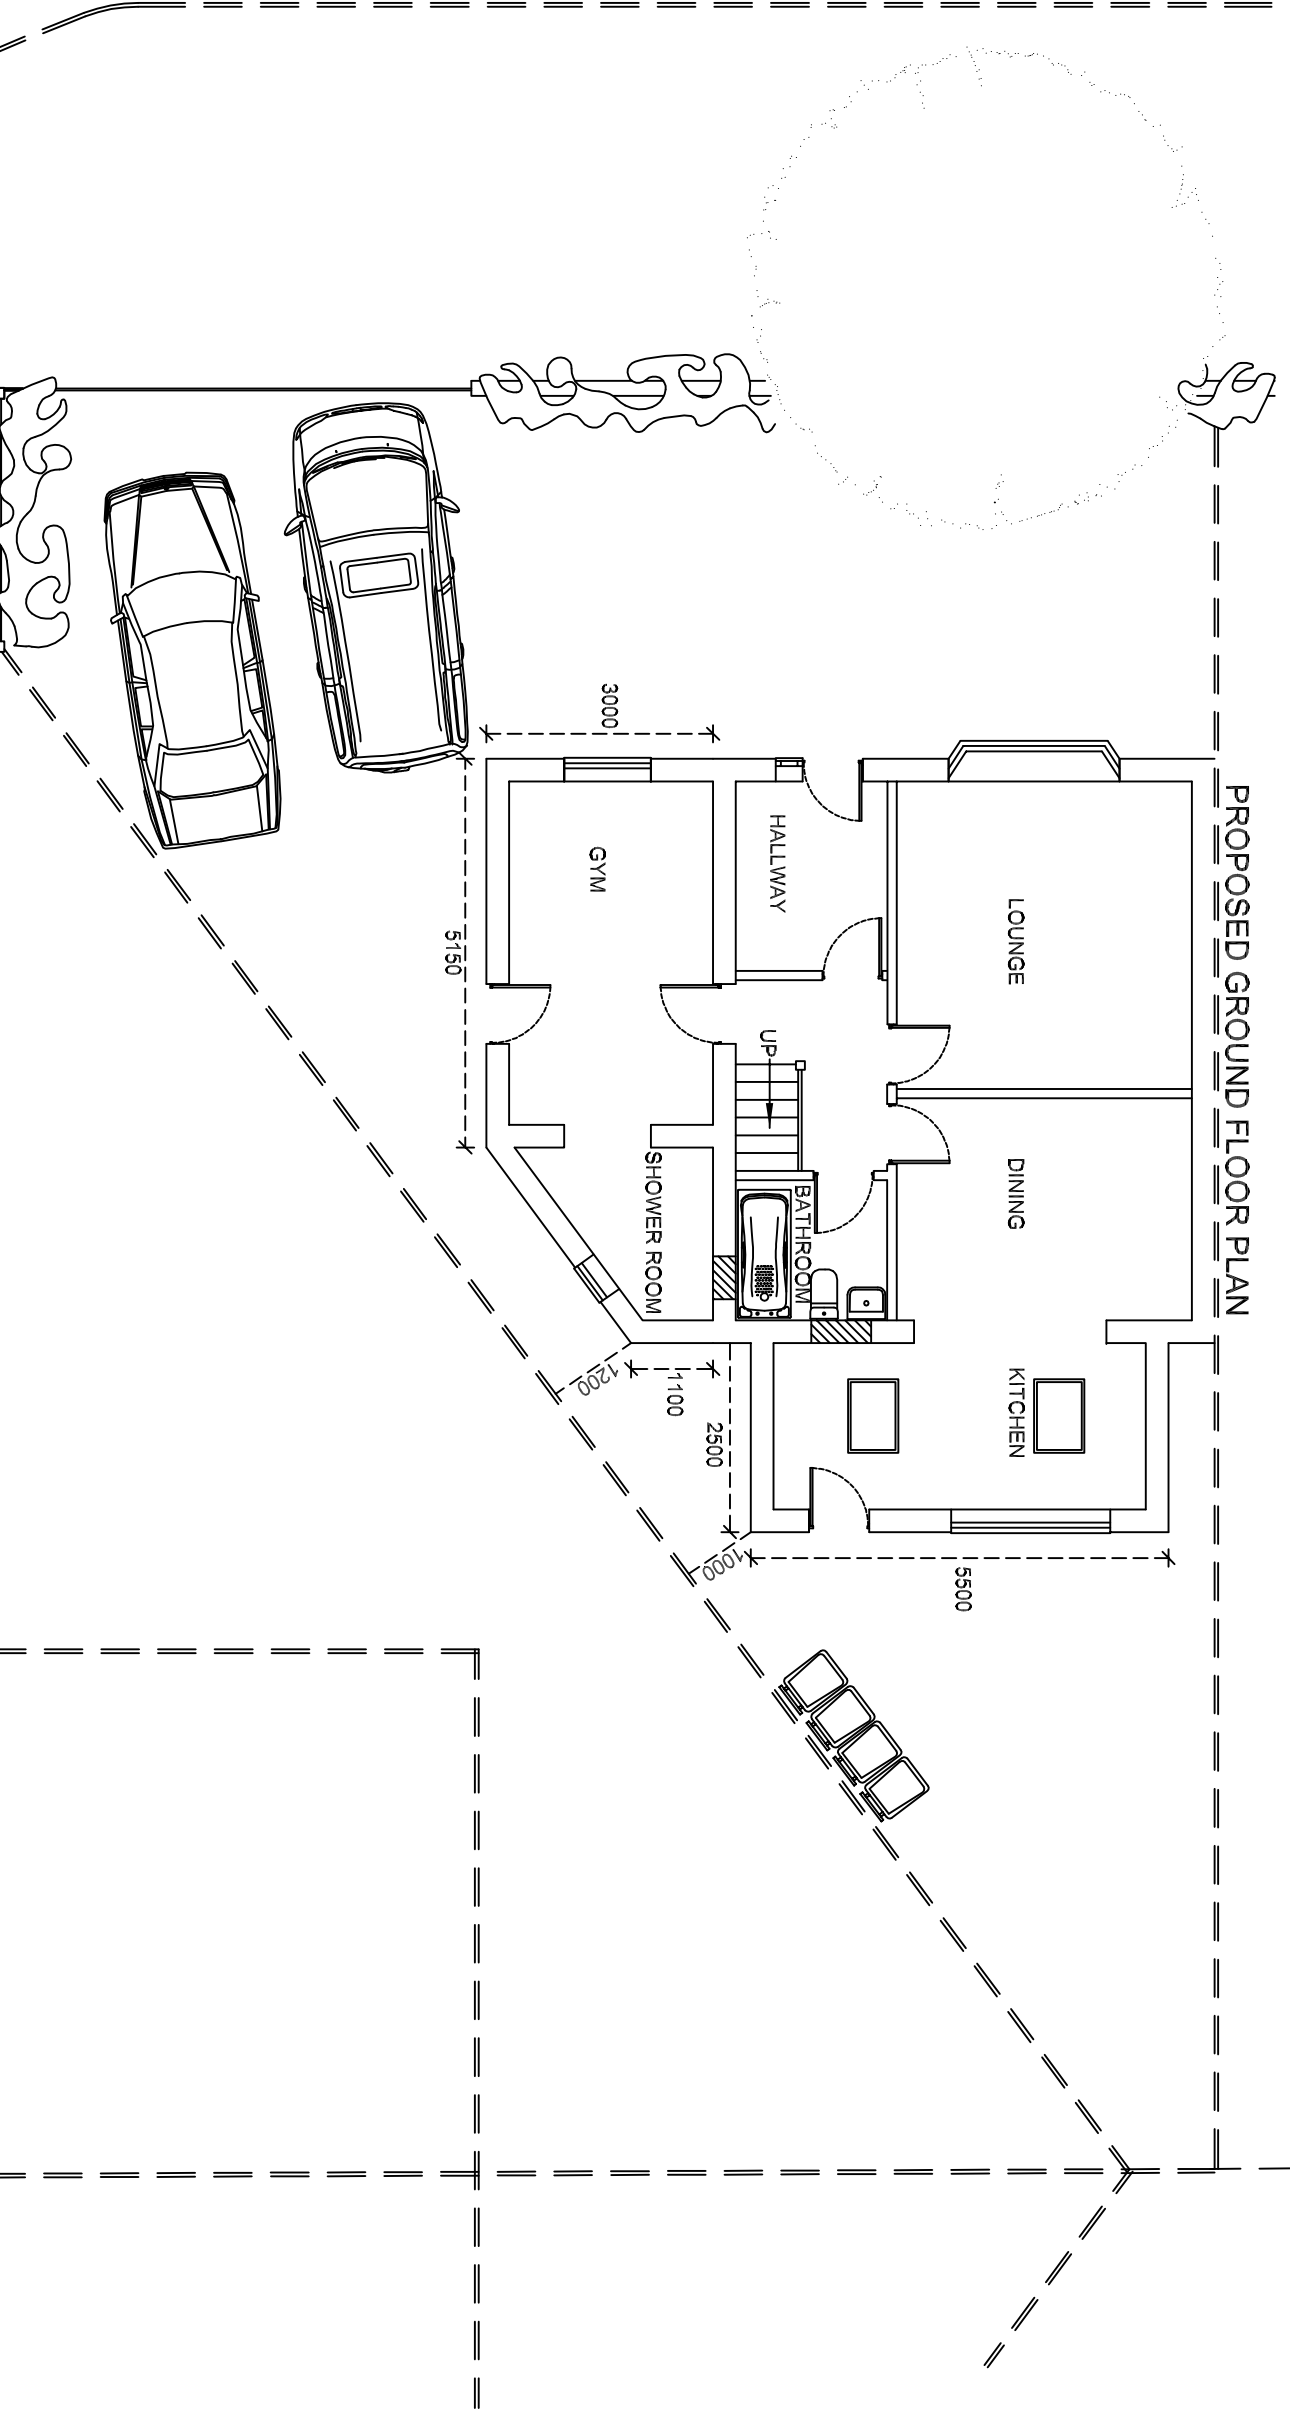

1M2M3M4M5M

SLW DESIGNS

Tel: 0161-678 2035
Mob: 07796-617845
e-mail: brigh_slwdesigns@talktalk.net

ADDRESS: 220 KINGSWAY
BURNAGE
M19 1DD

PROJECT: SINGLE STOREY REAR,
PART TWO STOREY,
PART SINGLE STOREY,
SIDE EXTENSION

DRAWING: SLW/AD/03-PA2

SCALE 1:100

DATE 06:04:2024