



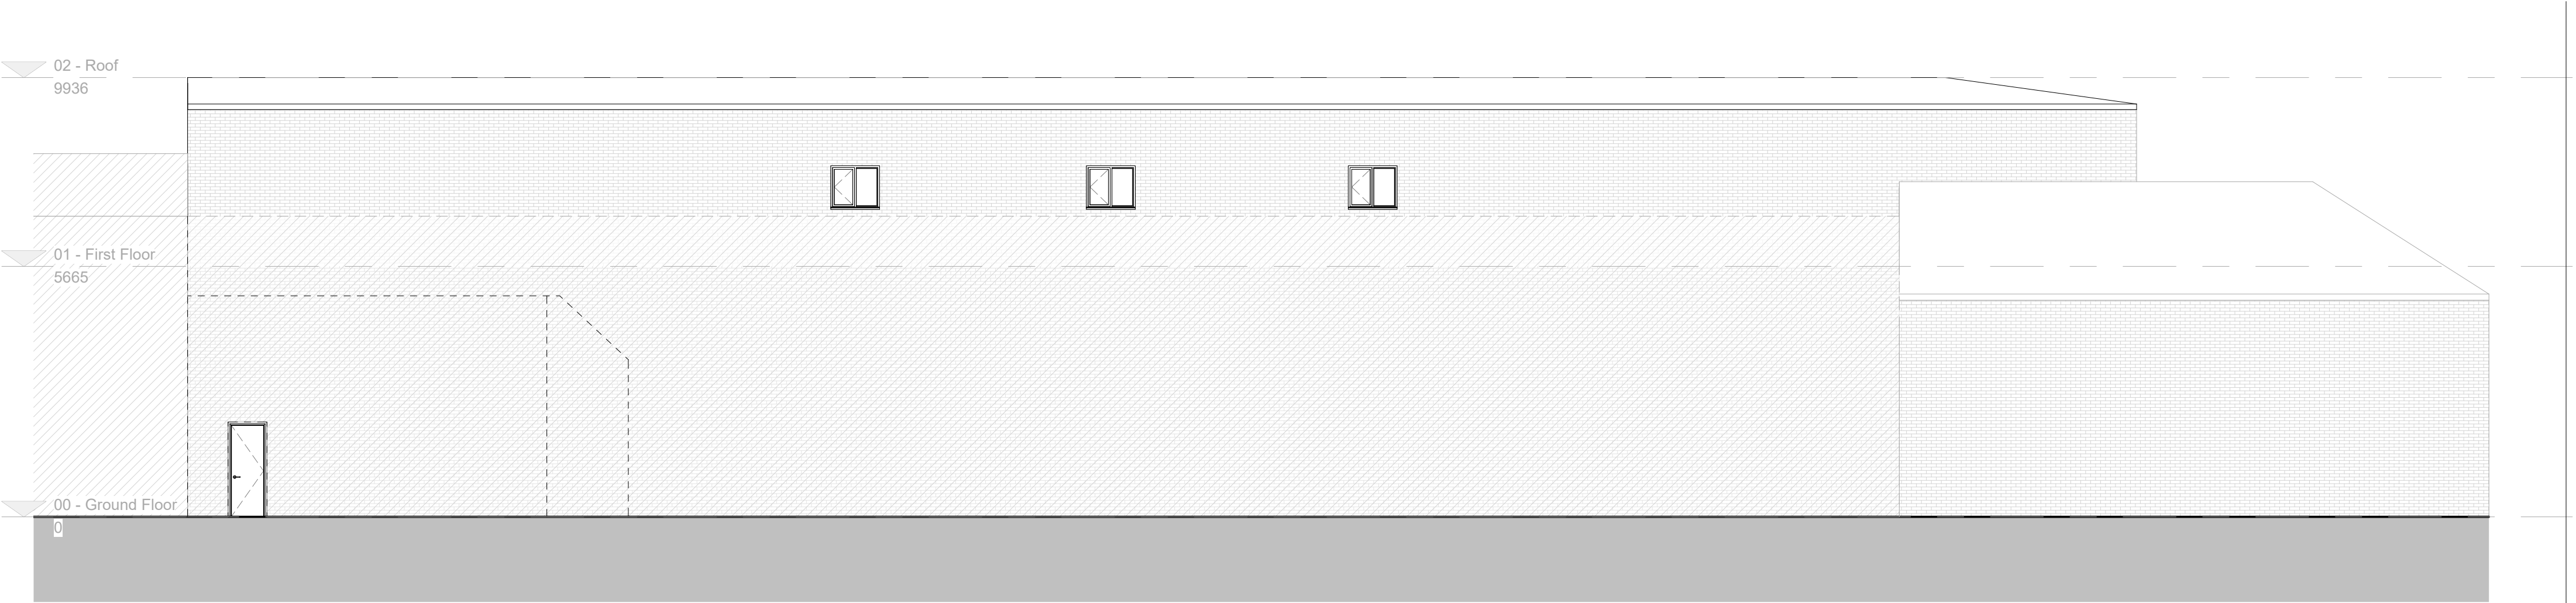

LEFT SIDE ELEVATION - EXISTING

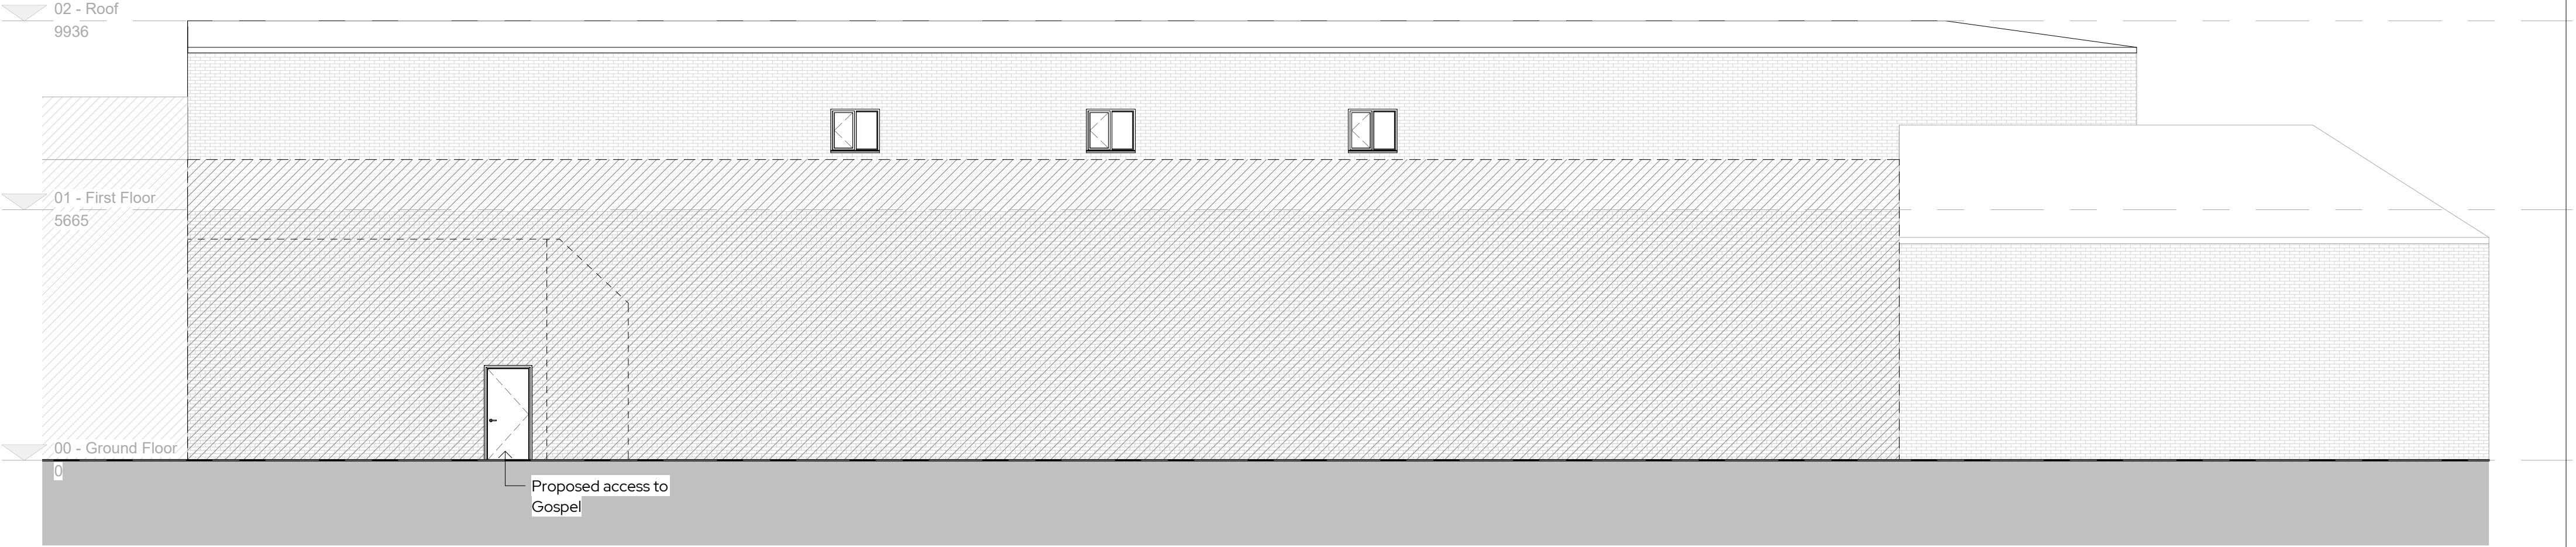

LEFT SIDE ELEVATION - PROPOSED

REV	Date	Description	Issued

Additional Notes

Project Title

Dunamis International Gospel Centre

Client Name

Collins Akor

Project Address

1a New St, Manchester M40 8AW

Title

Left Side Elevation - Existing & Proposed

Drawing No.

1275 -02 -04-003

Date

XX/XX/23

Scale

1:100

Sheet Size

A2

Drawn by

RJ

Checked by

DB

STUDIO256
Architecture • Design • Interiors

Unit 256, Slater Studios, 9 Slater Street, Liverpool, L1 4BW
D.banister@studio256design.co.uk / +44 (0)151 345 7600