

COPYRIGHT


STRUCTURAL WORKS

ALL DIMENSIONS


THIS DRAWING IS PROTECTED UNDER COPYRIGHT.
COPYRIGHT REMAINS THE PROPERTY OF BRAWN DESIGN LTD UNLESS OTHERWISE ASSIGNED.

ANY STRUCTURAL INFORMATION ON THIS DRAWING IS
INDICATIVE ONLY. NO STRUCTURAL DETAILS TO BE
TAKEN FROM THIS DRAWING. ALL STRUCTURAL DETAILS
TO BE REFERRED TO A STRUCTURAL ENGINEER.


FIGURED DIMENSIONS ONLY TO BE TAKEN FROM THIS DRAWING. DO NOT SCALE. ALL DIMENSIONS TO BE
VERIFIED ON SITE PRIOR TO THE COMMENCEMENT OF WORK. ALL CONTRACTORS MUST VISIT THE SITE
AND BE RESPONSIBLE FOR CHECKING ALL SETTING OUT DIMENSIONS. NOTIFY BRAWN DESIGN LTD OF
ANY DISCREPANCIES PRIOR TO ANY MANUFACTURE OR CONSTRUCTION WORKS.

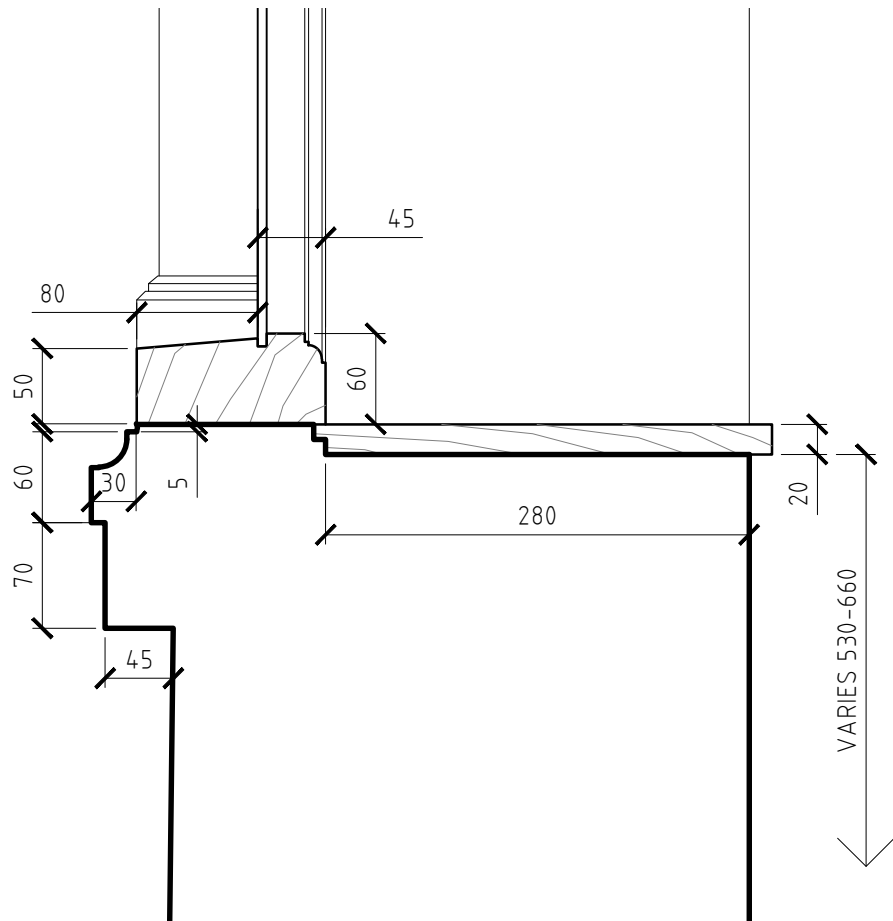


TYPICAL SECTION THRU'
PLINTH DETAIL
SCALE 1:5

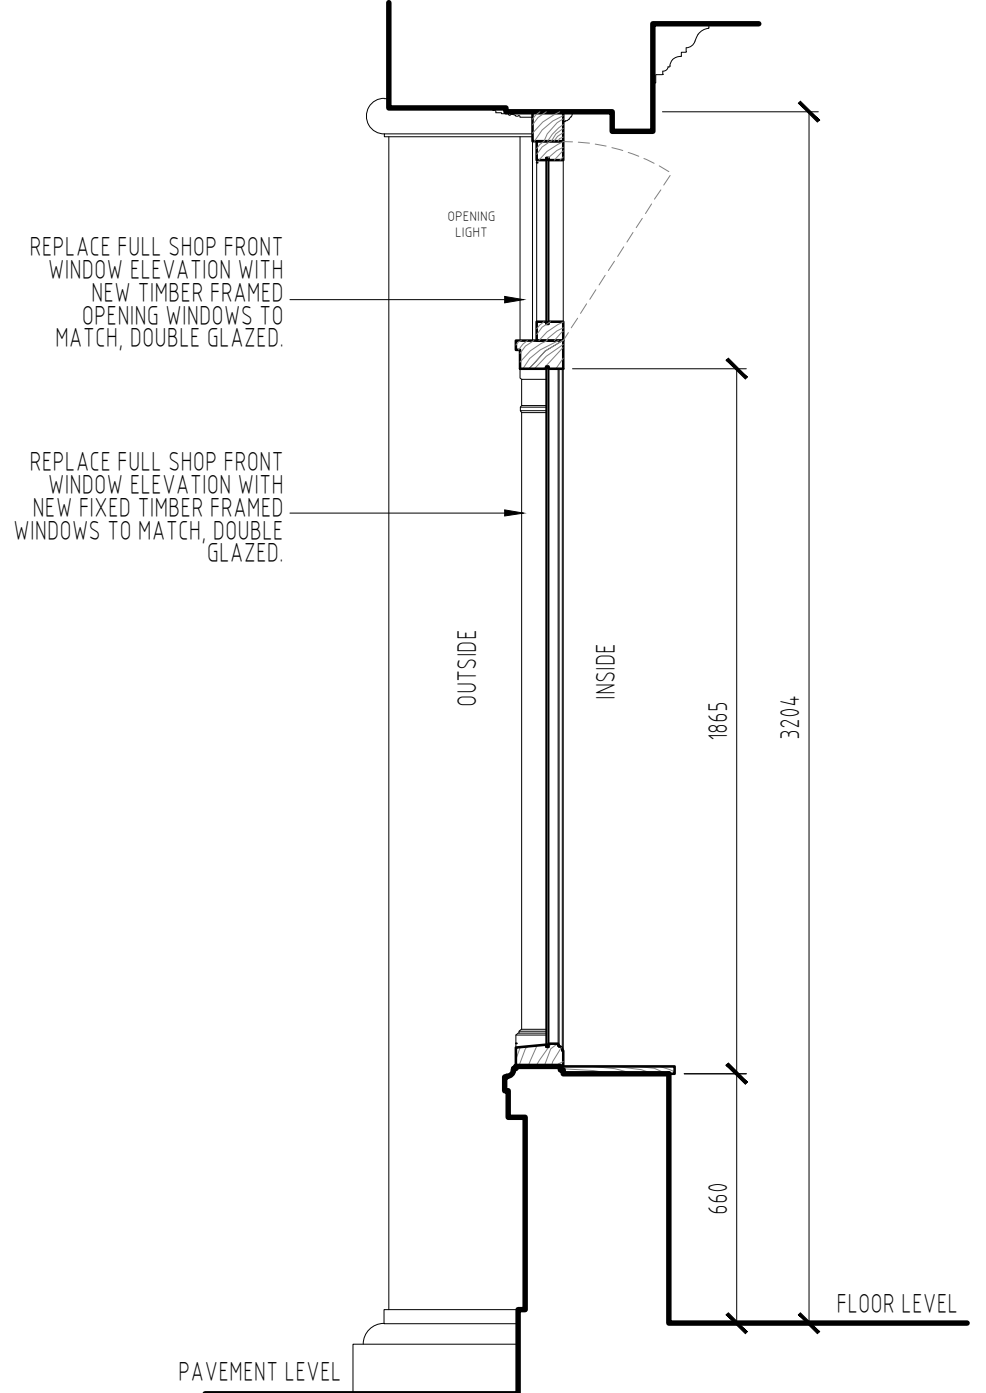


SECTION THRU' A-A
JOHN DALTON STREET
SCALE 1:20

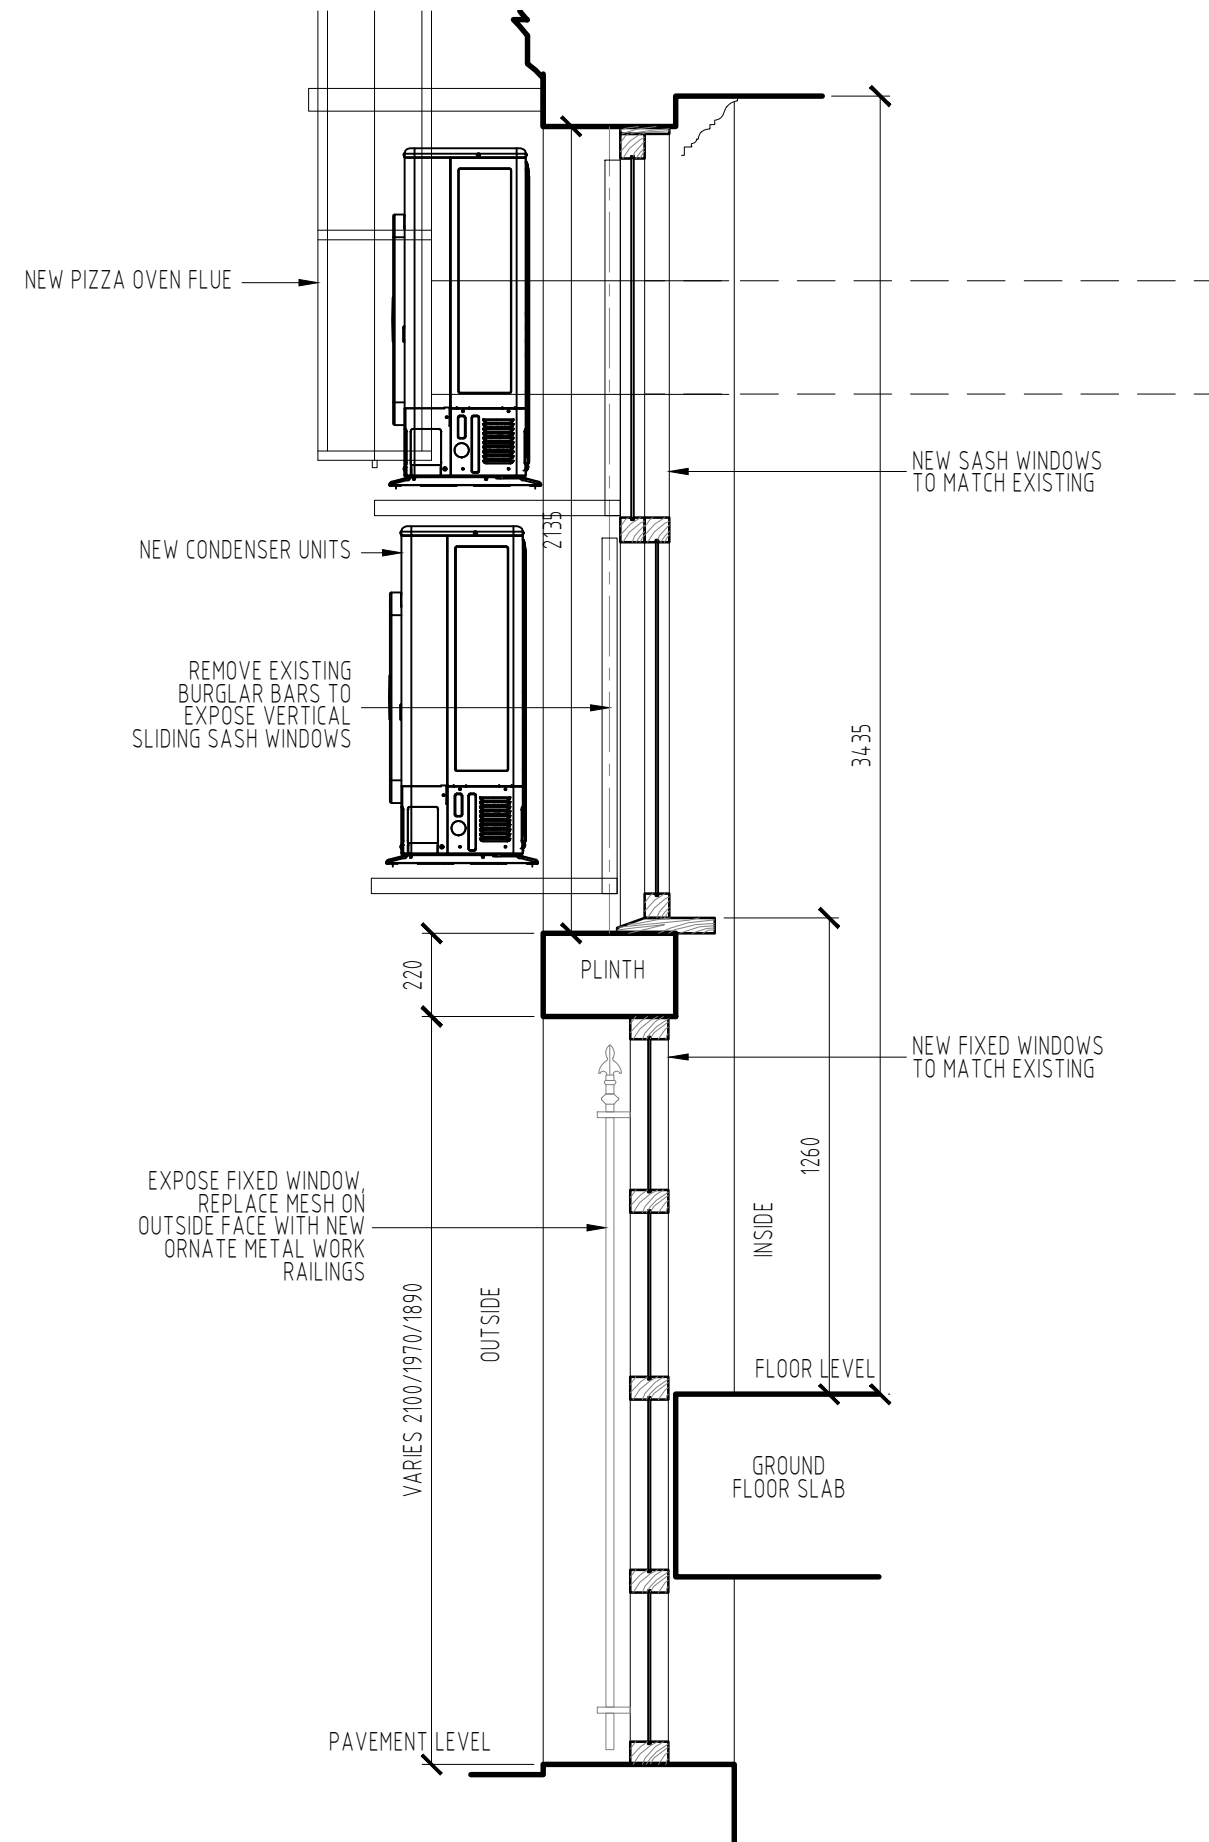


SECTION THRU' B-B
4 YARDS ALLEY
SCALE 1:20

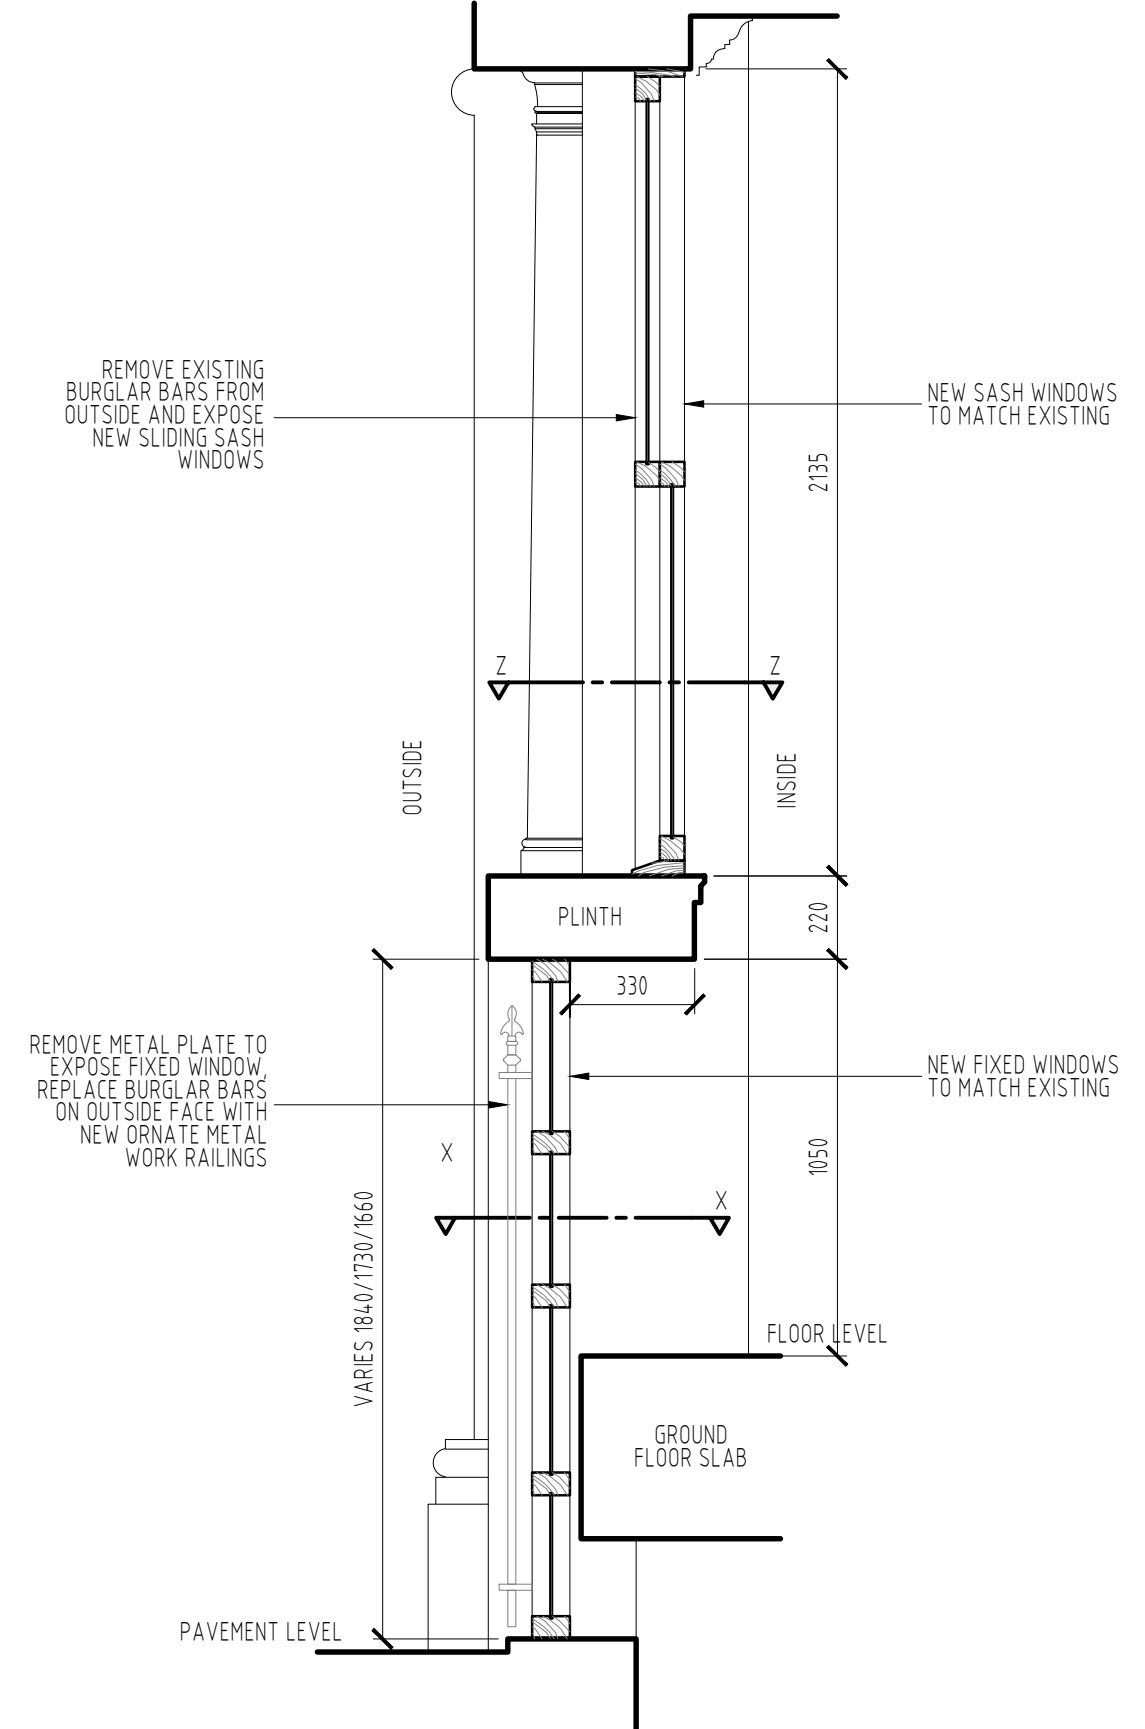


SECTION THRU' C-C
4 YARDS ALLEY
SCALE 1:20

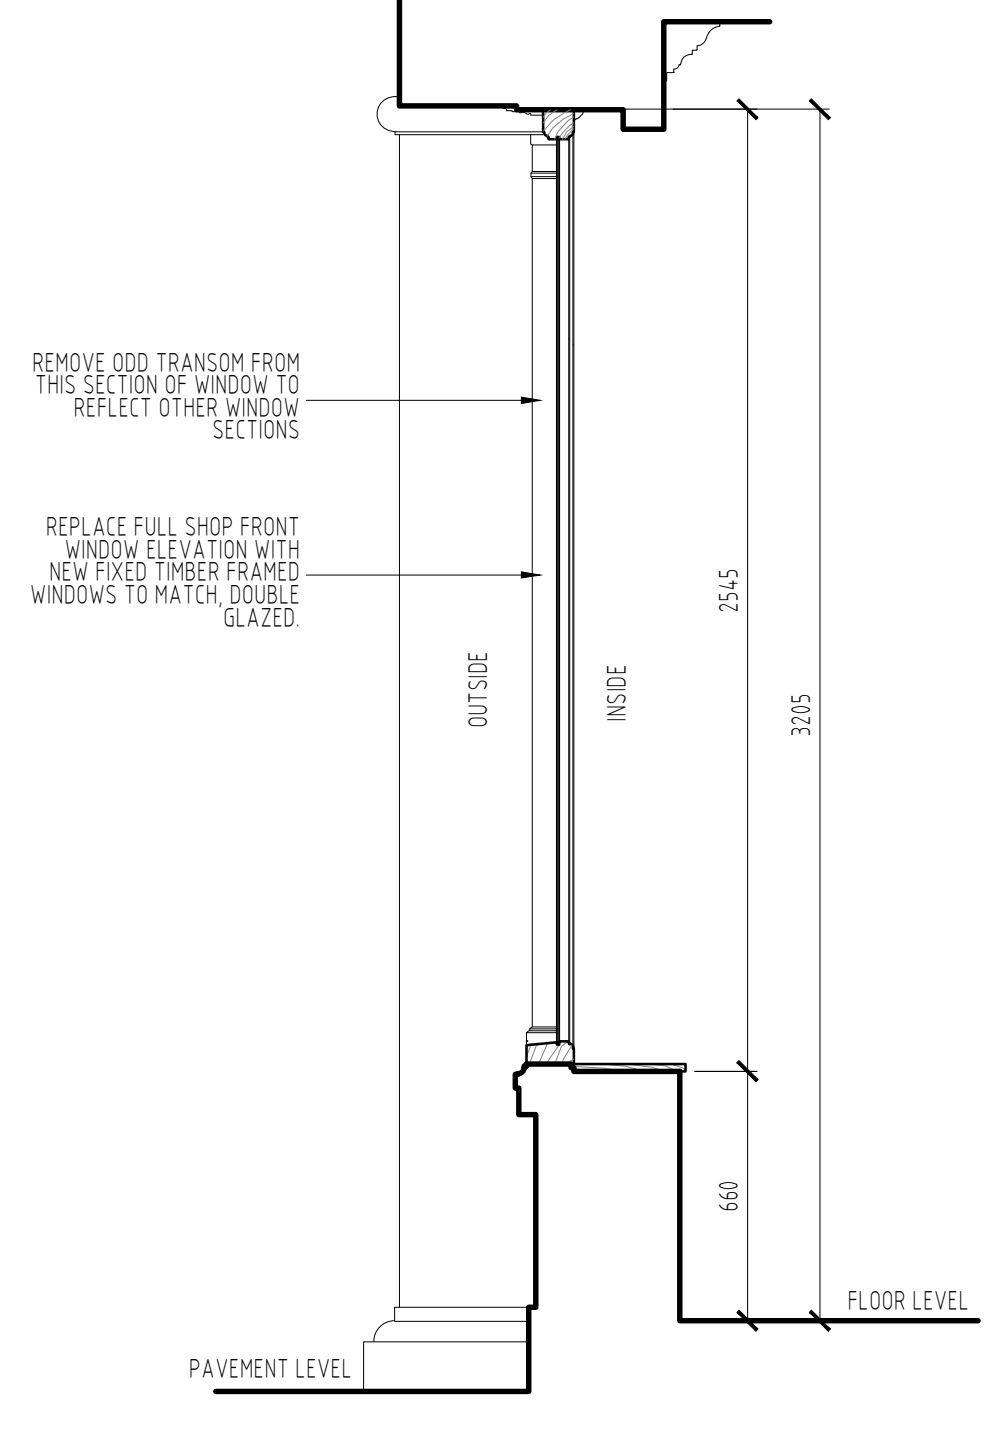

SECTION THRU' D-D
CROSS STREET
SCALE 1:20

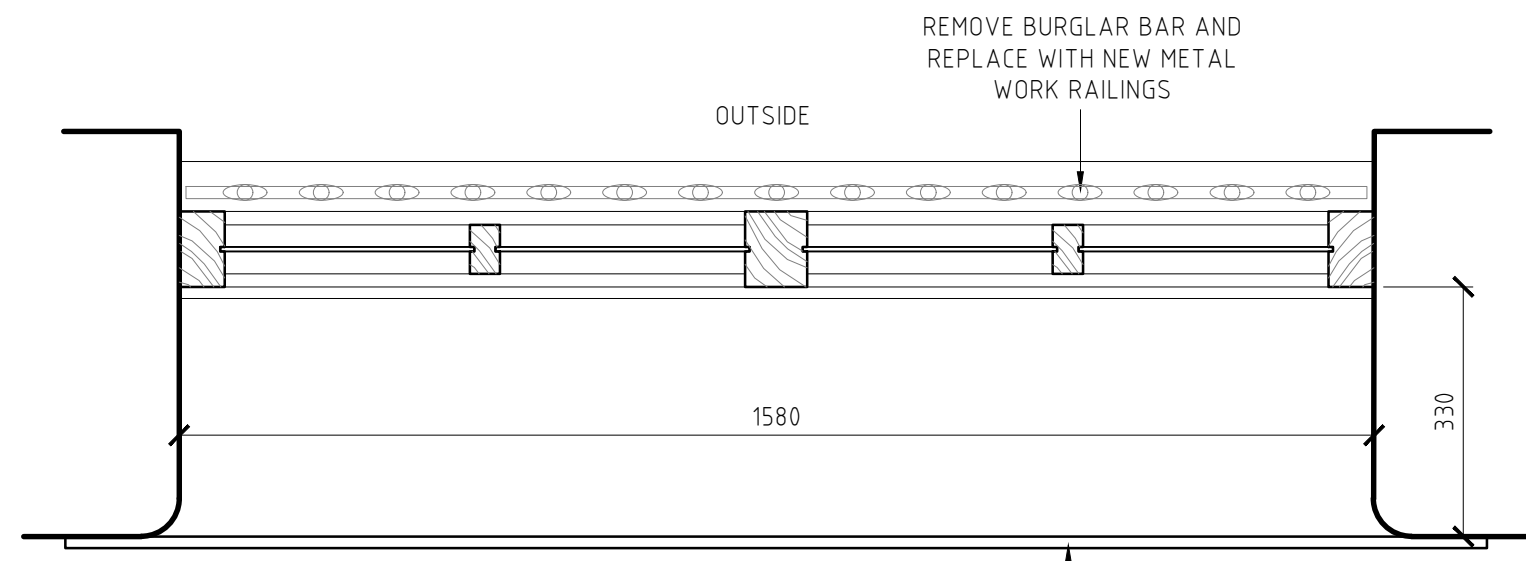

PLAN SECTION THRU' X-X
SCALE 1:10

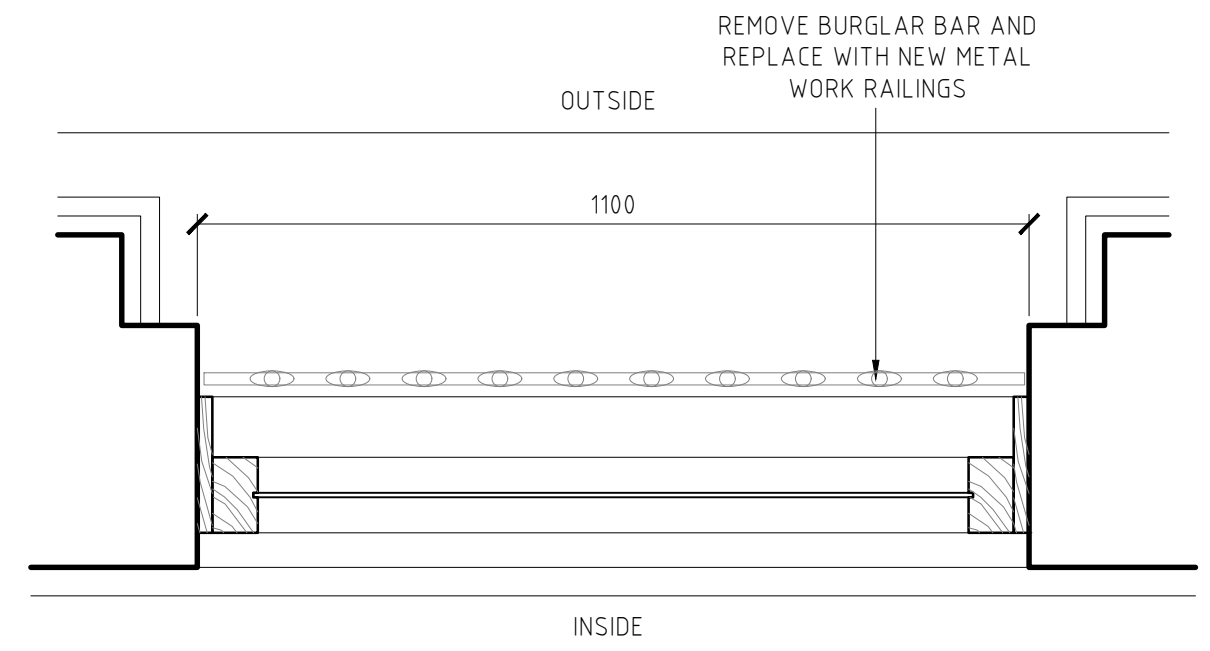

PLAN SECTION THRU' Z-Z
SCALE 1:10




CROSS STREET ELEVATION
SCALE 1:100




4 YARDS ELEVATION
SCALE 1:100



JOHN DALTON ELEVATION
SCALE 1:100

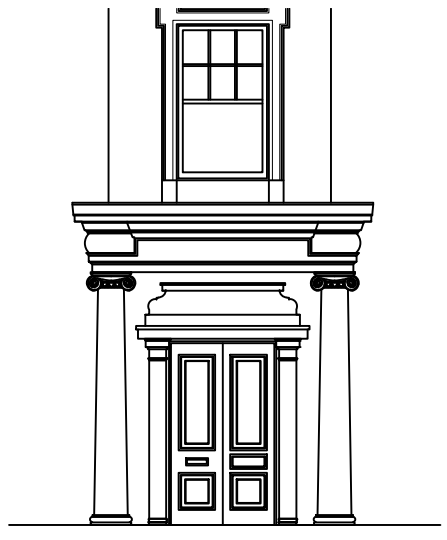

FRONT DOOR ELEVATION
SCALE 1:100

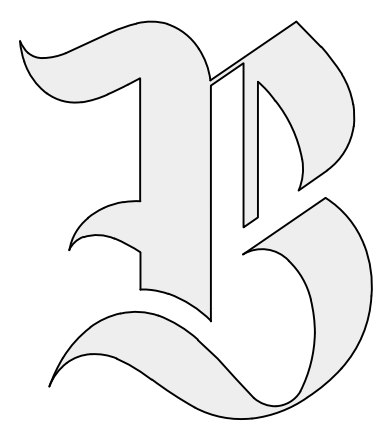

BRAWN DESIGN LIMITED.
BIZ HUB, ROOM G01, MELTON COURT, GIBSON LN,
NORTH FERRIBY, HU14 3HH
EMAIL: RICHARD@BRAWNDESIGN.CO.UK
MOBILE: 07985 344636

CLIENT	PROJECT	DRAWING TITLE	JOB NUMBER	DRAWING No	REVISION	SCALE	DRAWN BY	APPROVED BY	REV	DATE	NOTES	BY
INDIVIDUAL RESTAURANTS FORBICI	MANCHESTER CROSS ST	PROPOSED WINDOW DETAILS	2405	209	-	1:20	RCN	DIRECTOR	-	-	-	-

