


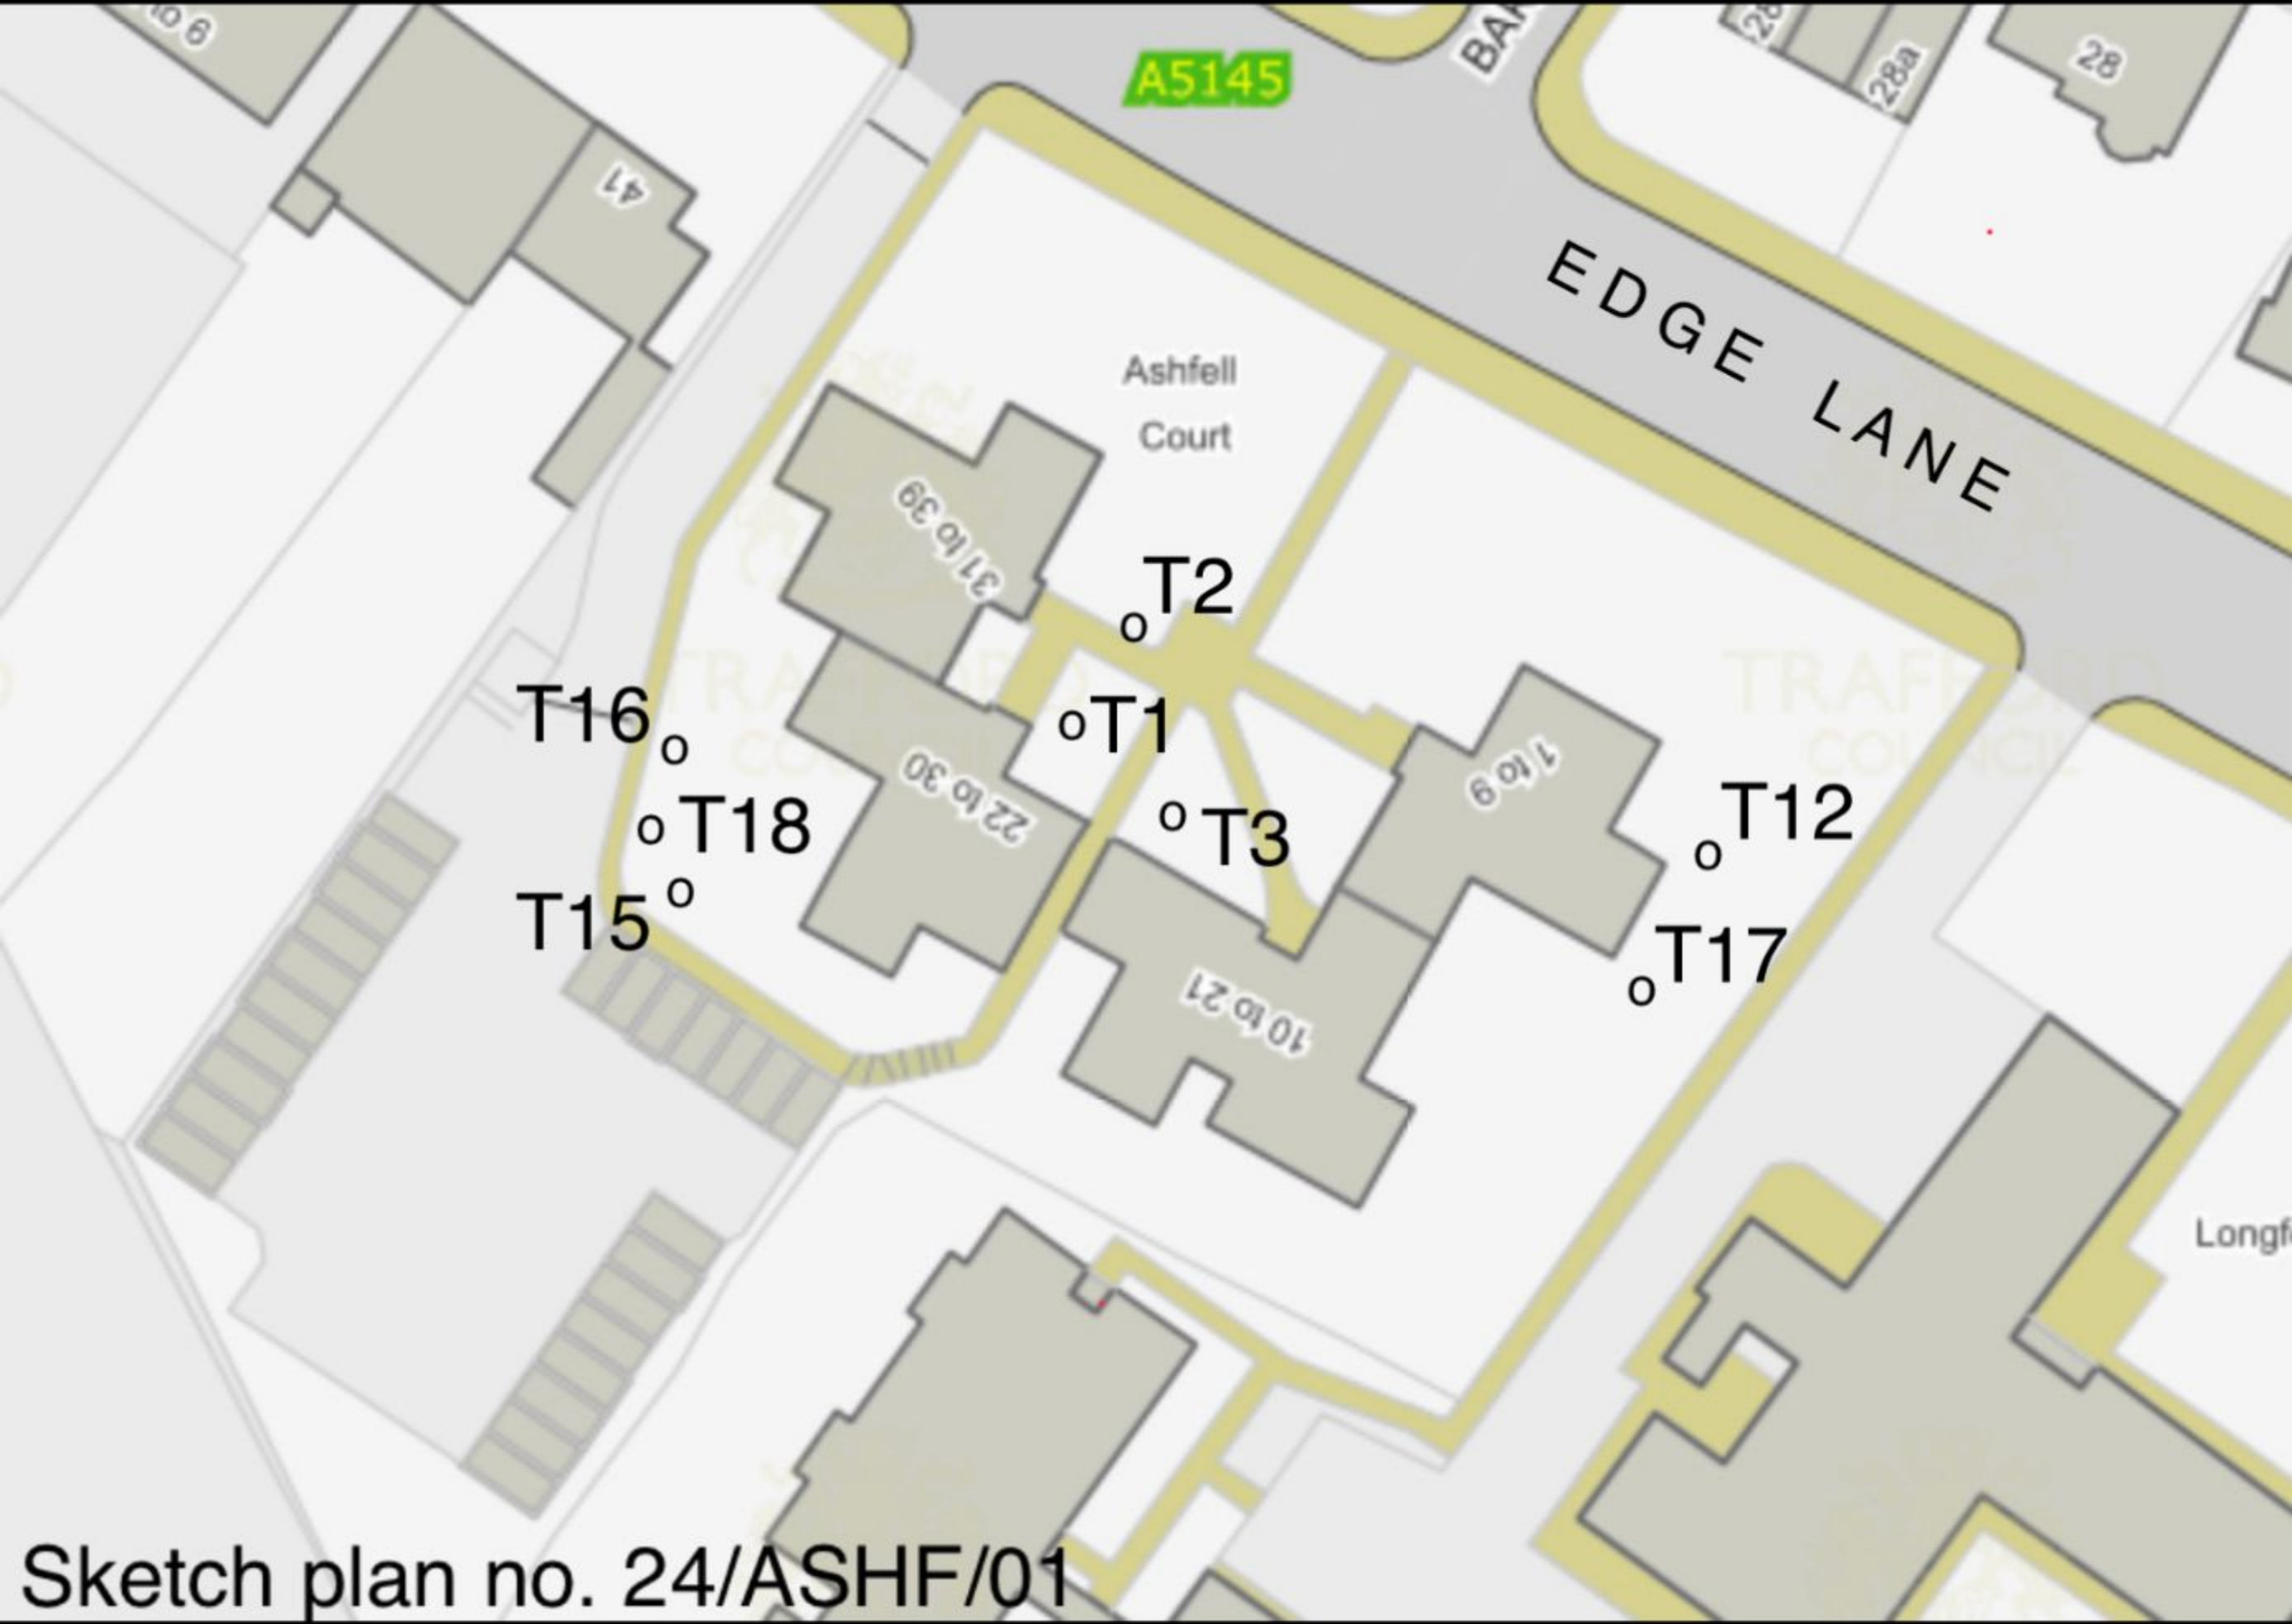

Sketch plan no. 24/ASHF/01