


Belle Vue Speedway

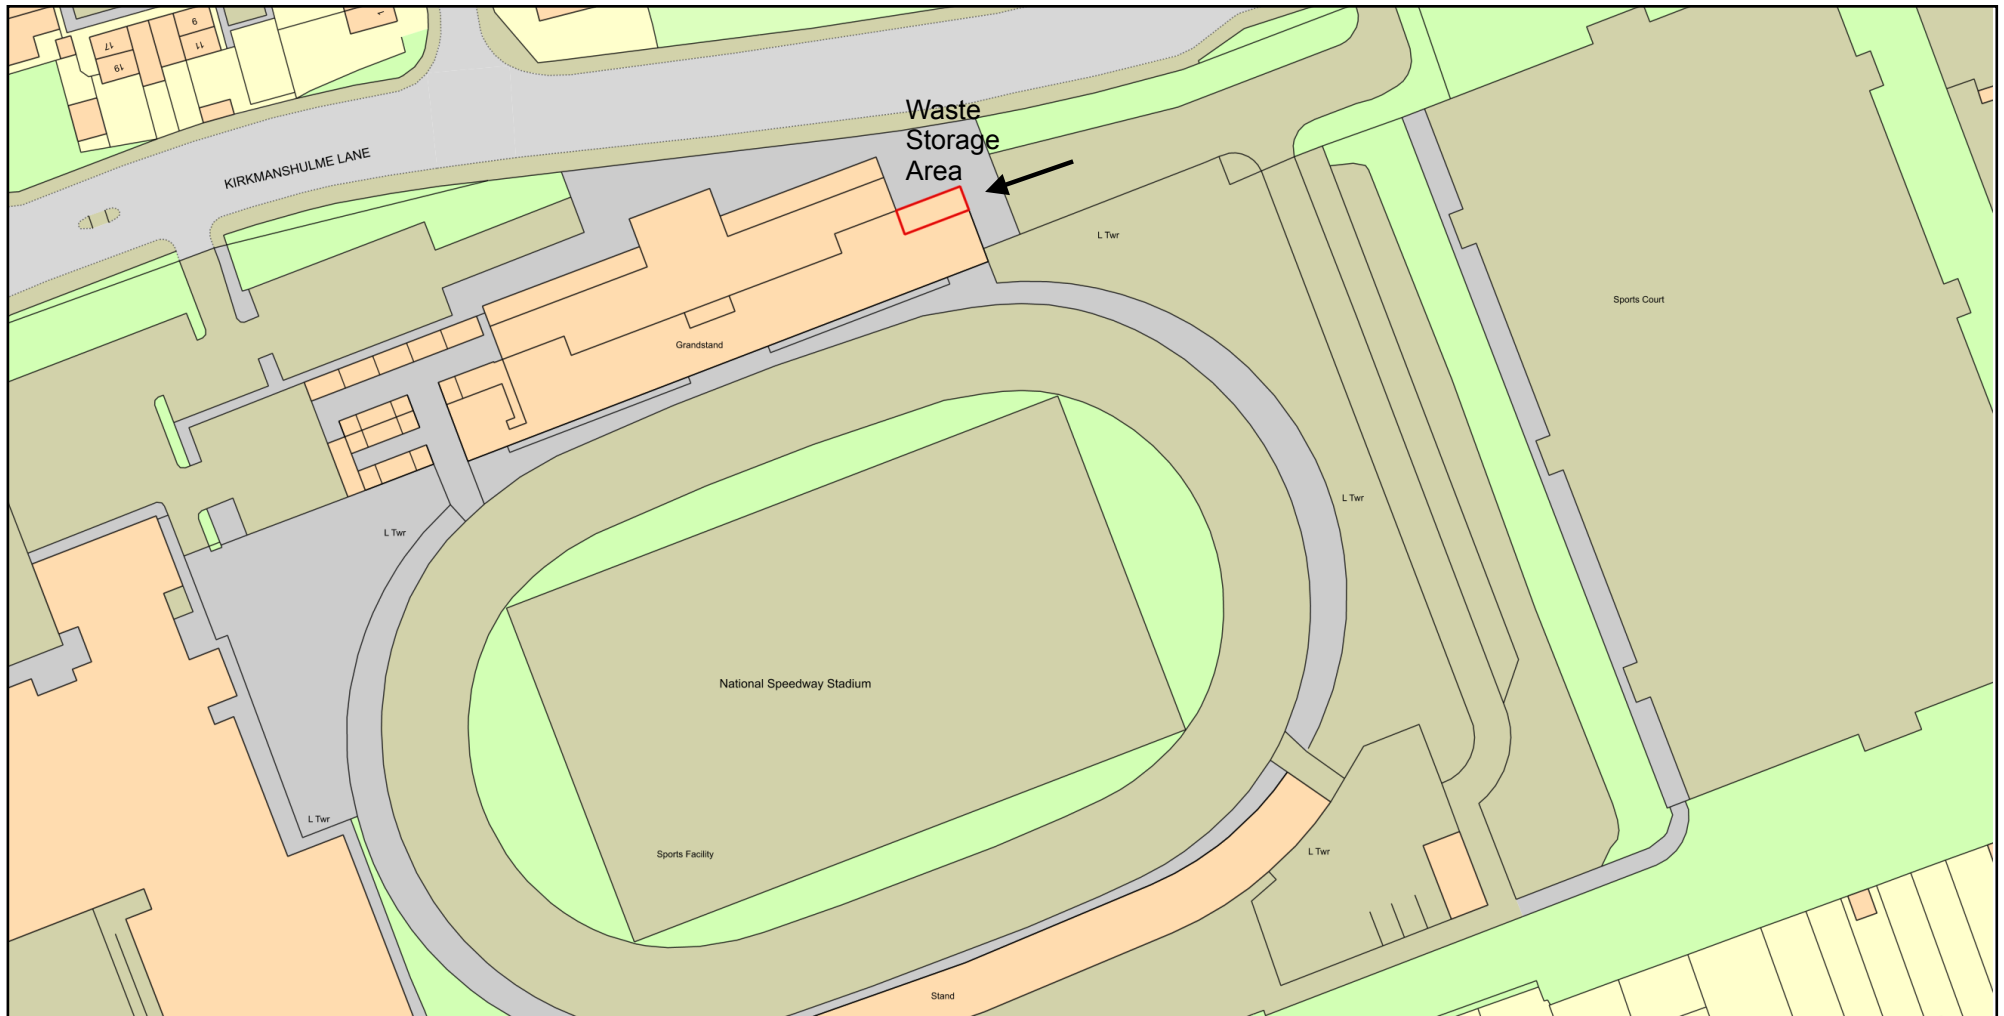

0 50
Metres



ReQuestaPlan

Plan Produced for: Waste Storage Location

Date Produced: 13 Jun 2024

Plan Reference Number: TQRQM24165210948612

Scale: 1:1250 @ A4

© Crown copyright and database rights 2023 OS 100042766

