



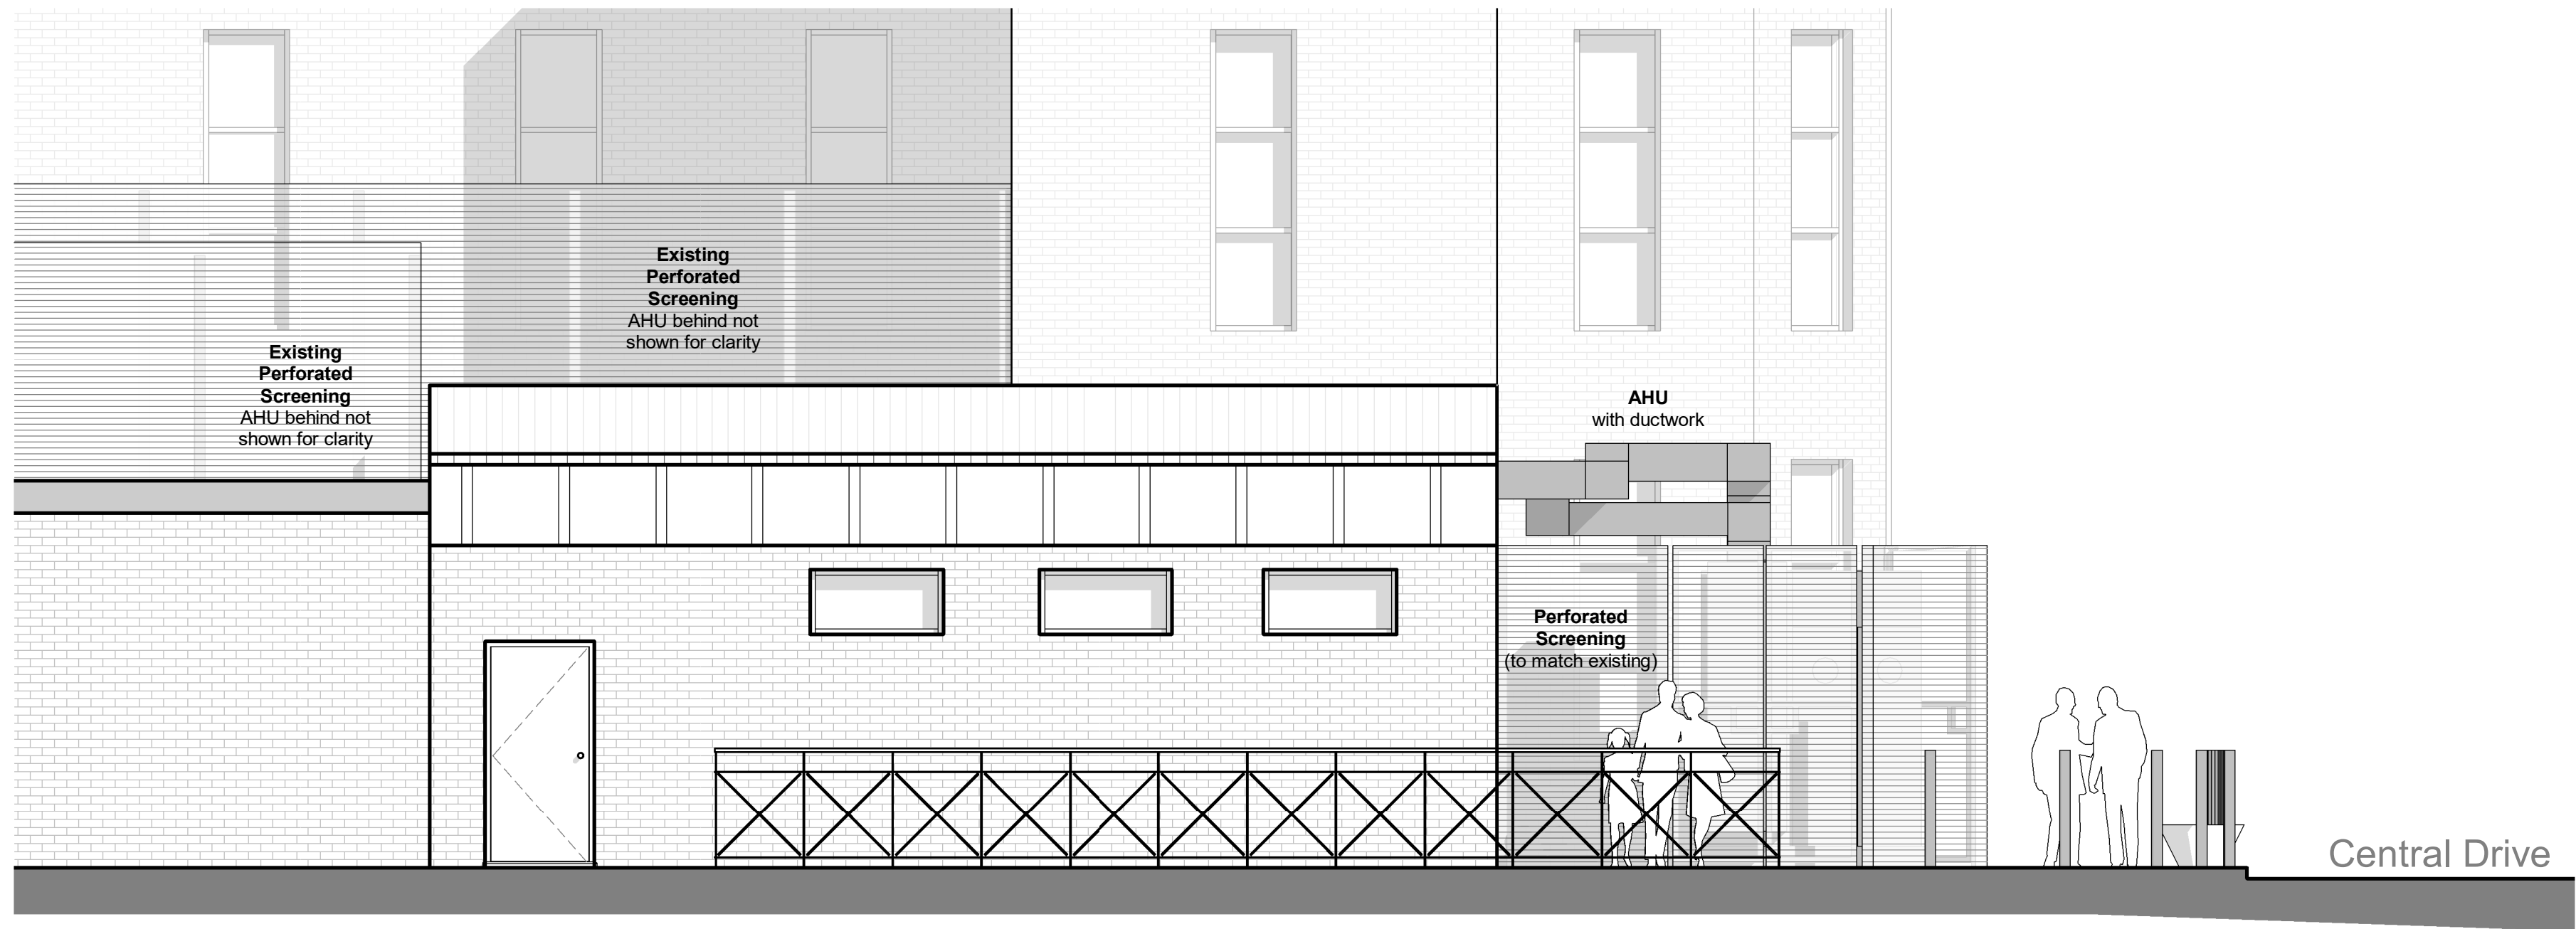

1 Proposed East Facing Elevation
1:50 Ref Sheet: 9001

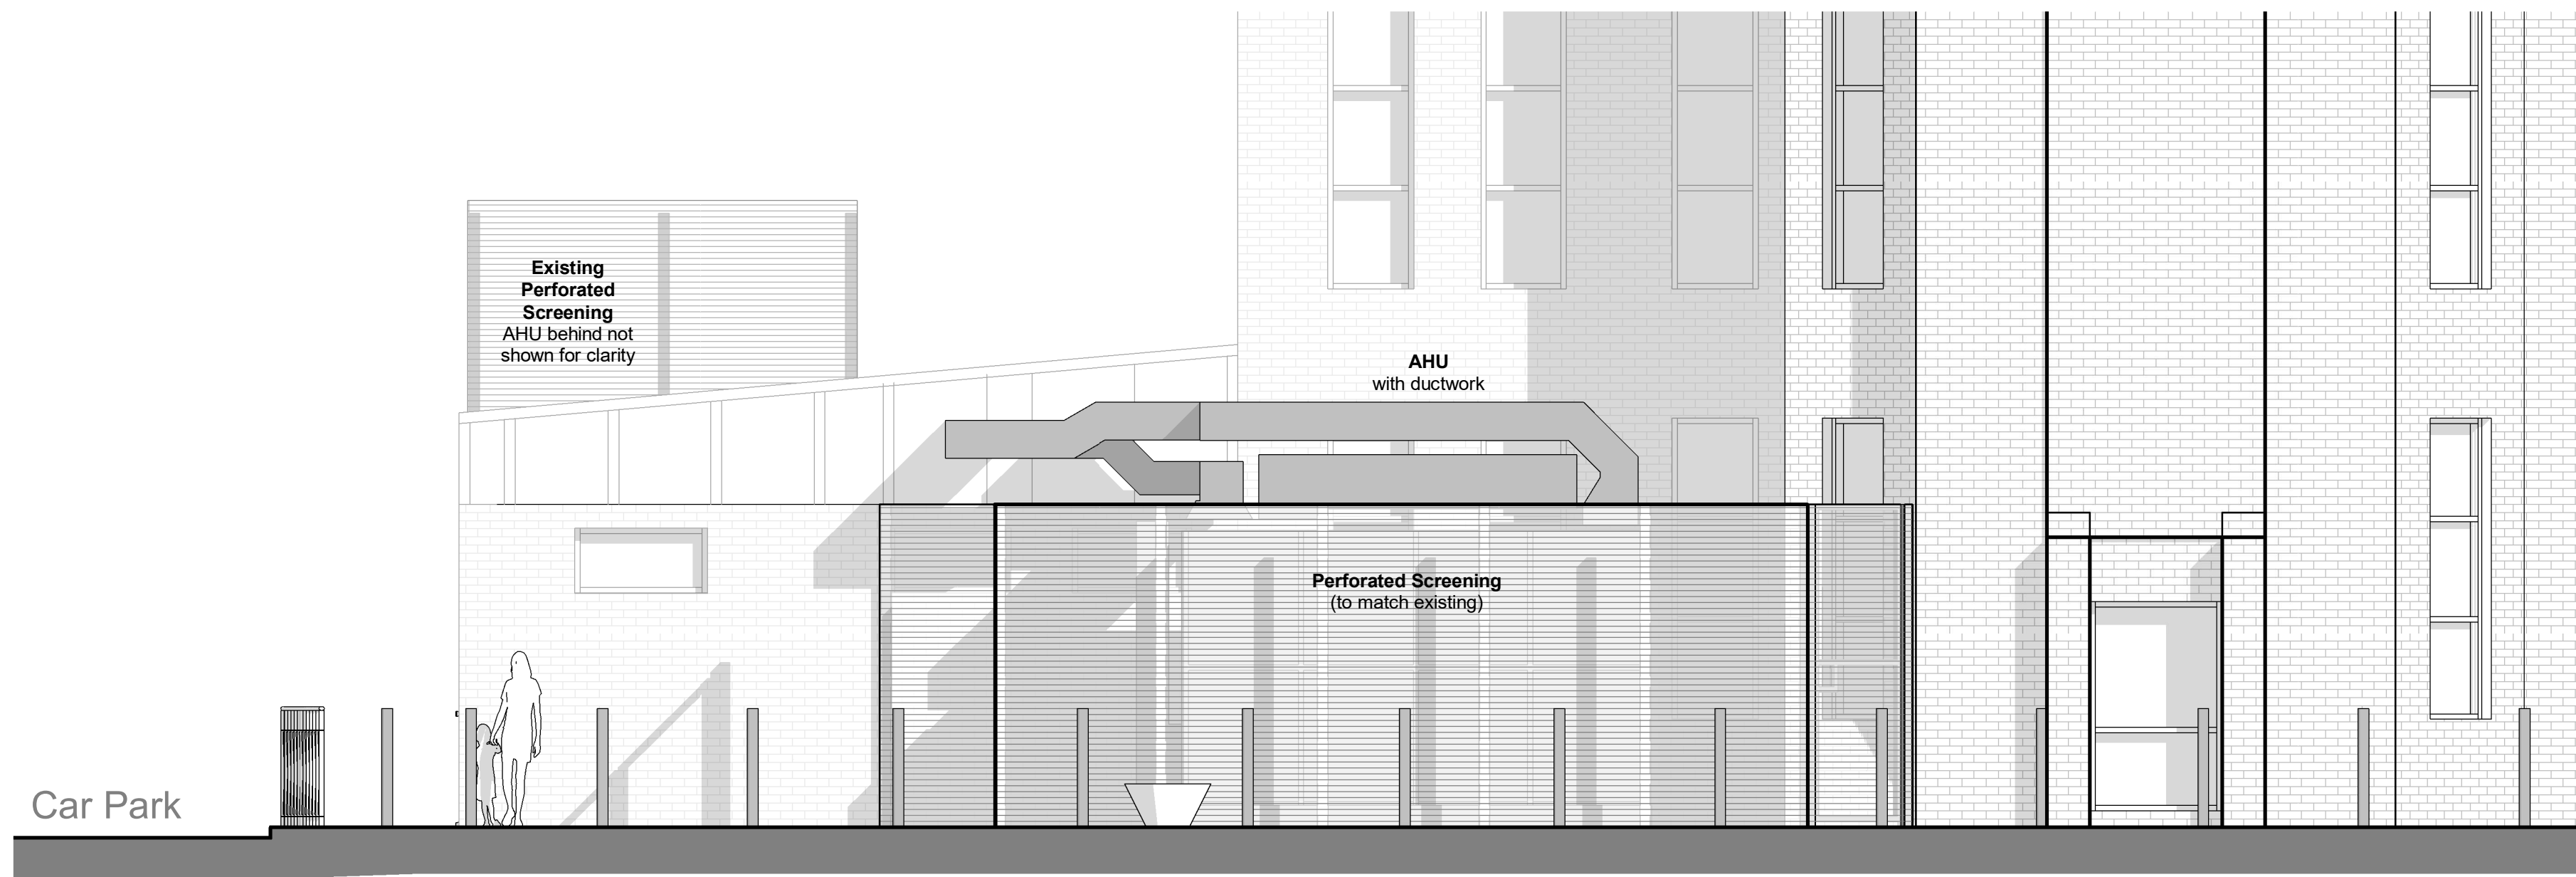

2 Proposed South Facing Elevation
1:50 Ref Sheet: 9001

