



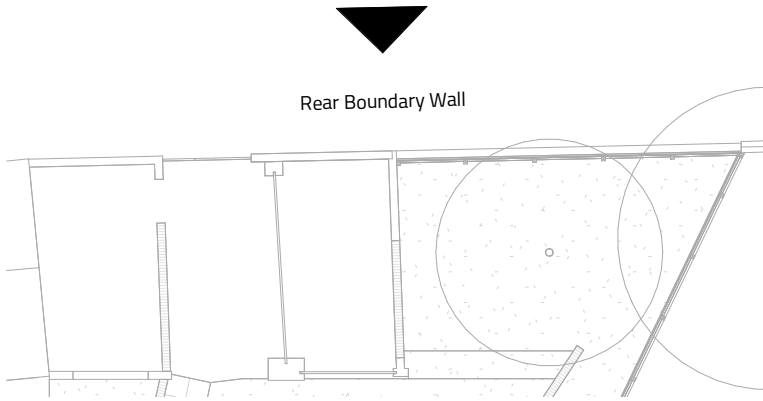


Key Plan (Existing)

1 : 200

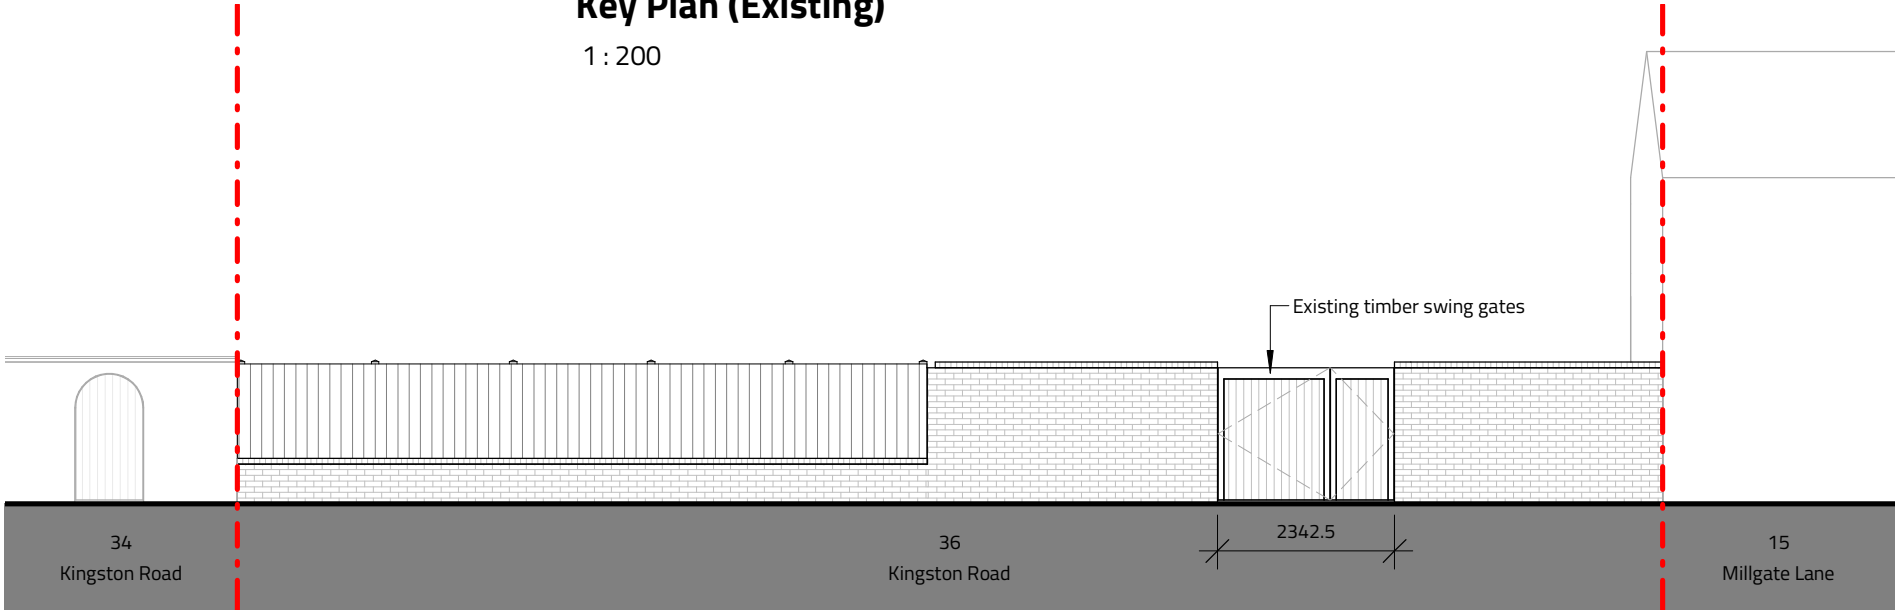

Rear Boundary Wall (Existing)

1 : 100

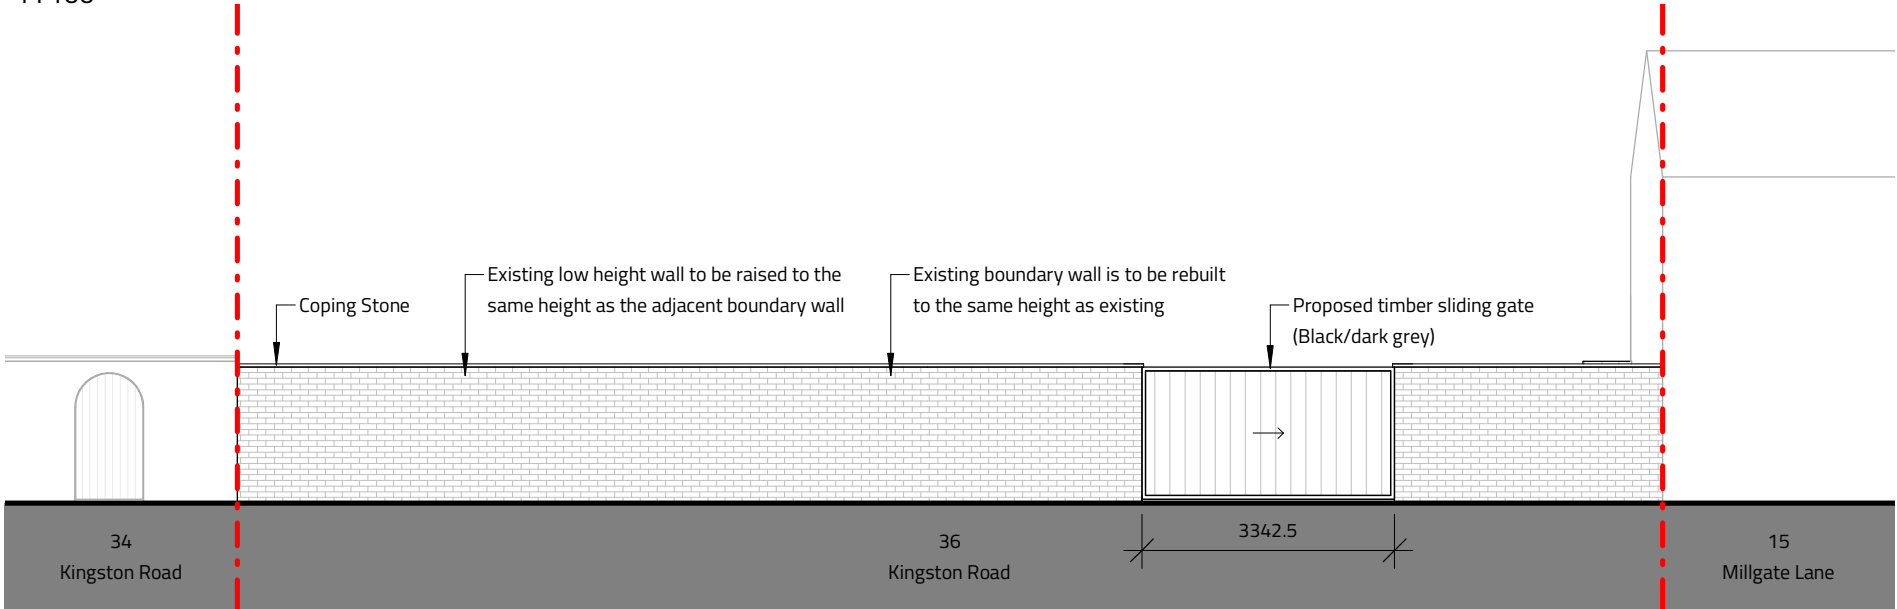

Rear Boundary Wall (Proposed)

1 : 100

Notes

The Contractor is to check all dimensions and conditions on site before commencing. All construction to be in accordance with the latest Building Regulations. This drawing remains the copyright of Buju Architects Ltd.

Scale Bars

1:100	mm	1000	3000	
1:200	mm	5000	8000	
1:500	M	5	15	
1:1250	M	10	30	50

B	Drawing updated following comments from the Council's Conservation officer.	CL	26/04/24
A	Drawing submitted to the Council.	CL	23/04/24
Rev	Description	By	Date

Client: Richard and Jess Dundas

Project: 36 Kingston Road, Didsbury

Sheet: Rear Boundary Wall Elevations

Ref: P689_303	Rev: B	
Date: 23/04/24	Scale: As indicated	@ A3
By: CL	Approved by: ATW	RIBA Stage 3 - Spatial Coordination

B

U

J

U

®

DESIGN ORIGINAL

8 Brooks Street, Stockport. SK1 3HS
0161 474 6860 | hello@buju.co.uk | www.buju.co.uk