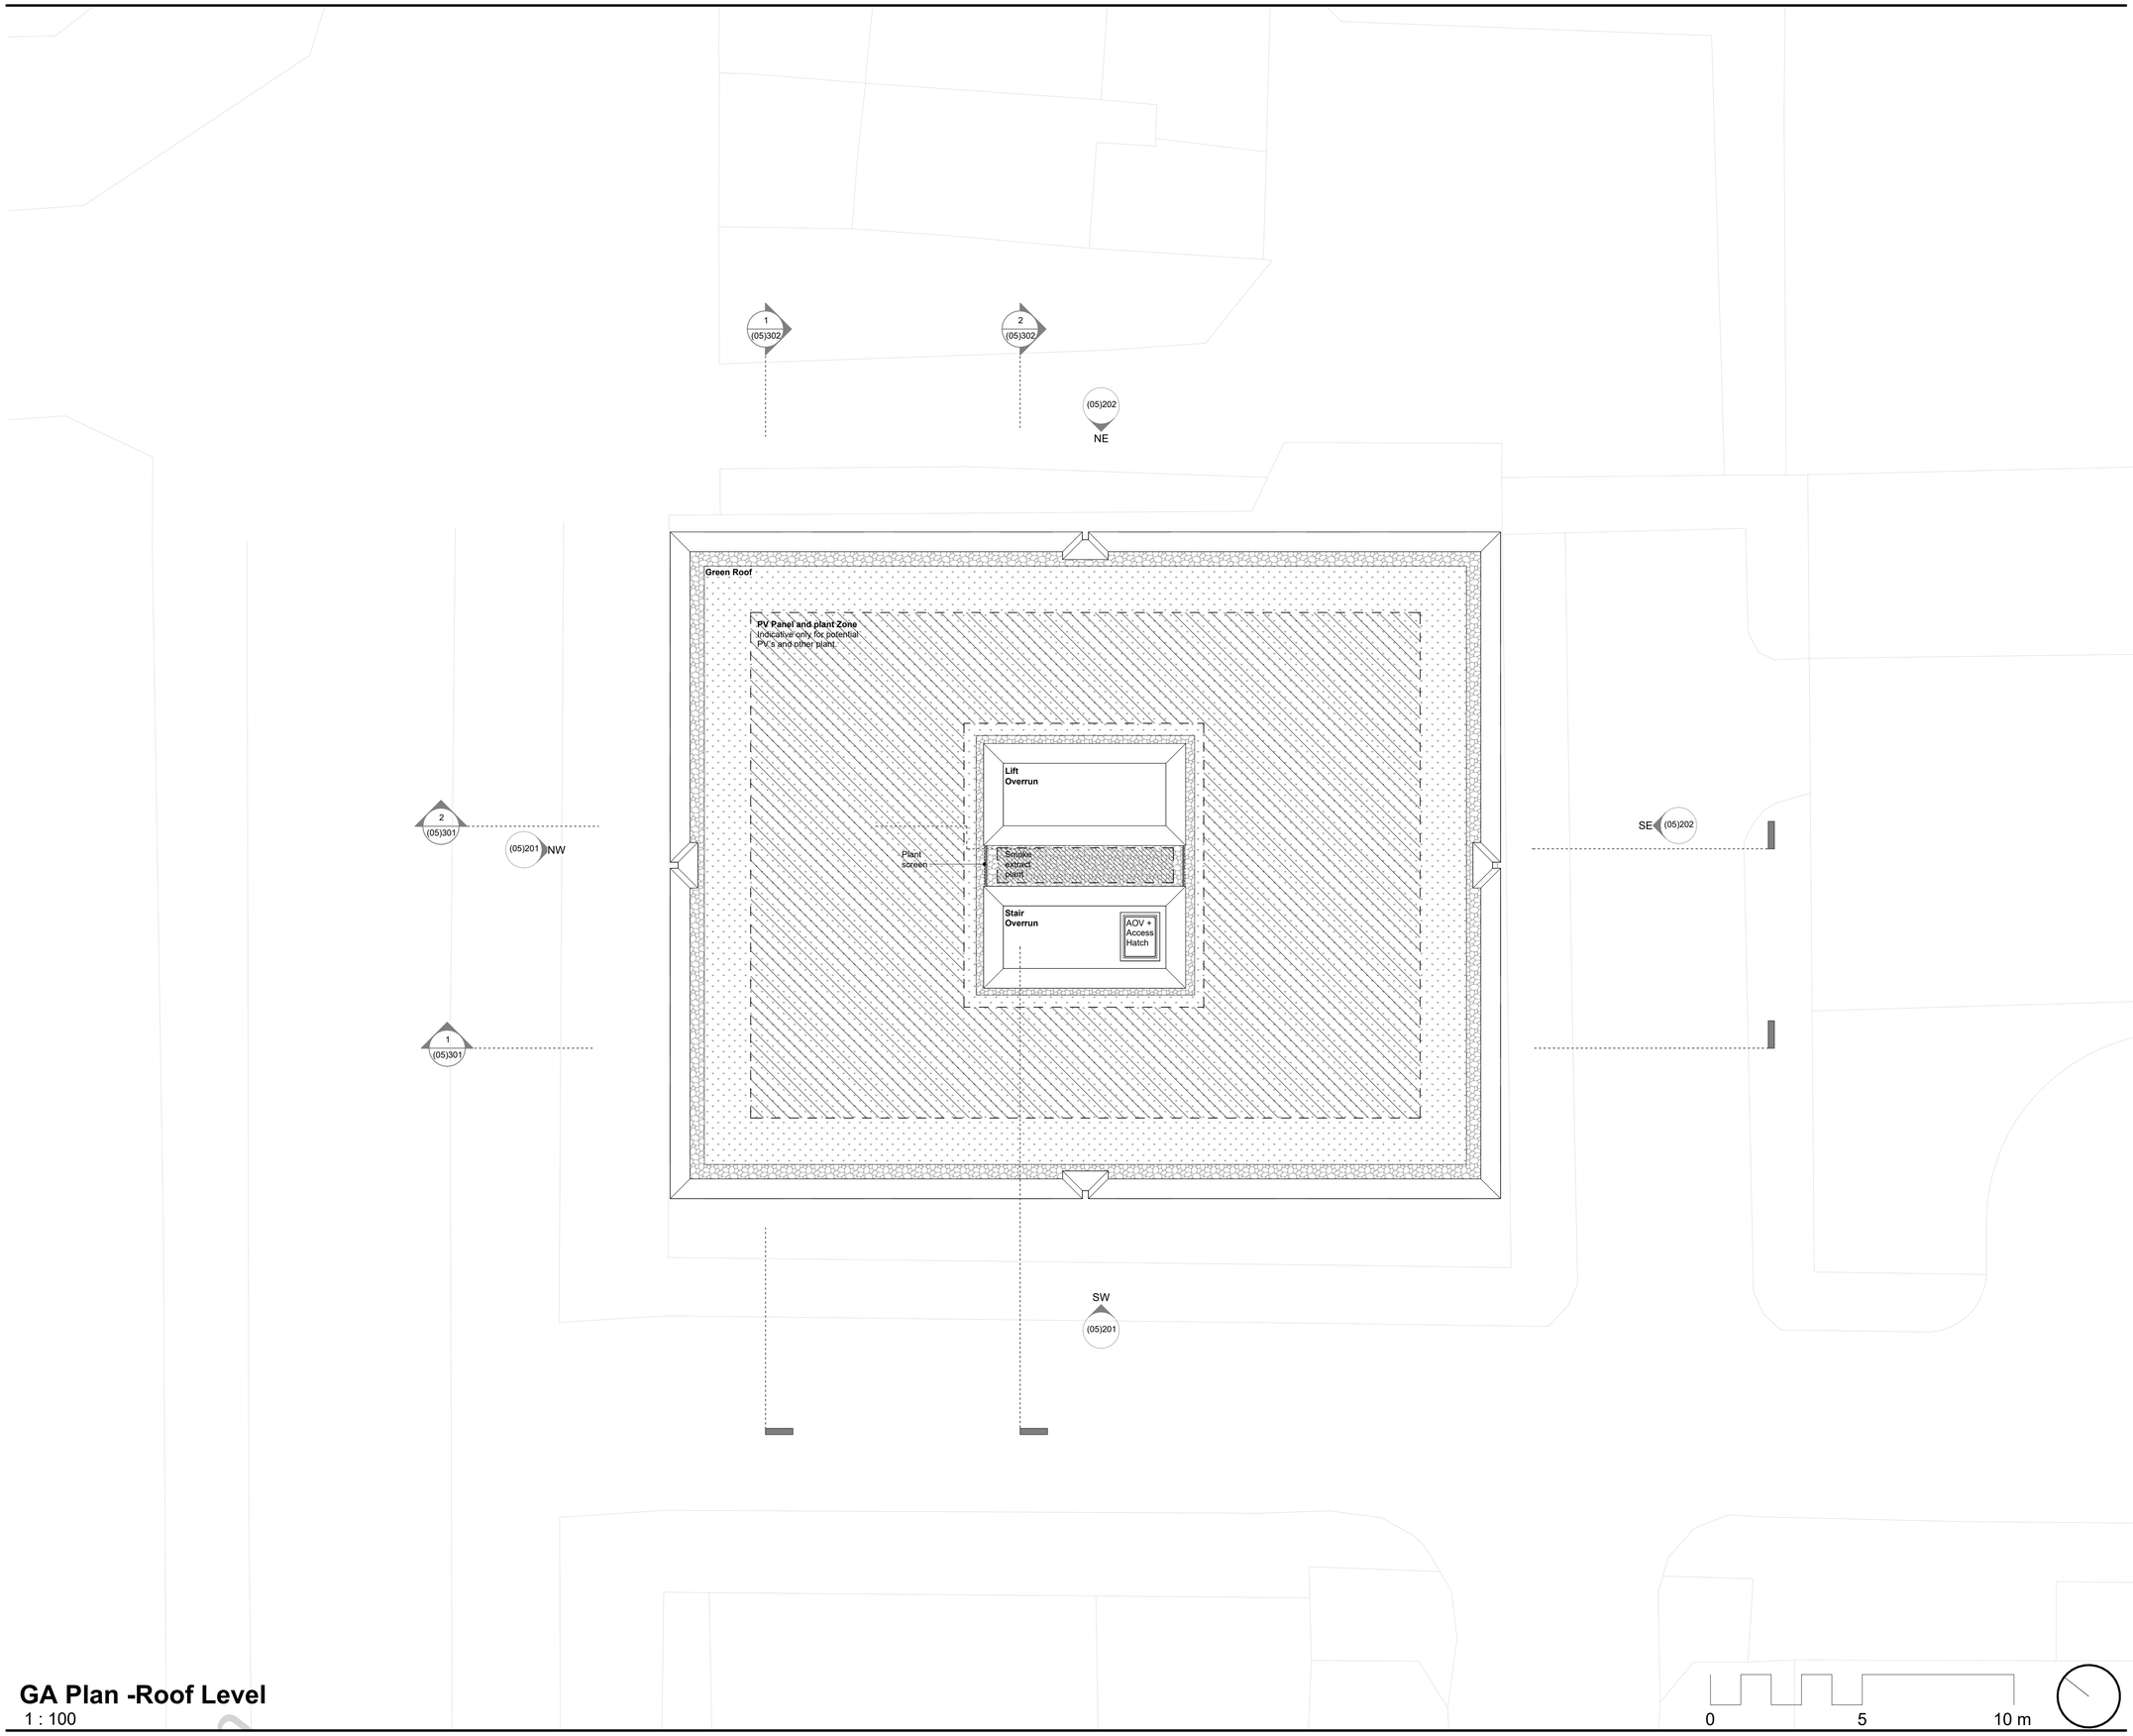

GA Plan -Roof Level

1 : 100

Notes & Key:

HWS Ref: 2450

Dimensions are not to be scaled from on this document. Notify Howells of discrepancies affecting the information shown. This drawing is copyright of Howells, the trading name of Glenn Howells Architects Limited.

The information shown is for the purpose of planning only.

The redline boundary shown is based upon OS information and is therefore indicative. Its precise location and relationship to Land Registry, land title and or land ownership information is subject to confirmation from the client, and or landowner. Glenn Howells Architects take no responsibility for the precise location of legal boundaries indicated on this drawing and advise that a separate drawing is created by a specialist survey in order to establish such ownership and or legal boundaries.

Glenn Howells Architects take no responsibility for the electronic information used to create this drawing that has been genereated by a third party, and the responsibility of which remains with the originator, information shown for coordination purposes only.

Location:

Status: PLANNING

Revision History: Checked: SP

P01	Planning Issue	23/11/23	JB
P02	Planning Update	16/07/24	JB

Project & Client:

Old Mill Steet working with Urban Splash

File Title: Scale: 1 : 100 @A1

GA Plan - Roof

File ID: Revision:

2450-GHA-ZZ-06-DR-A-(05)106 P02

Howells .uk