




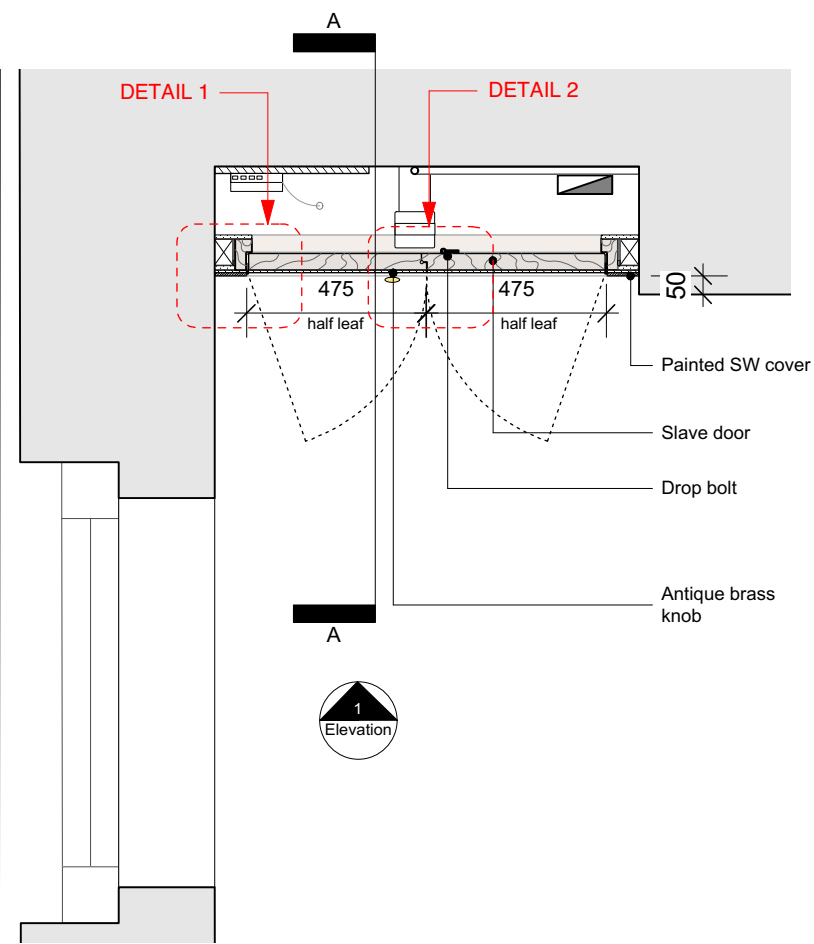

PLAN DETAIL
@1:20

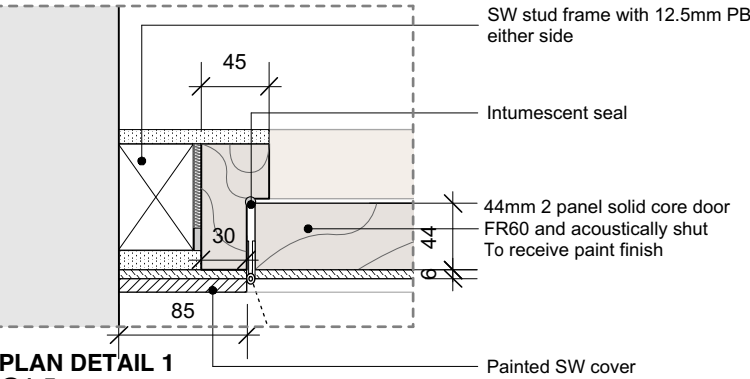

PLAN DETAIL 1
@1:5

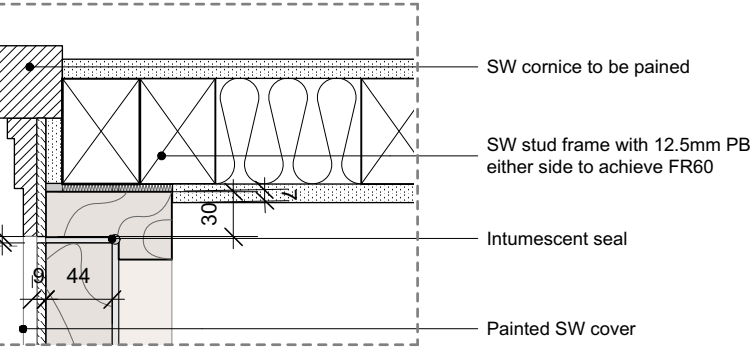

SECTION DETAIL 3
@1:5

50mm x 70mm stud and two layers of
plasterboard to achieve 60min FR

SW cornice to be painted

Door to be flushed


44mm 2 panel solid core door
FR60 and acoustically shut
To receive paint finish

New skirting to match existing


Herringbone timber flooring

Party floor build up refer to
drawing:
A665_T_3000

Ceiling
+3.29

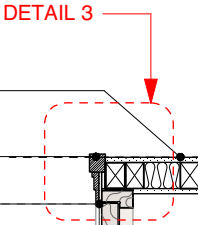

DETAIL SECTION AA
@1:20

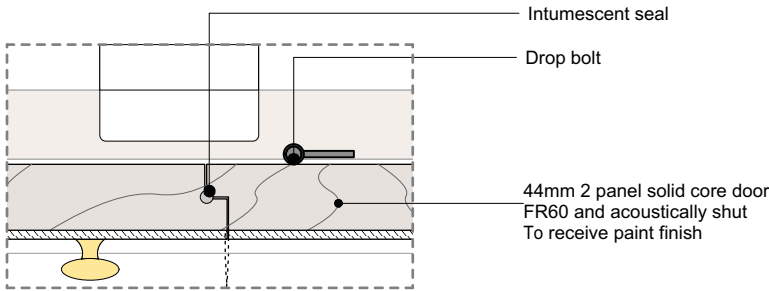

PLAN DETAIL 1
@1:5

Top of cupboard to
align to top of oak
wall to basement unit

SW cornice to be painted

Painted SW cover

44mm 2 panel solid
core door
FR60 and acoustically
shut
To receive paint finish

Antique brass knob

Slave door

Skirting to match
existing

DETAIL ELEVATION 1
@1:20

To assure top of cupboard covers ventilation
duct

UNIT 1_CUPBOARD COVER TO KNOCK THROUGH AT GF LVL-RFI 2
1:20 & 1:5 @ A3

CONSTRUCTION

DO NOT SCALE FROM DRAWING. WORK TO FIGURED DIMENSIONS ONLY. ALL DIMENSIONS TO BE CHECKED BY
CONTRACTOR/FABRICATOR PRIOR TO CONSTRUCTION
REPORT ALL DISCREPANCIES TO THE ARCHITECT
TO BE READ IN CONJUNCTION AND COORDINATED WITH STRUCTURAL & SERVICE ENGINEERS DRAWINGS AND
ALL OTHER ARCHITECTS PLANS INCLUDING WRITTEN SPECIFICATION A665_T_SPEC

REVISION DATE DESCRIPTION

CLIENT: LEASING OPTIONS LTD

PROJECT: PROPOSED RESIDENTIAL DEVELOPMENT

ADDRESS: 28 ST JOHN, MANCHETSER, M3 4DJ

DRAWING TITLE: UNIT 1_CUPBOARD COVER TO KNOCK THROUGH AT GF

SCALE: 1:20 & 1:5 @ A3

DATE: APRIL 2024

DRAWING NO: A665_C_811

OLLIER SMURTHWAITE ARCHITECTS

40 King Street, Manchester, M2 6BA
T 0161 883 0838
F 0161 883 0839
E mail@olliersmurthwaite.com