




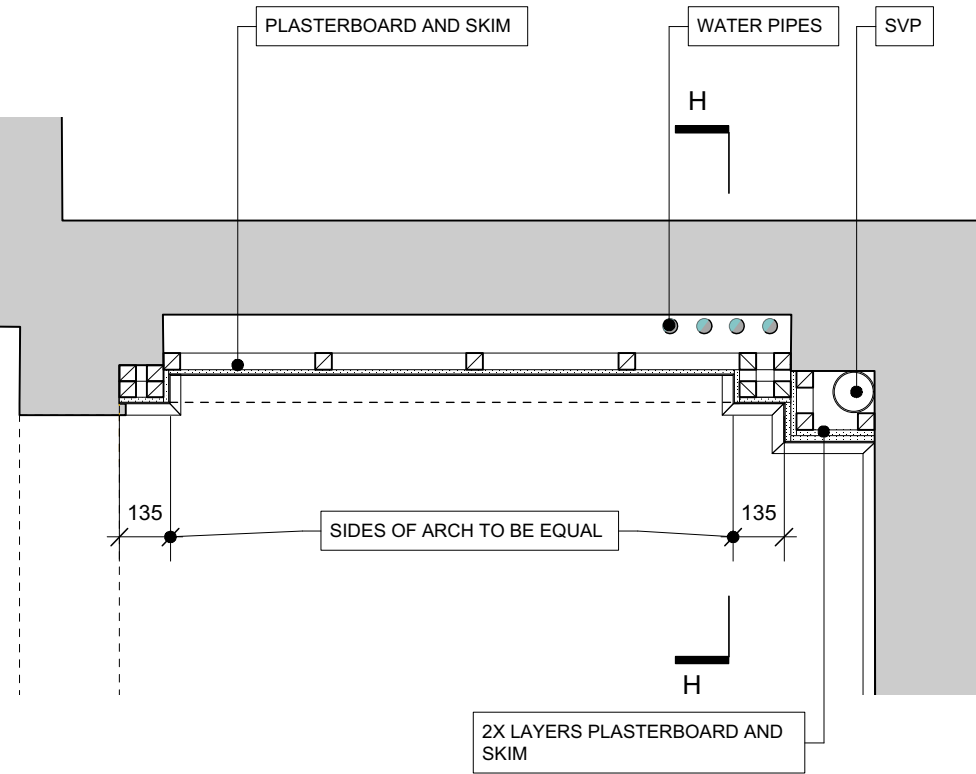


PLAN DETAIL

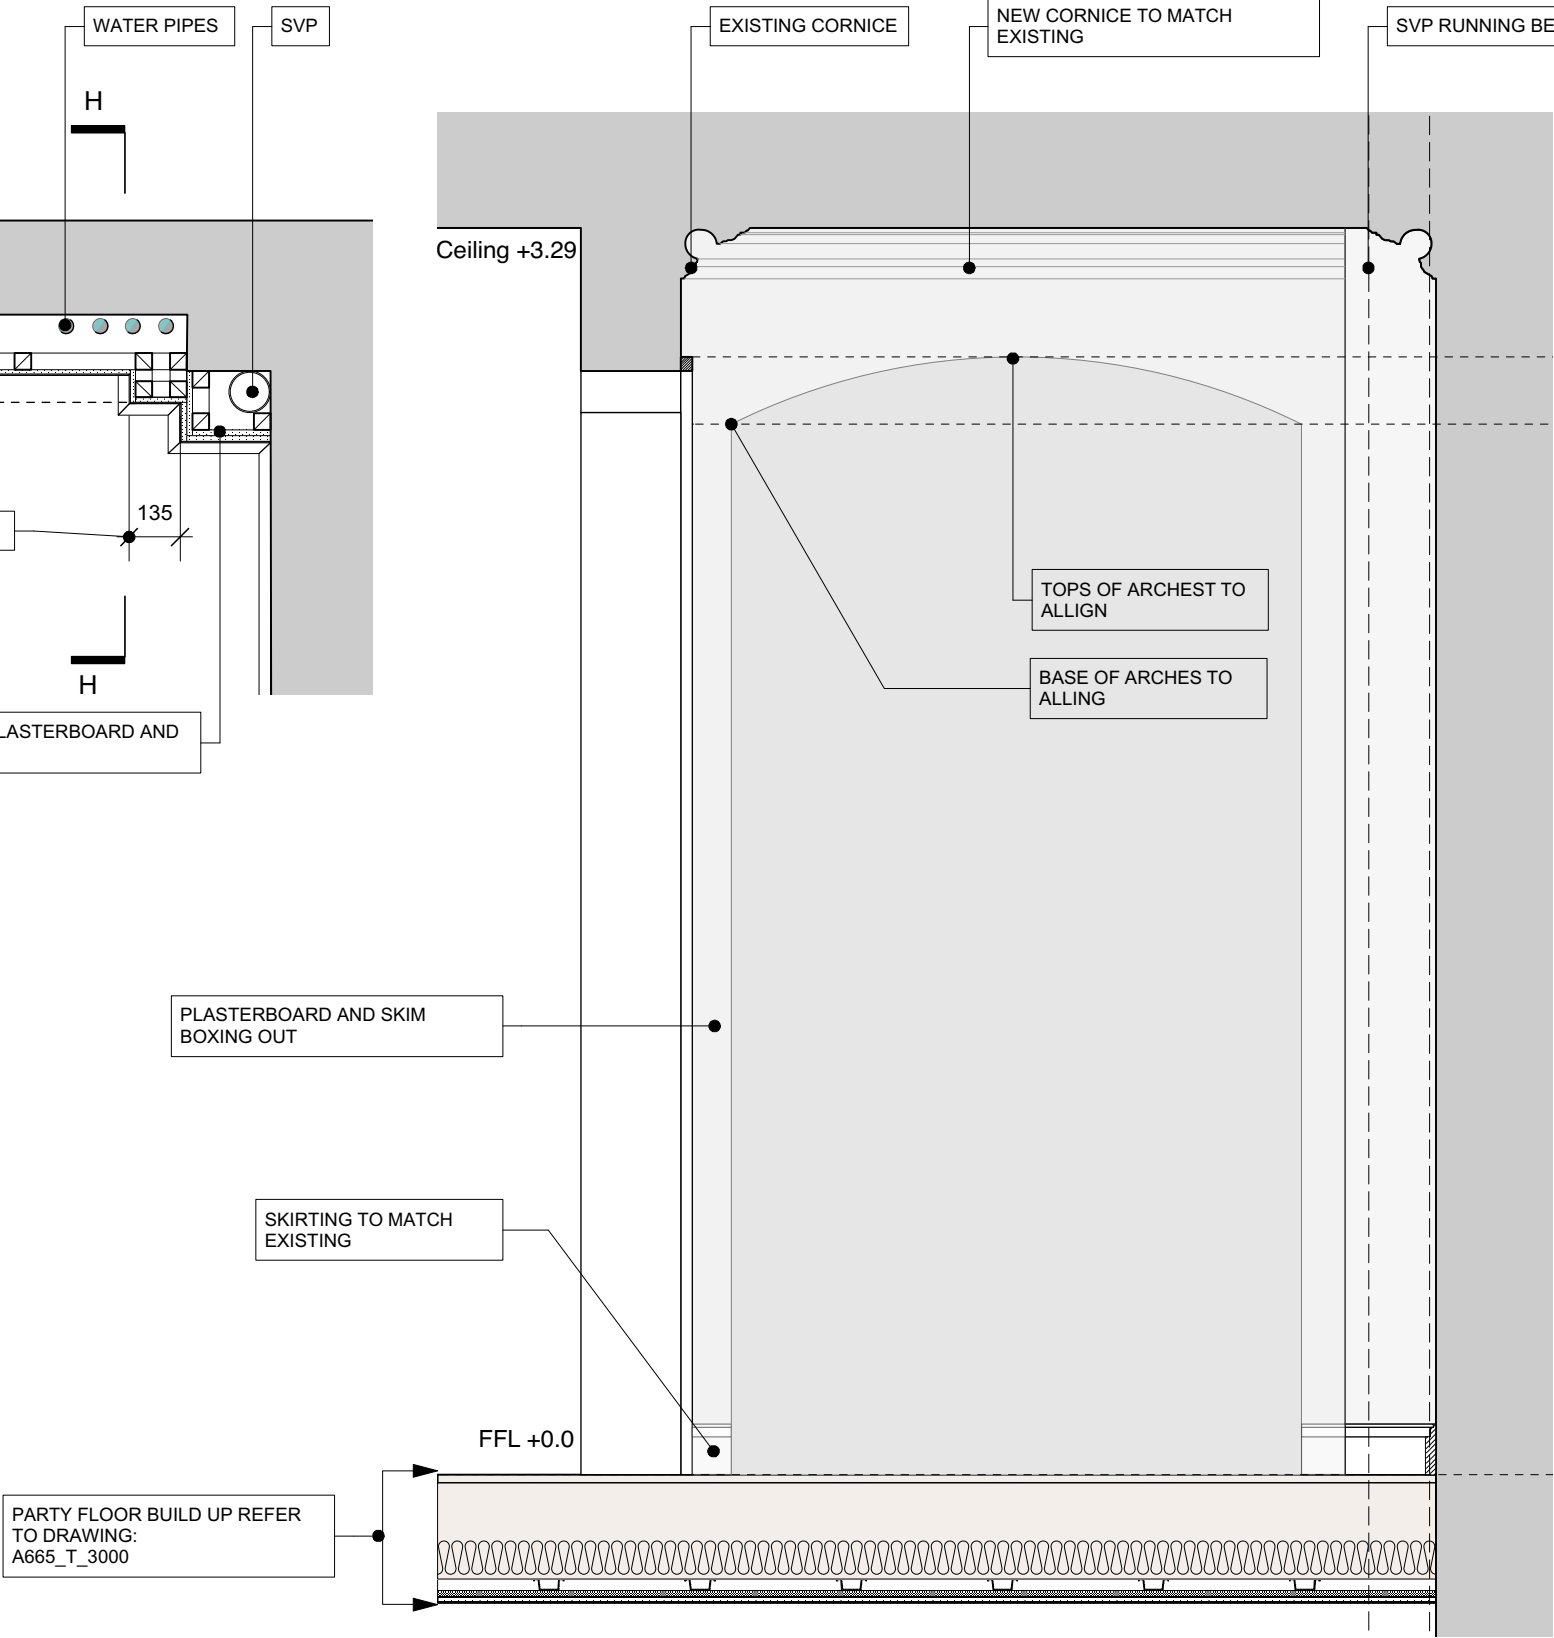

Key Plan:

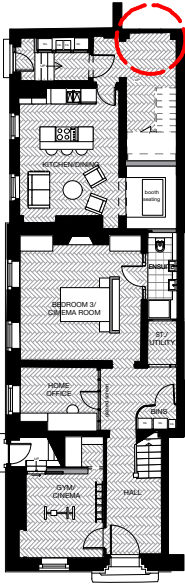

DETAIL ELEVATION

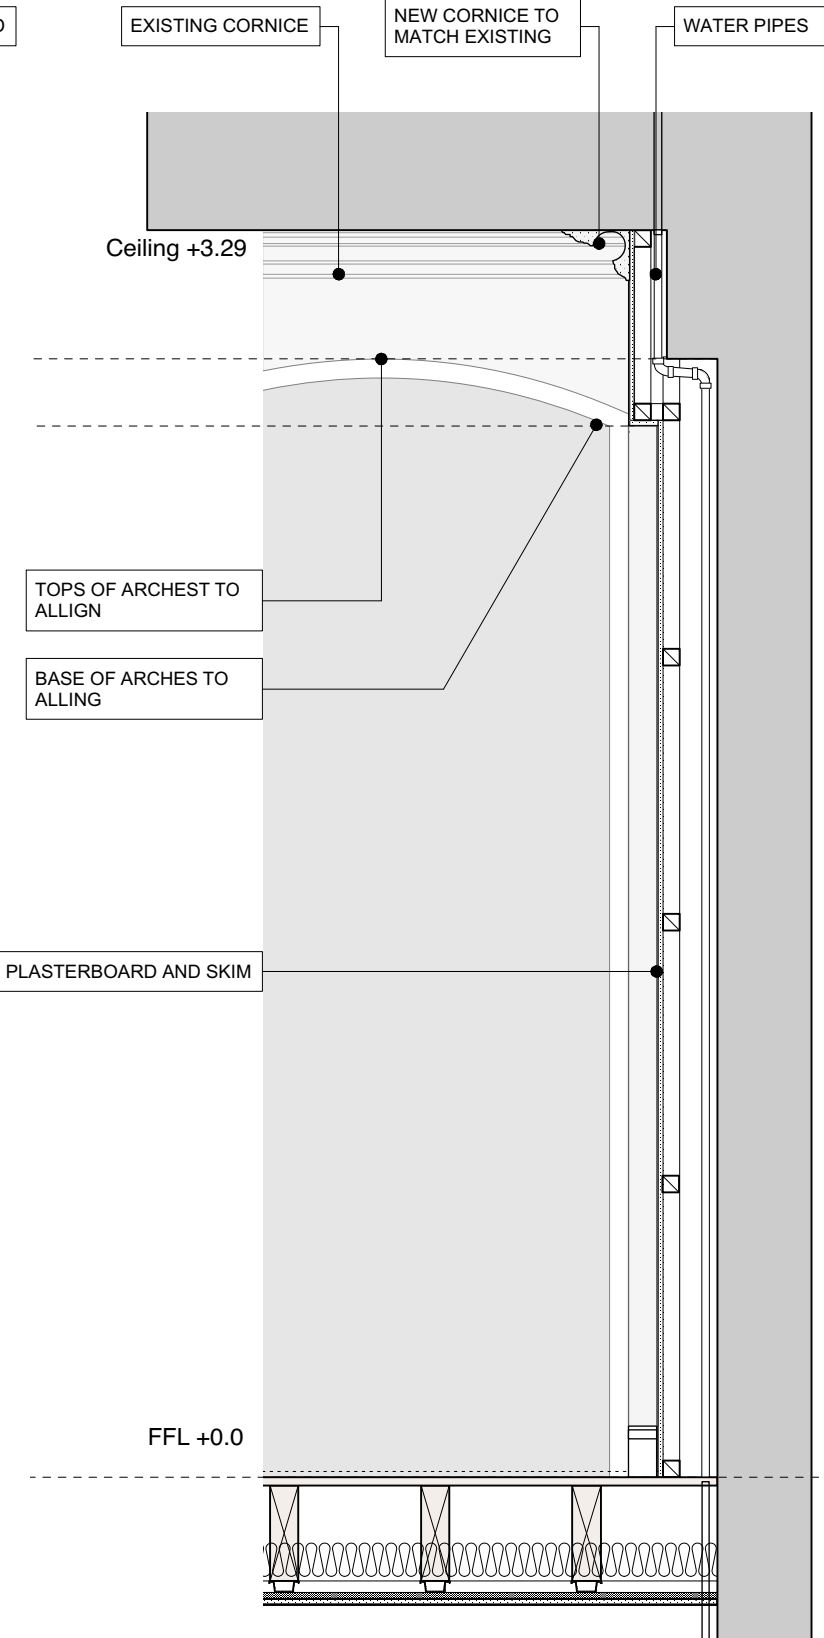

DETAIL SECTION HH

UNIT 2 BOXING OUT @ GF LVL

1:20 @ A3

DO NOT SCALE FROM DRAWING. WORK TO FIGURED DIMENSIONS ONLY. ALL DIMENSIONS TO BE CHECKED BY CONTRACTOR/FABRICATOR PRIOR TO CONSTRUCTION
REPORT ALL DISCREPANCIES TO THE ARCHITECT
TO BE READ IN CONJUNCTION AND COORDINATED WITH STRUCTURAL & SERVICE ENGINEERS DRAWINGS AND ALL OTHER ARCHITECTS PLANS INCLUDING WRITTEN SPECIFICATION A665_T_SPEC

CONSTRUCTION

REVISION	DATE	DESCRIPTION
A	25.06.2024	KEY PLAN ADDED.

CLIENT: LEASING OPTIONS LTD	
PROJECT: PROPOSED RESIDENTIAL DEVELOPMENT	
ADDRESS: 28 ST JOHN, MANCHETSER, M3 4DJ	
DRAWING TITLE: UNIT 2 BOXING OUT @ GF LVL	
SCALE: 1:20 @ A3	DATE: JAN 2024
DRAWING NO: A665_C_800A	

OLLIER SMURTHWAITE ARCHITECTS
40 King Street, Manchester, M2 6BA
T 0161 883 0838
F 0161 883 0839
E mail@olliersmurthwaite.com