
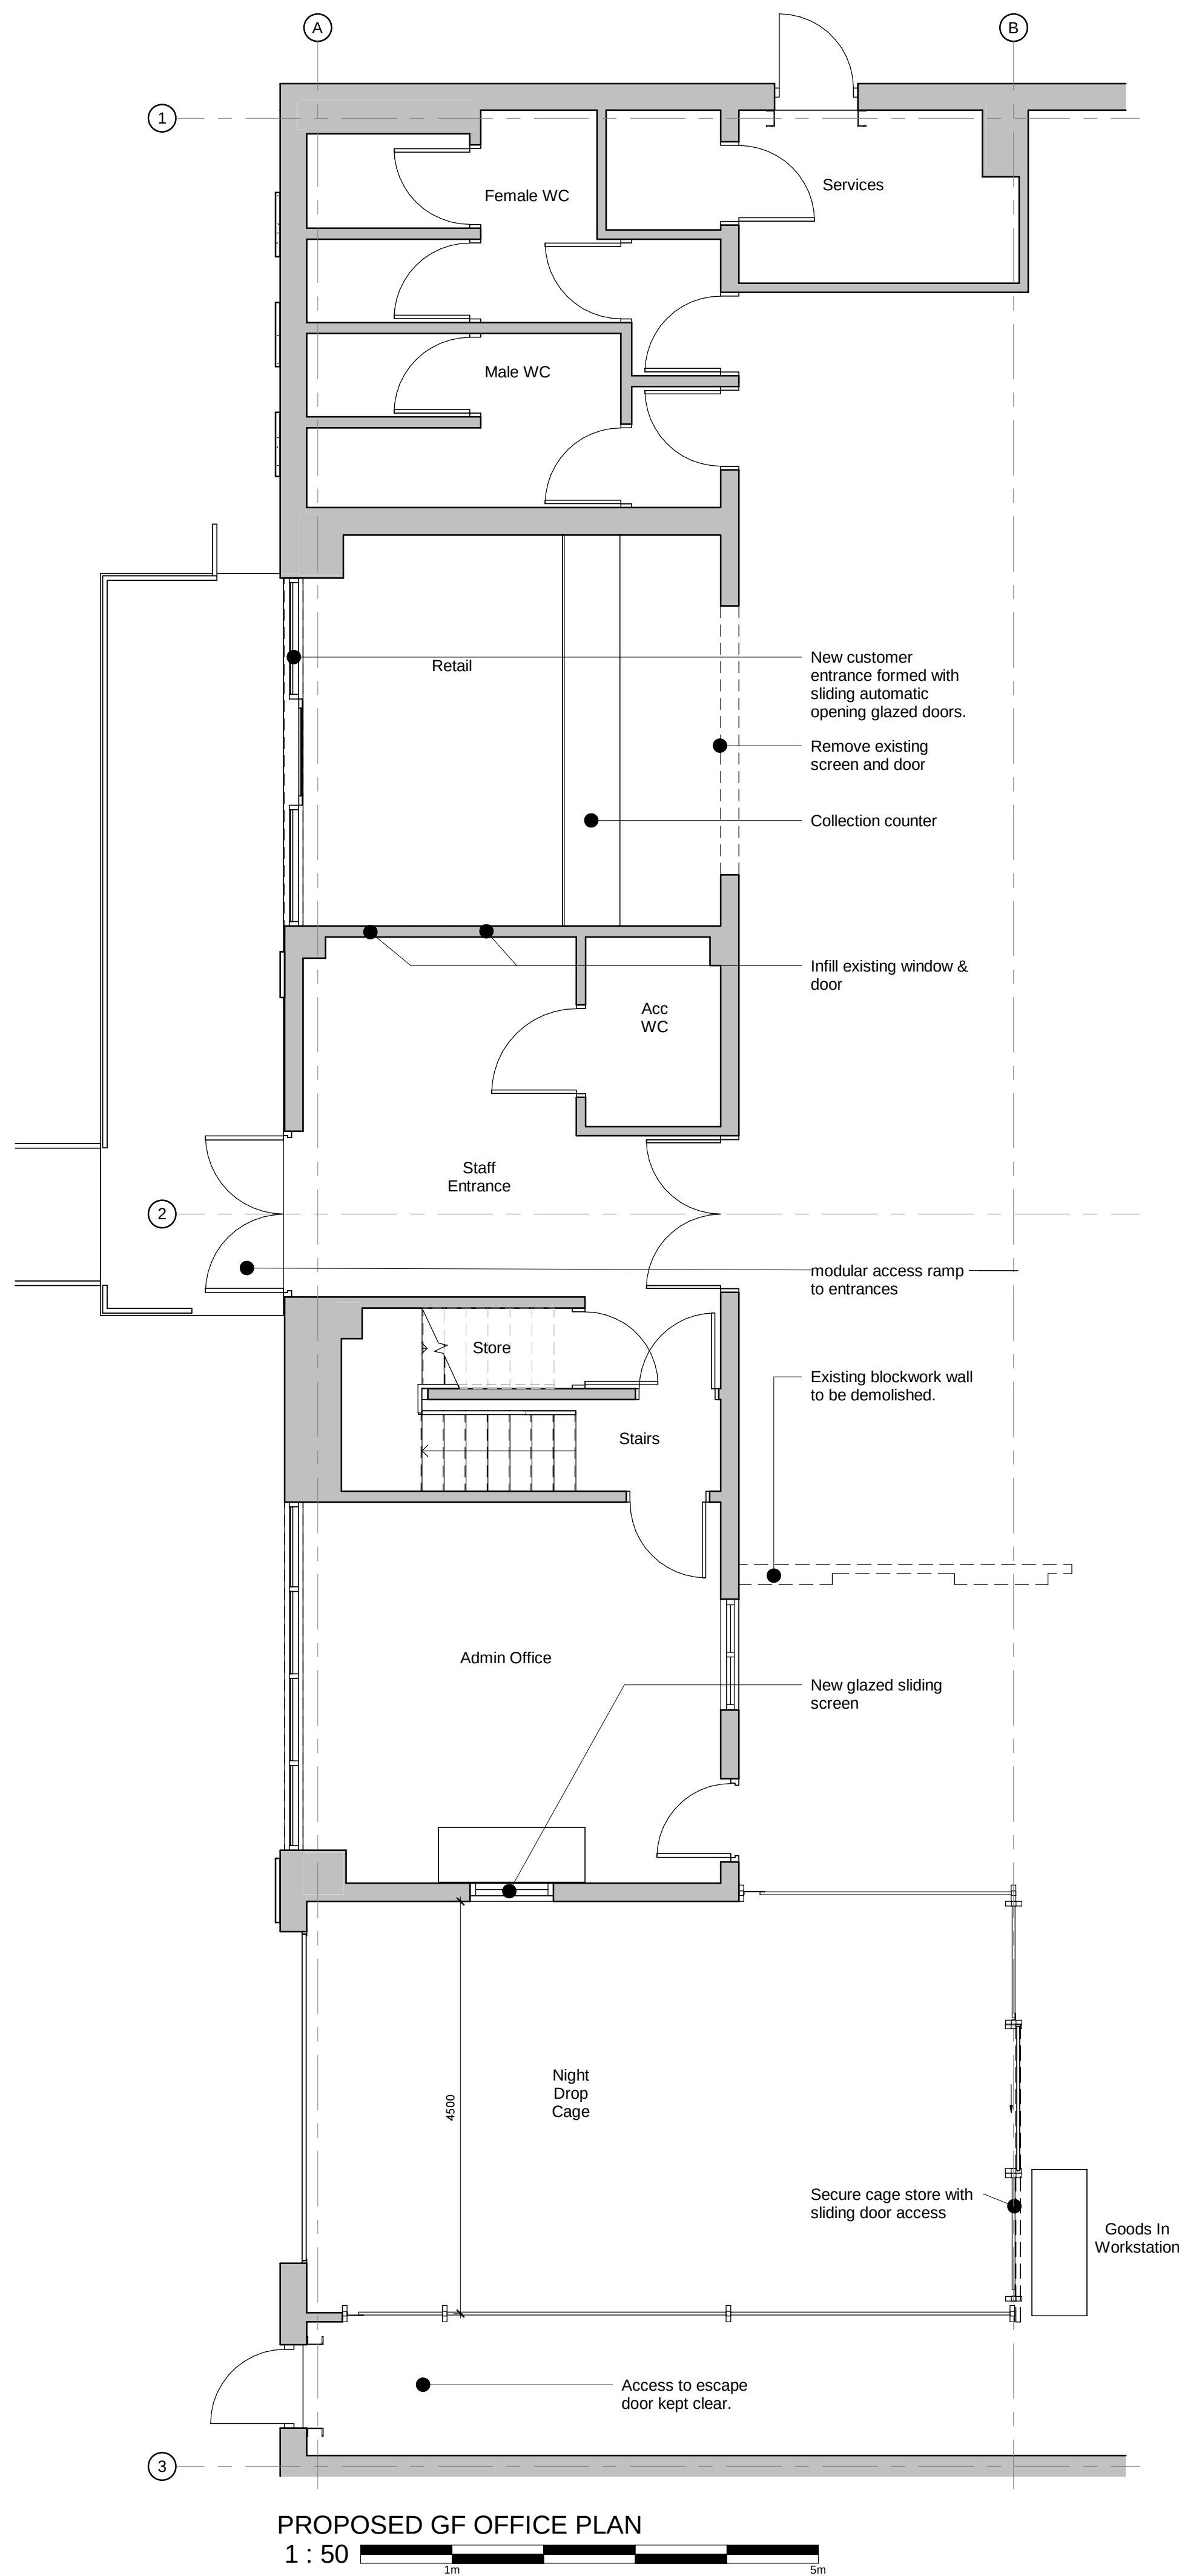
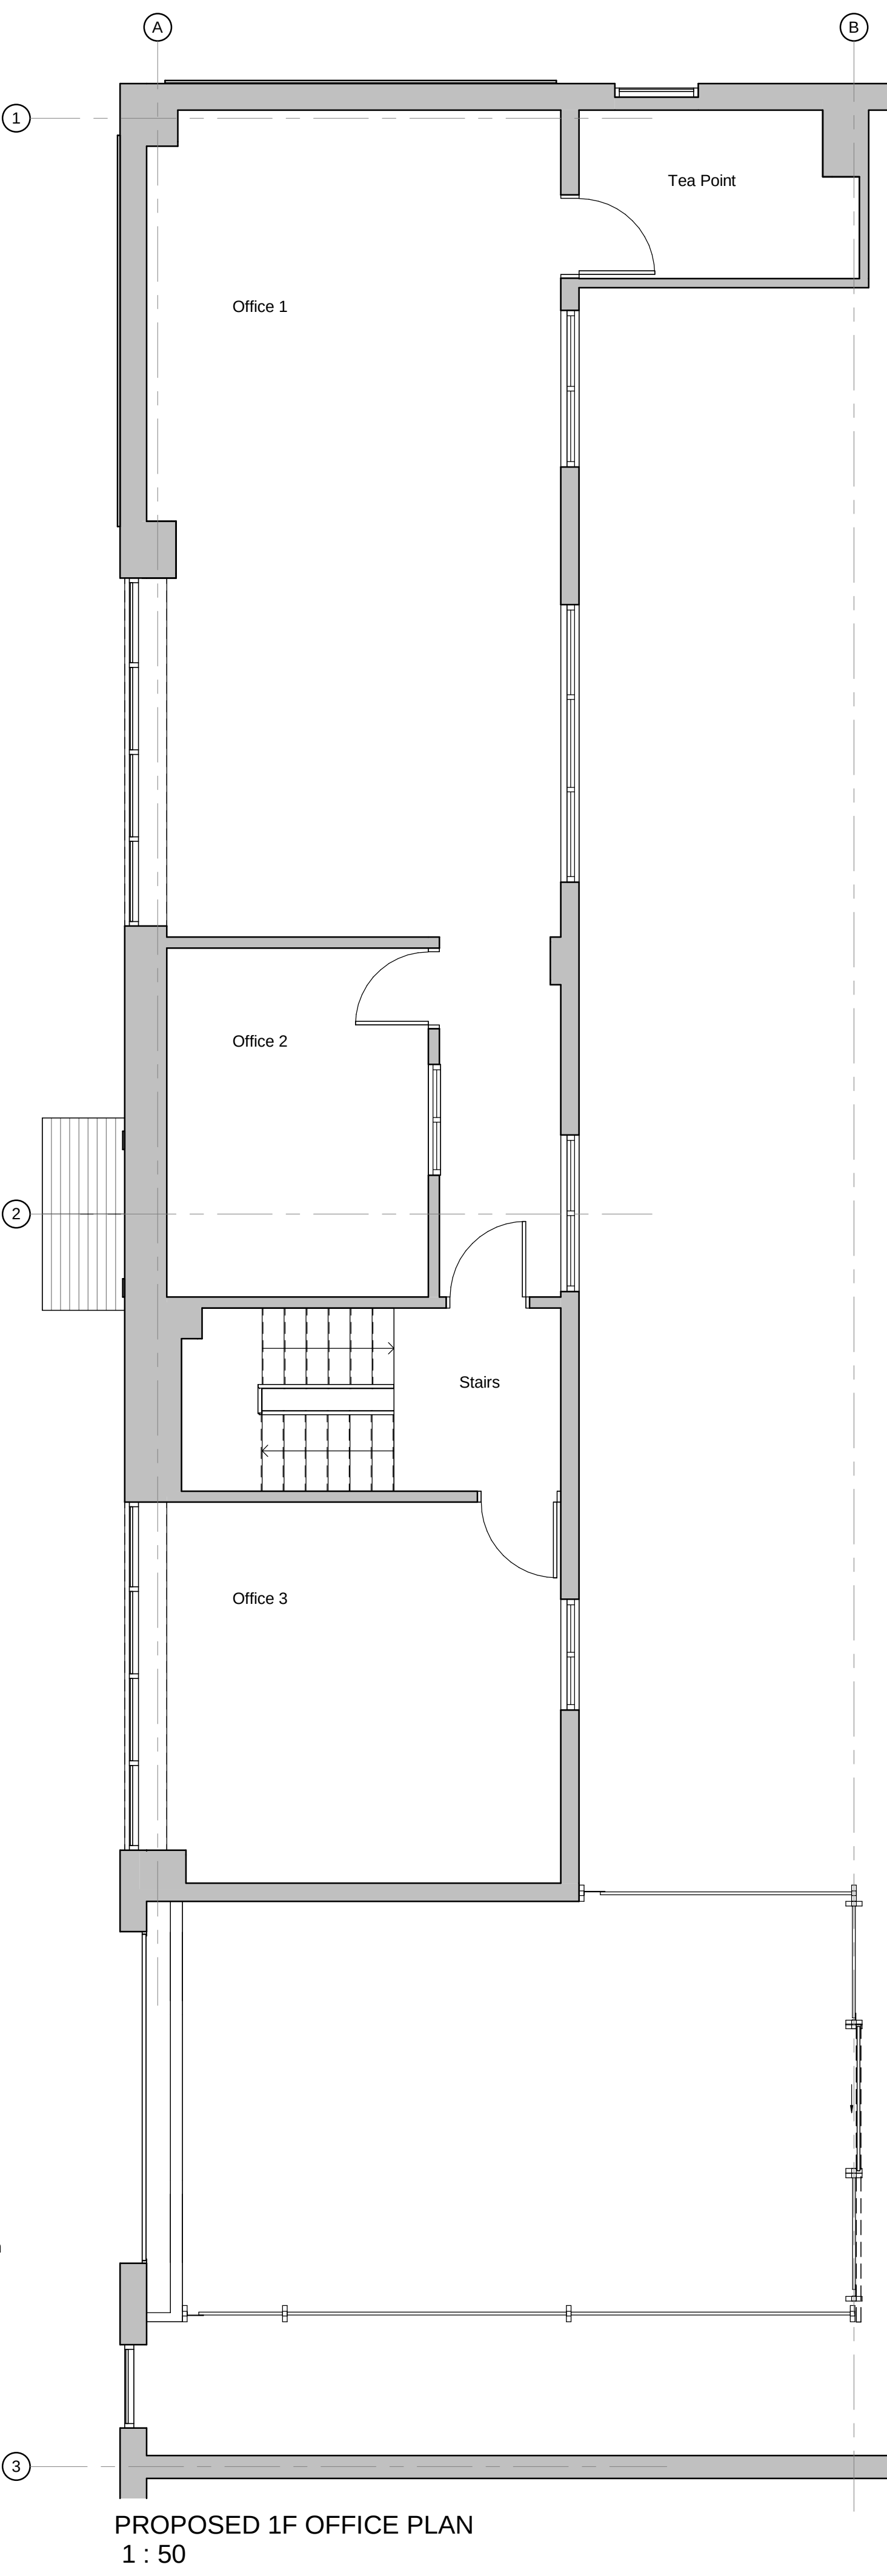
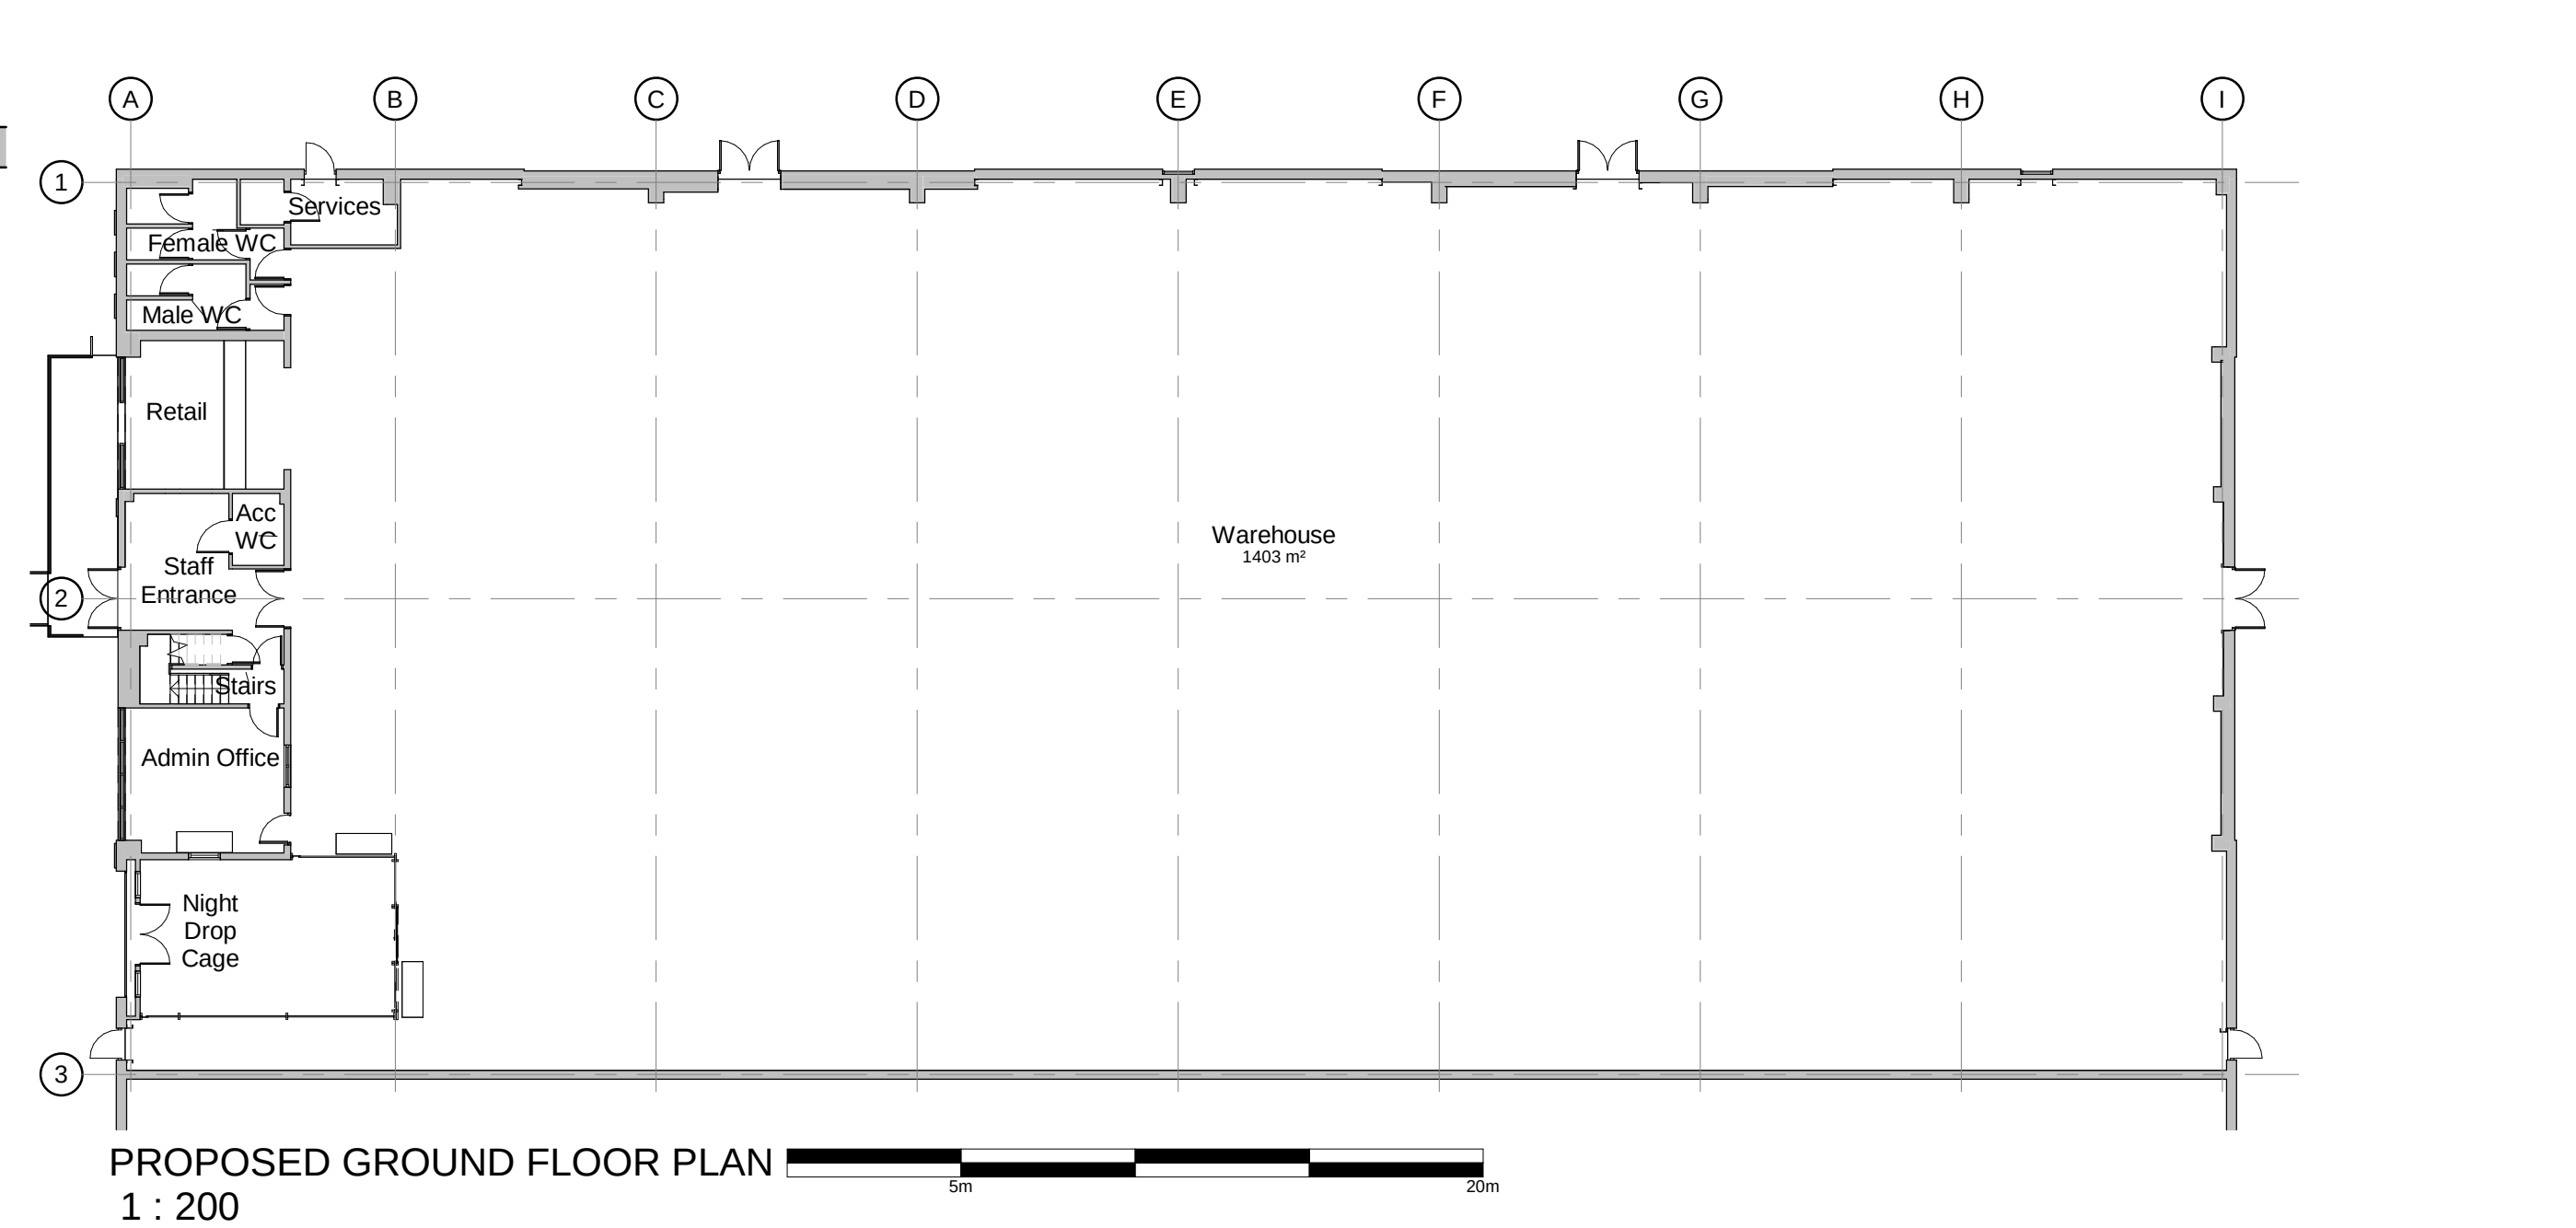
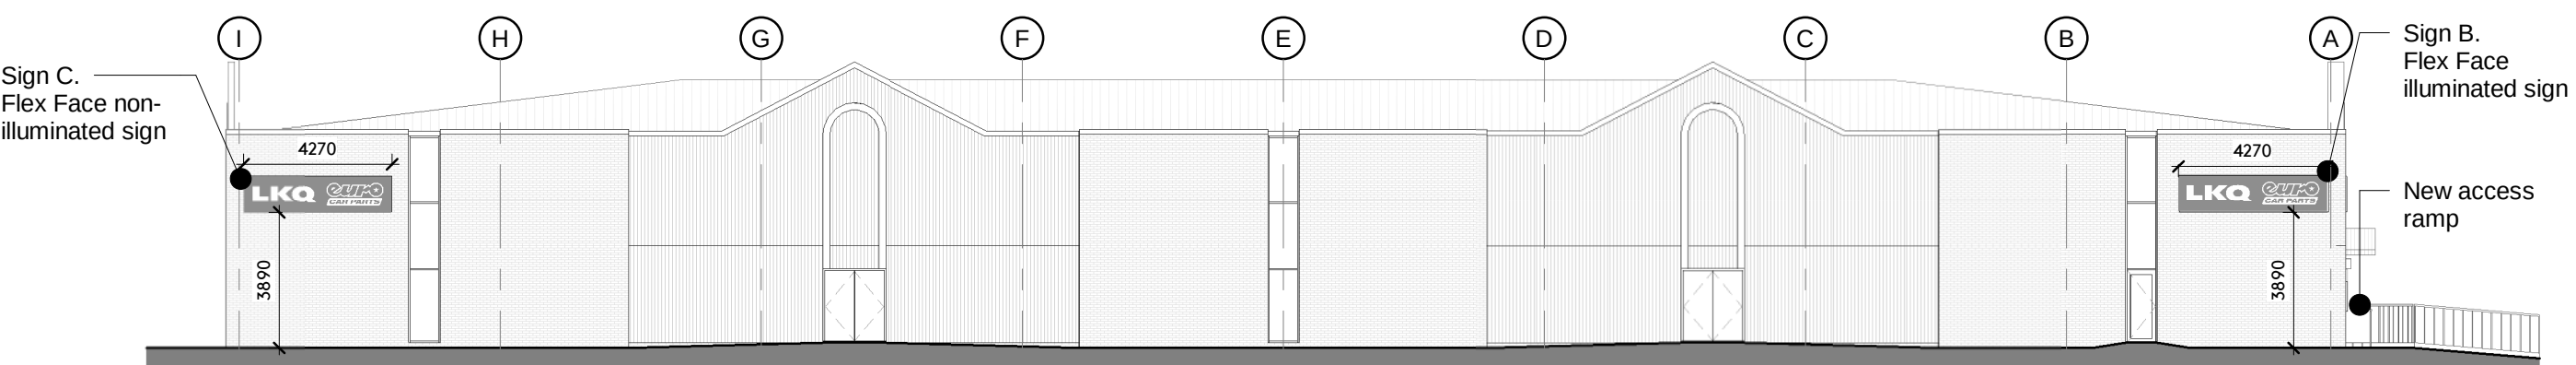
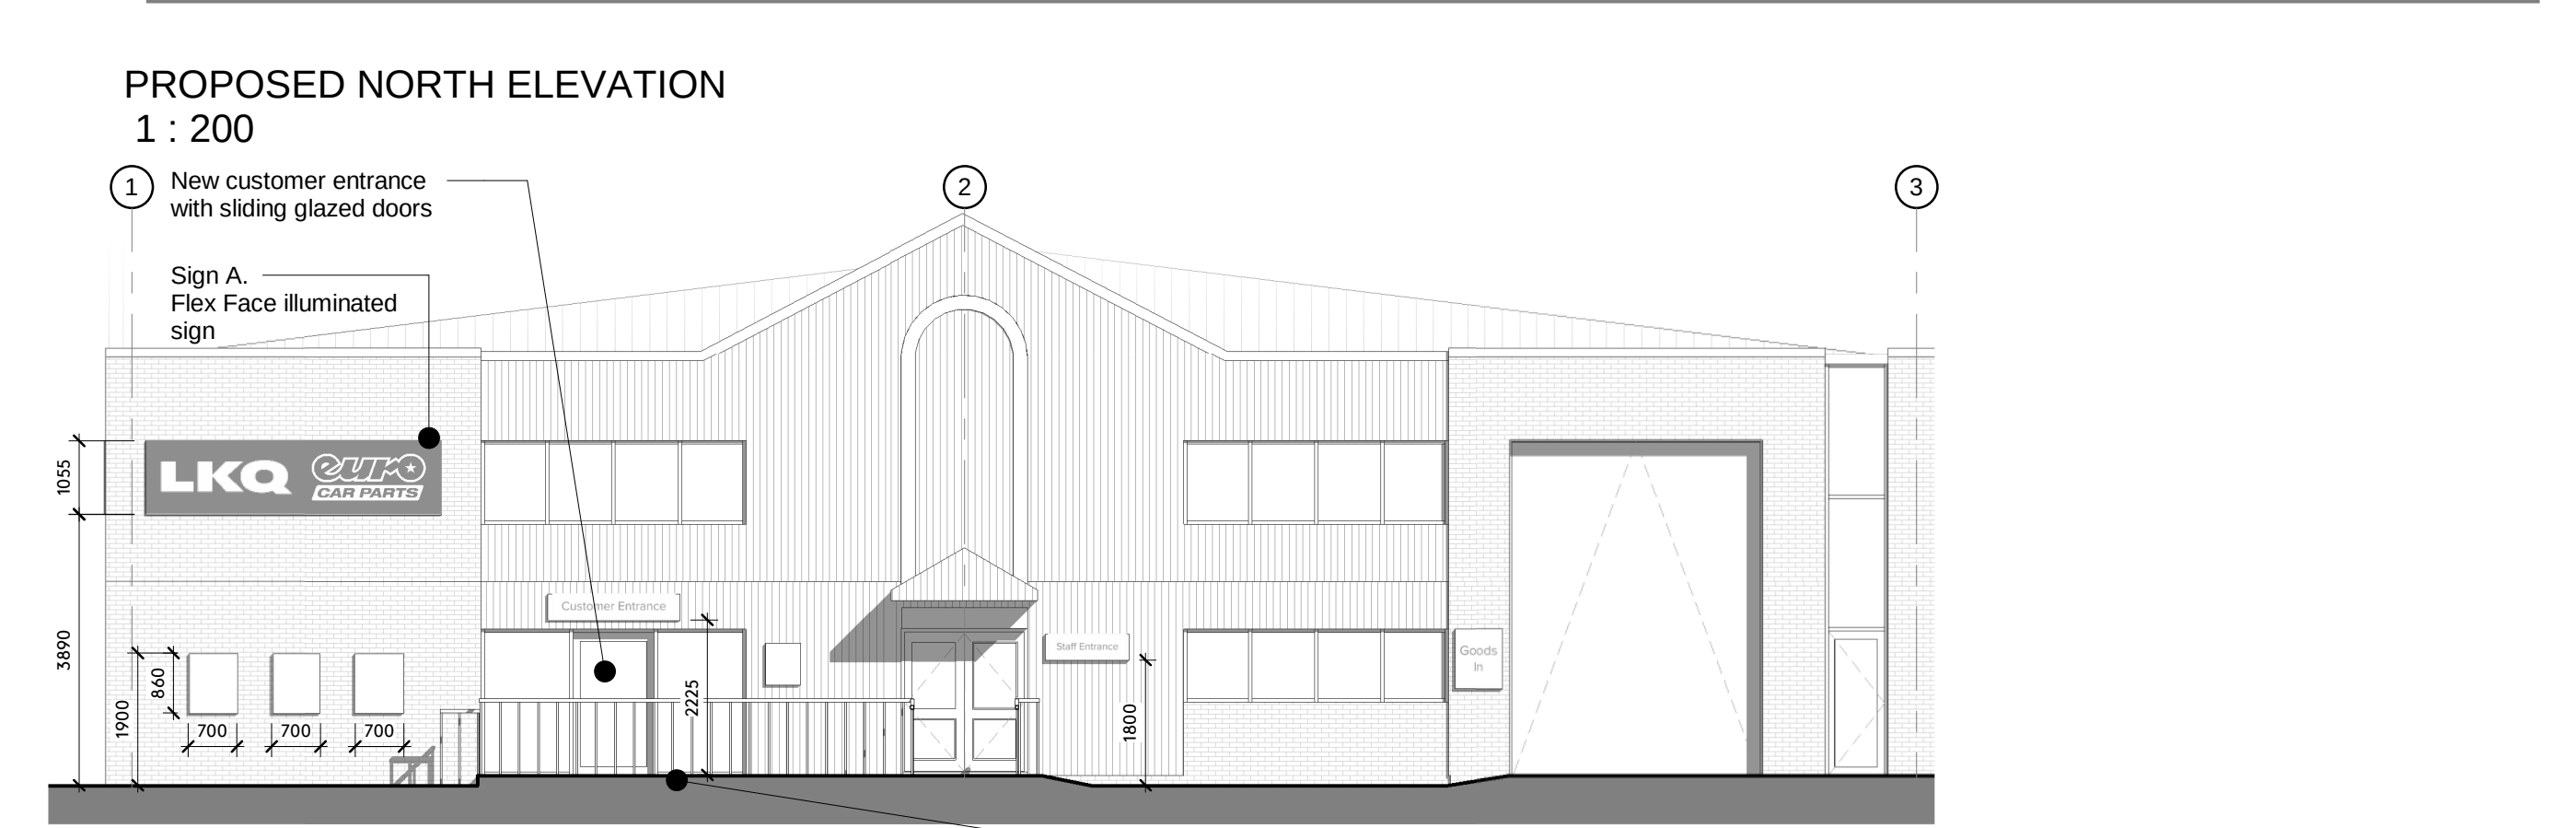
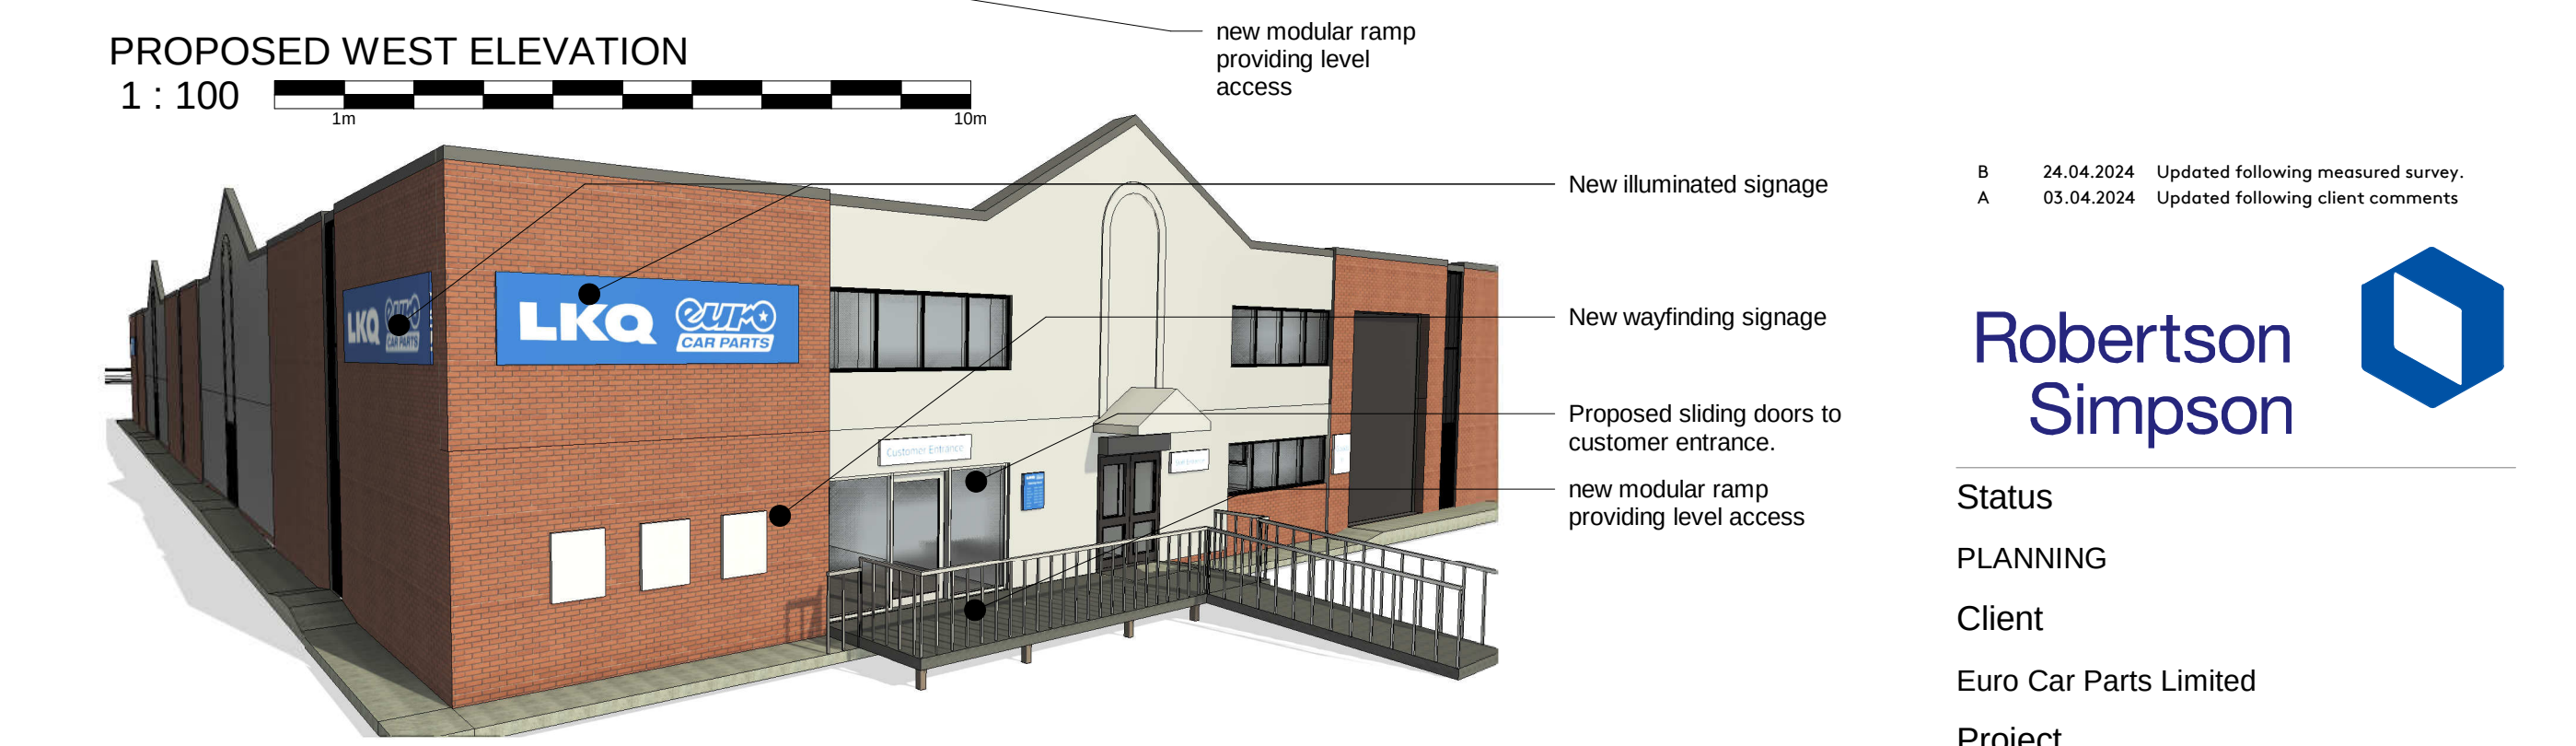


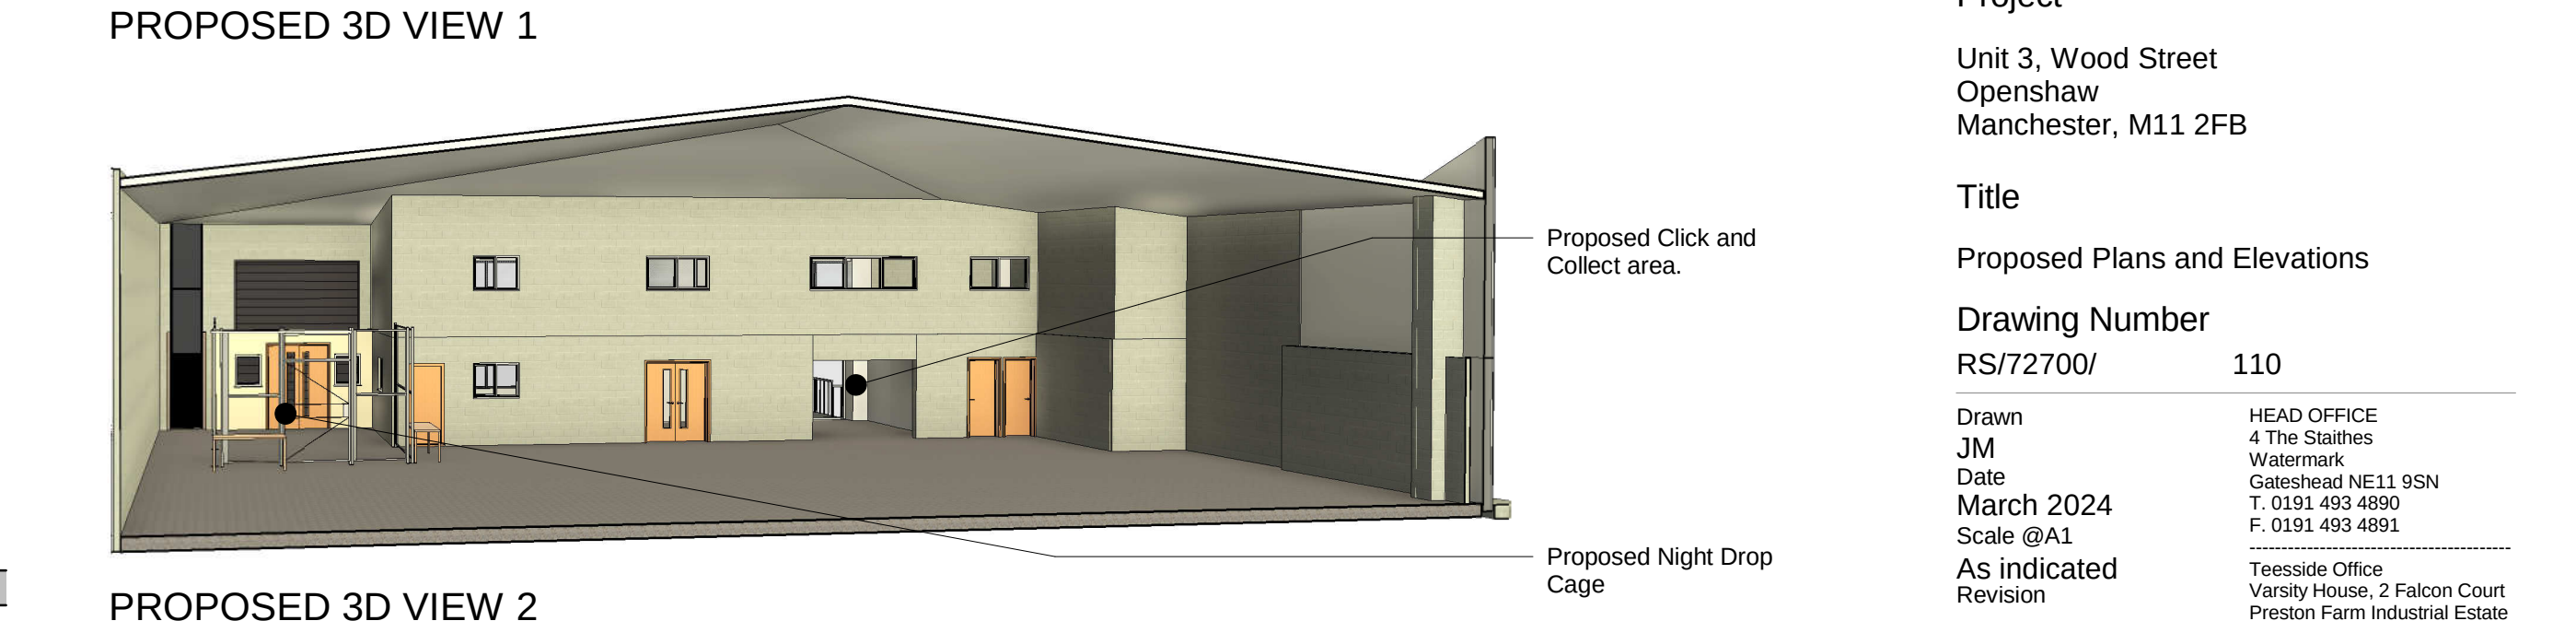

B

24.04.2024

Updated following measured survey.

A

03.04.2024

Updated following client comments

Robertson Simpson

Status

PLANNING

Client

Euro Car Parts Limited

Project

Unit 3, Wood Street
Openshaw
Manchester, M11 2FB

Title

Proposed Plans and Elevations

Drawing Number

RS/72700/ 110

Drawn

JM

Date

March 2024

Scale

@A1

As indicated

Revision

B

HEAD OFFICE

4 The Staithees

Watermark

Gateshead NE11 9SN

T. 0191 493 4890

F. 0191 493 4891

Teesside Office

Varsity House, 2 Falcon Court

Preston Farm Industrial Estate

Stockton-on-Tees, TS18 3TS

T. 01642 616 616

www.robertson-simpson.co.uk

Check all dimensions on site. Inform Architect/SO of any discrepancies. Work to figured dimensions only. This Drawing is Copyright.