
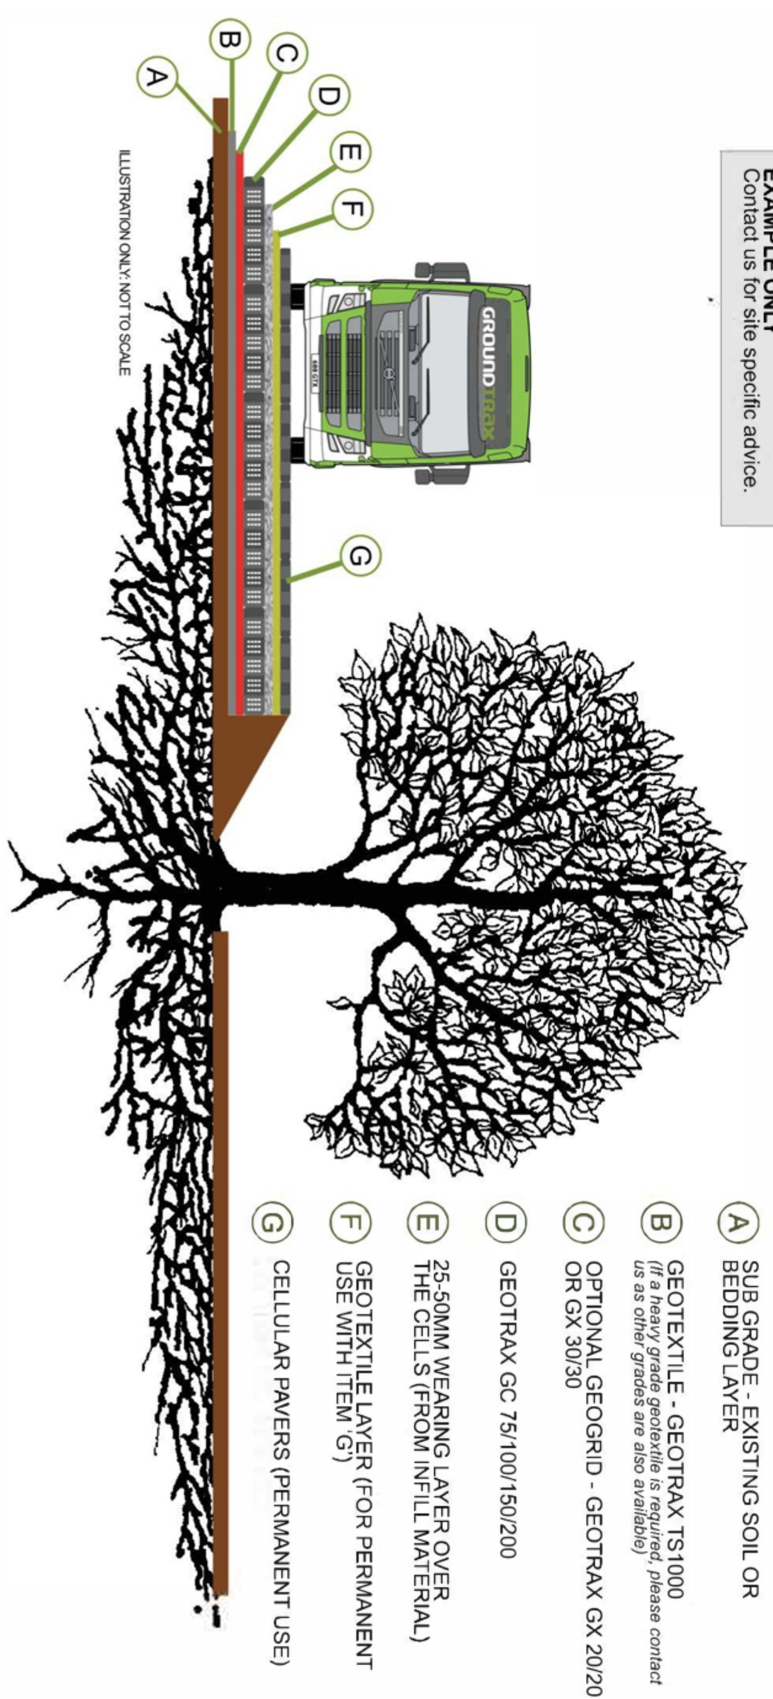
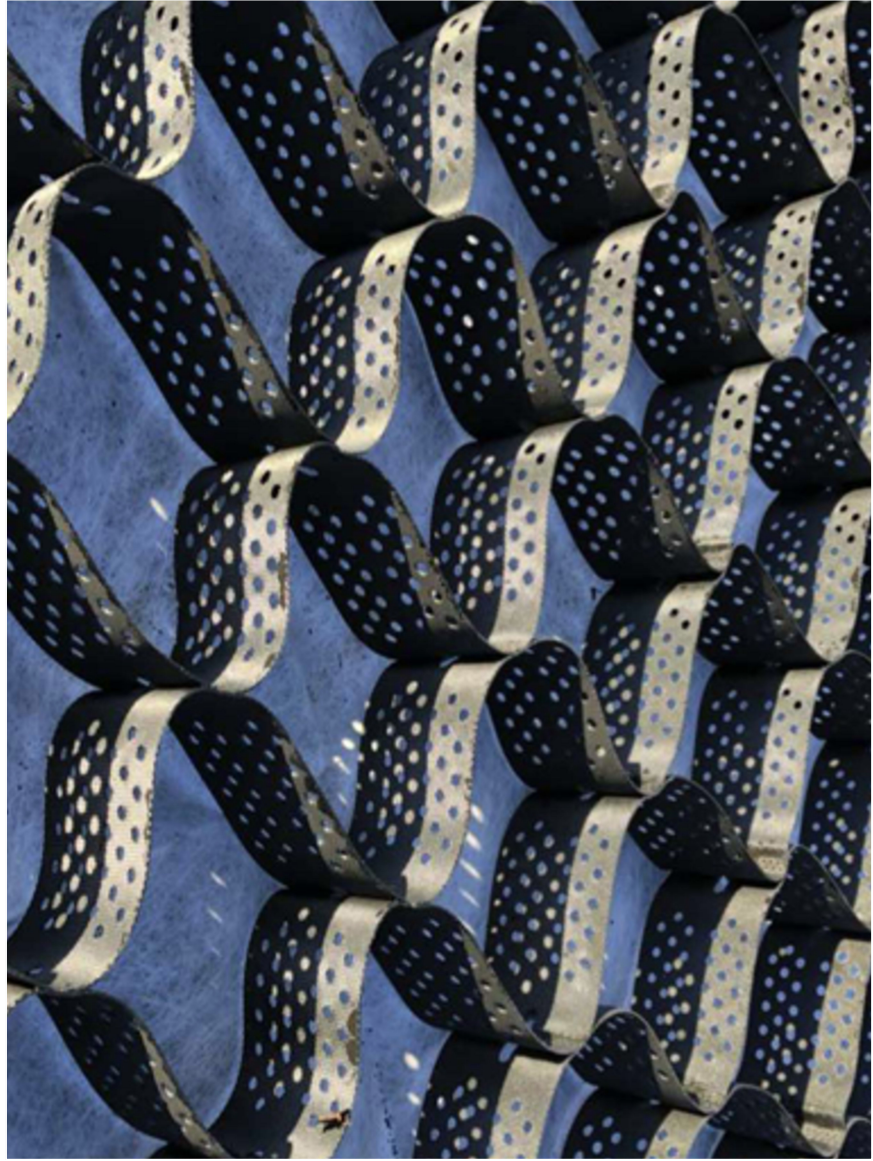
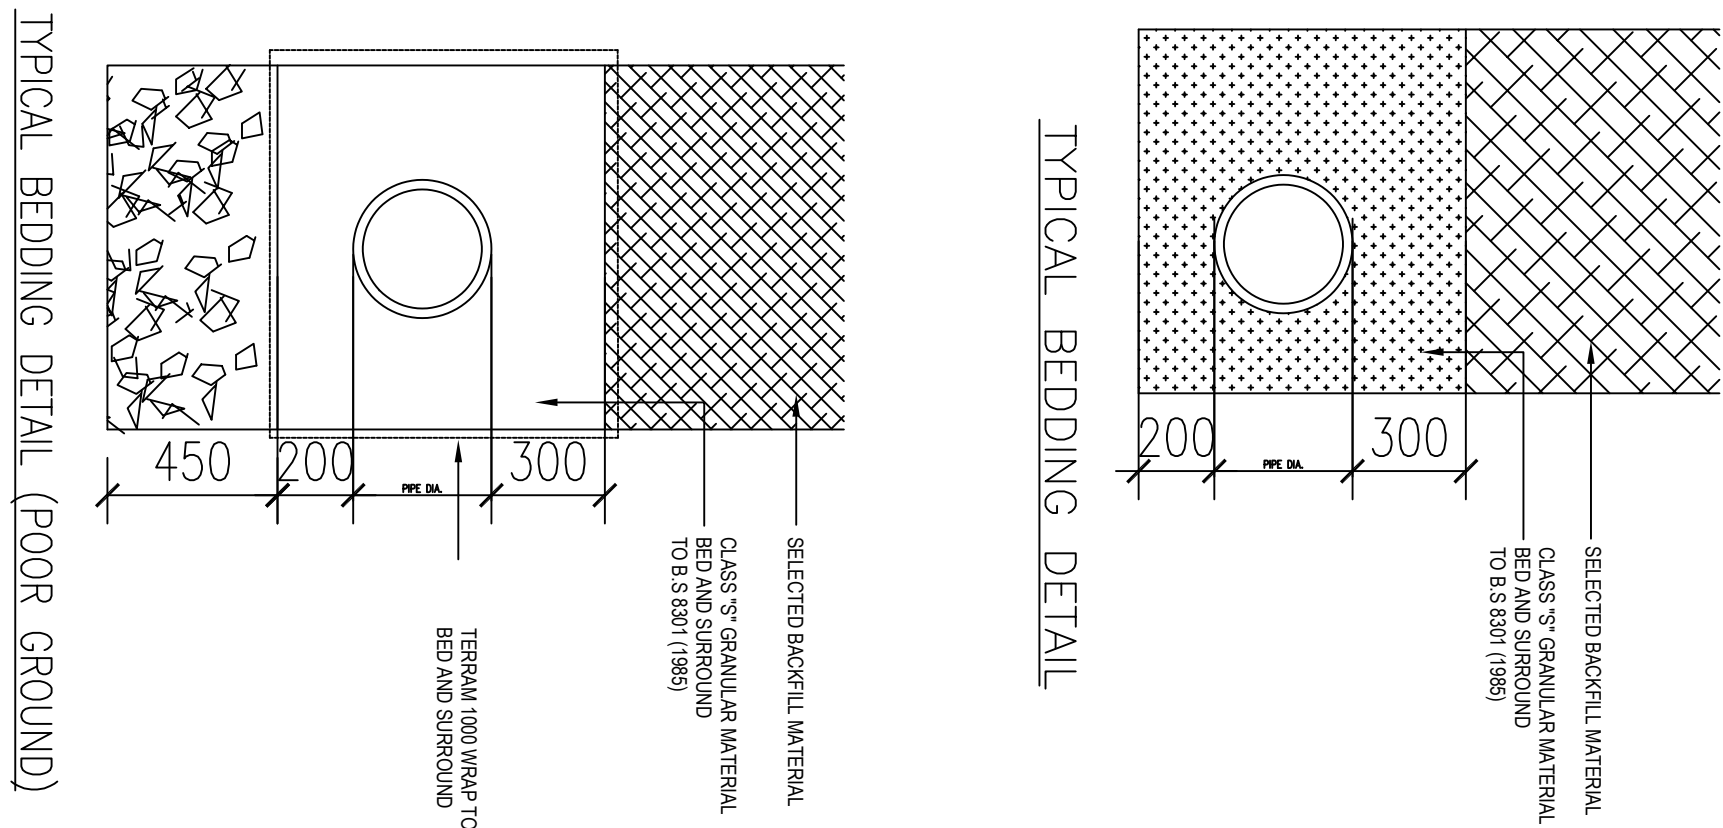


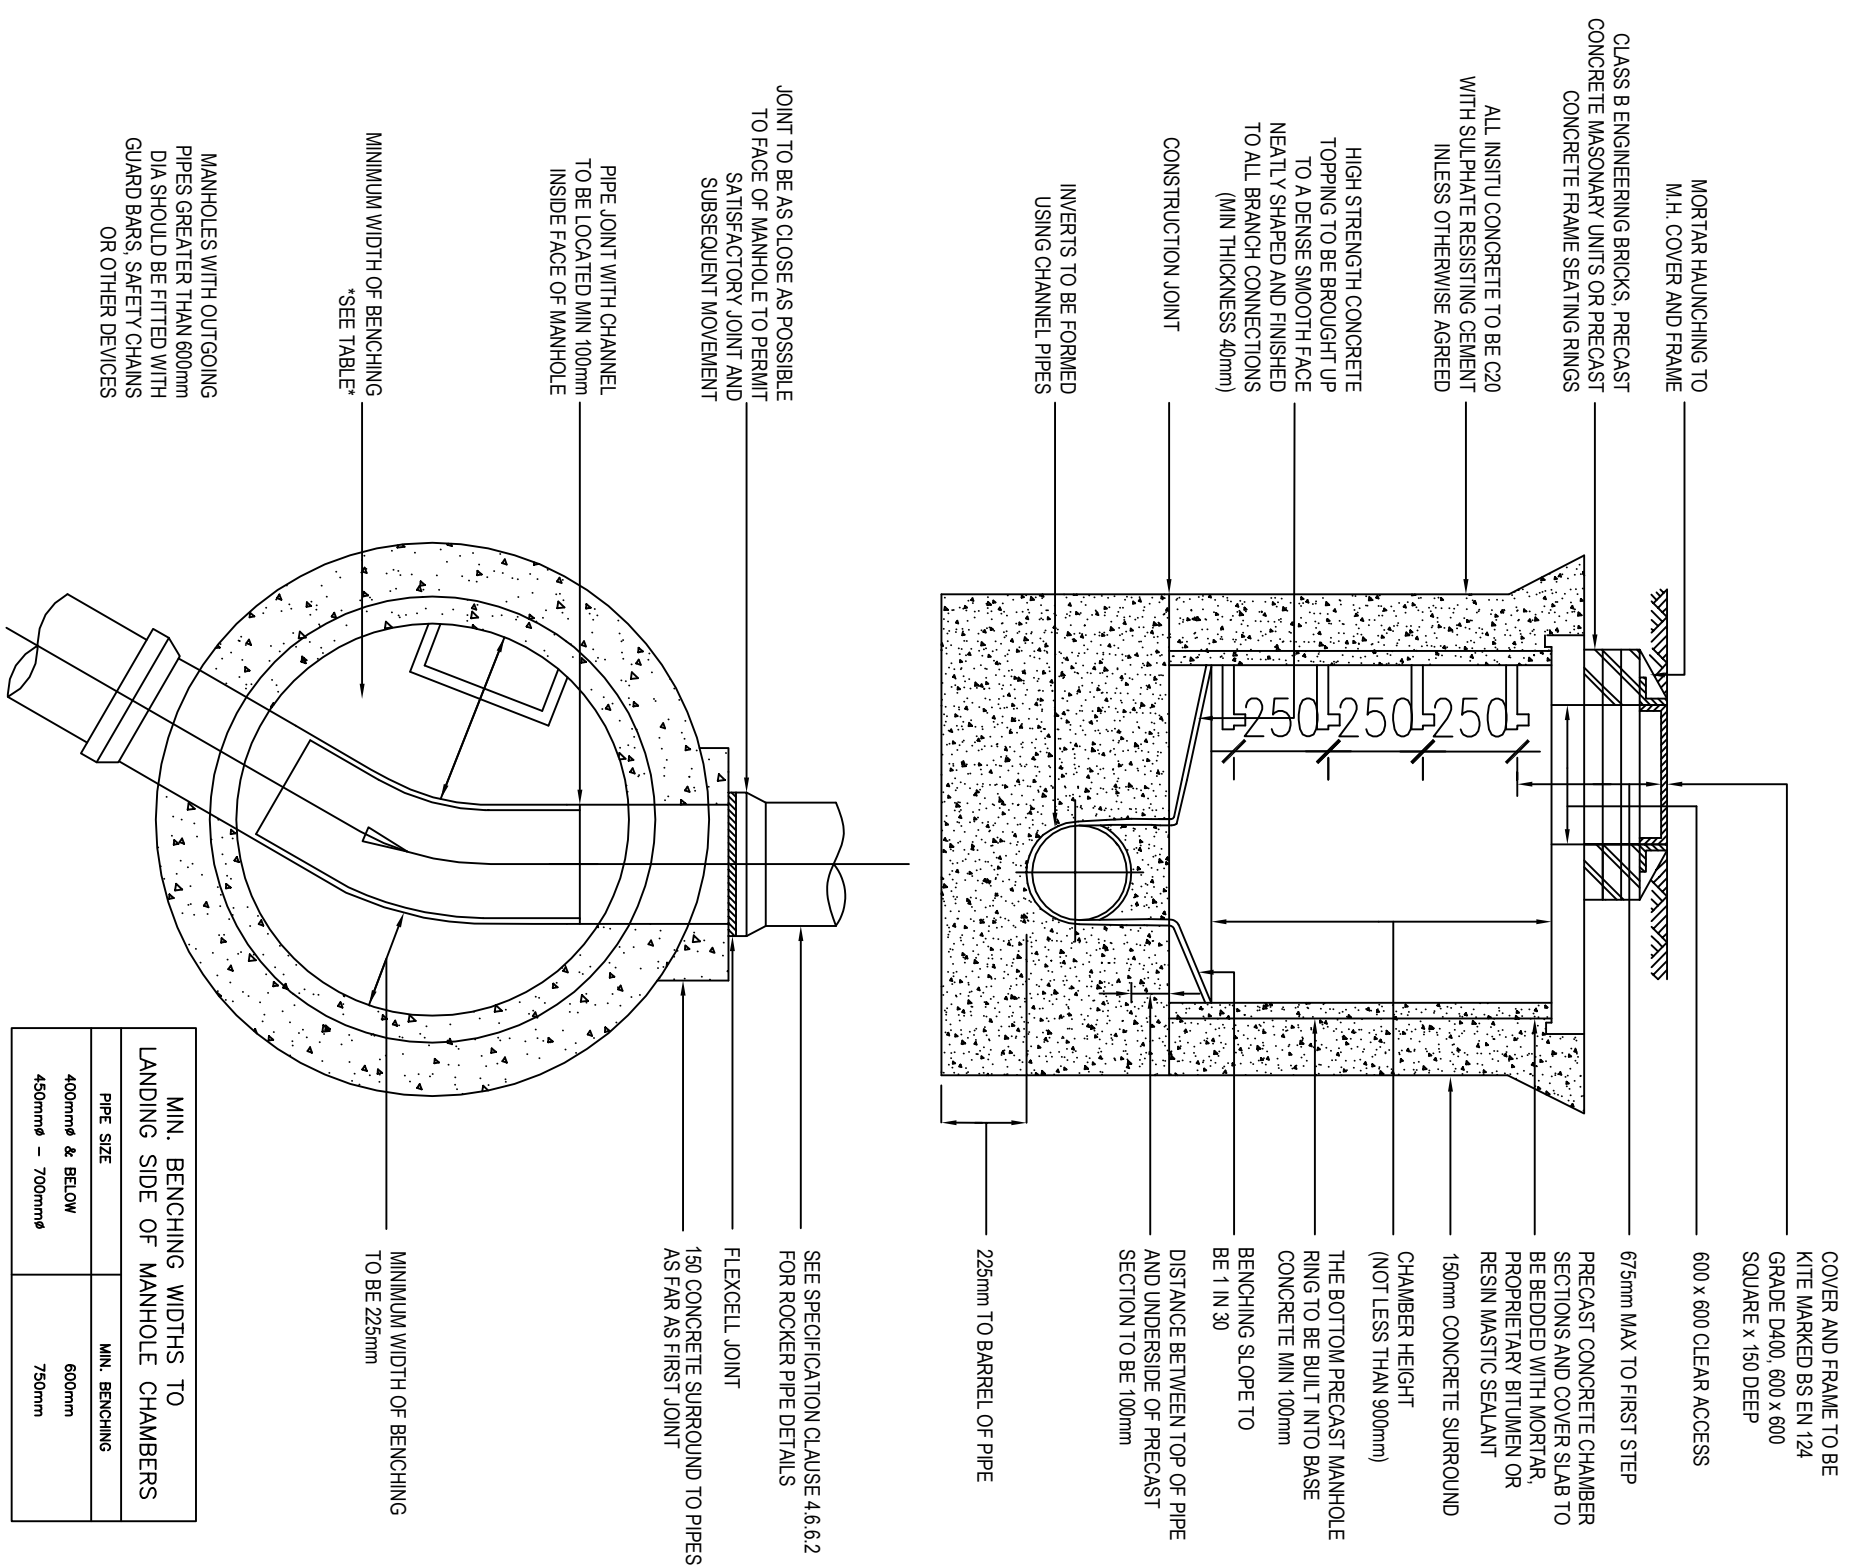

EXAMPLE OF GEOTRAX ROOT PROTECTION SYSTEM TO BE INSTALLED

[illegible]

ALMA PARK PRIMARY SCHOOL,
ERRWOOD ROAD, LEVENSHULME,
MANCHESTER, M19 2PF

PROPOSED MUGA PITCHES

GROUND WORKS PLAN AND ASSOCIATED DETAILS AS PROPOSED

Project number	320-01	P-04
Date	14.05.2024	
Drawn by	DM	
Checked by	CL3	
Scale @ A0		AS NOTED



GROUNDWORKS PLAN AS PROPOSED
Scale - 1:100

Scale - 1:100