
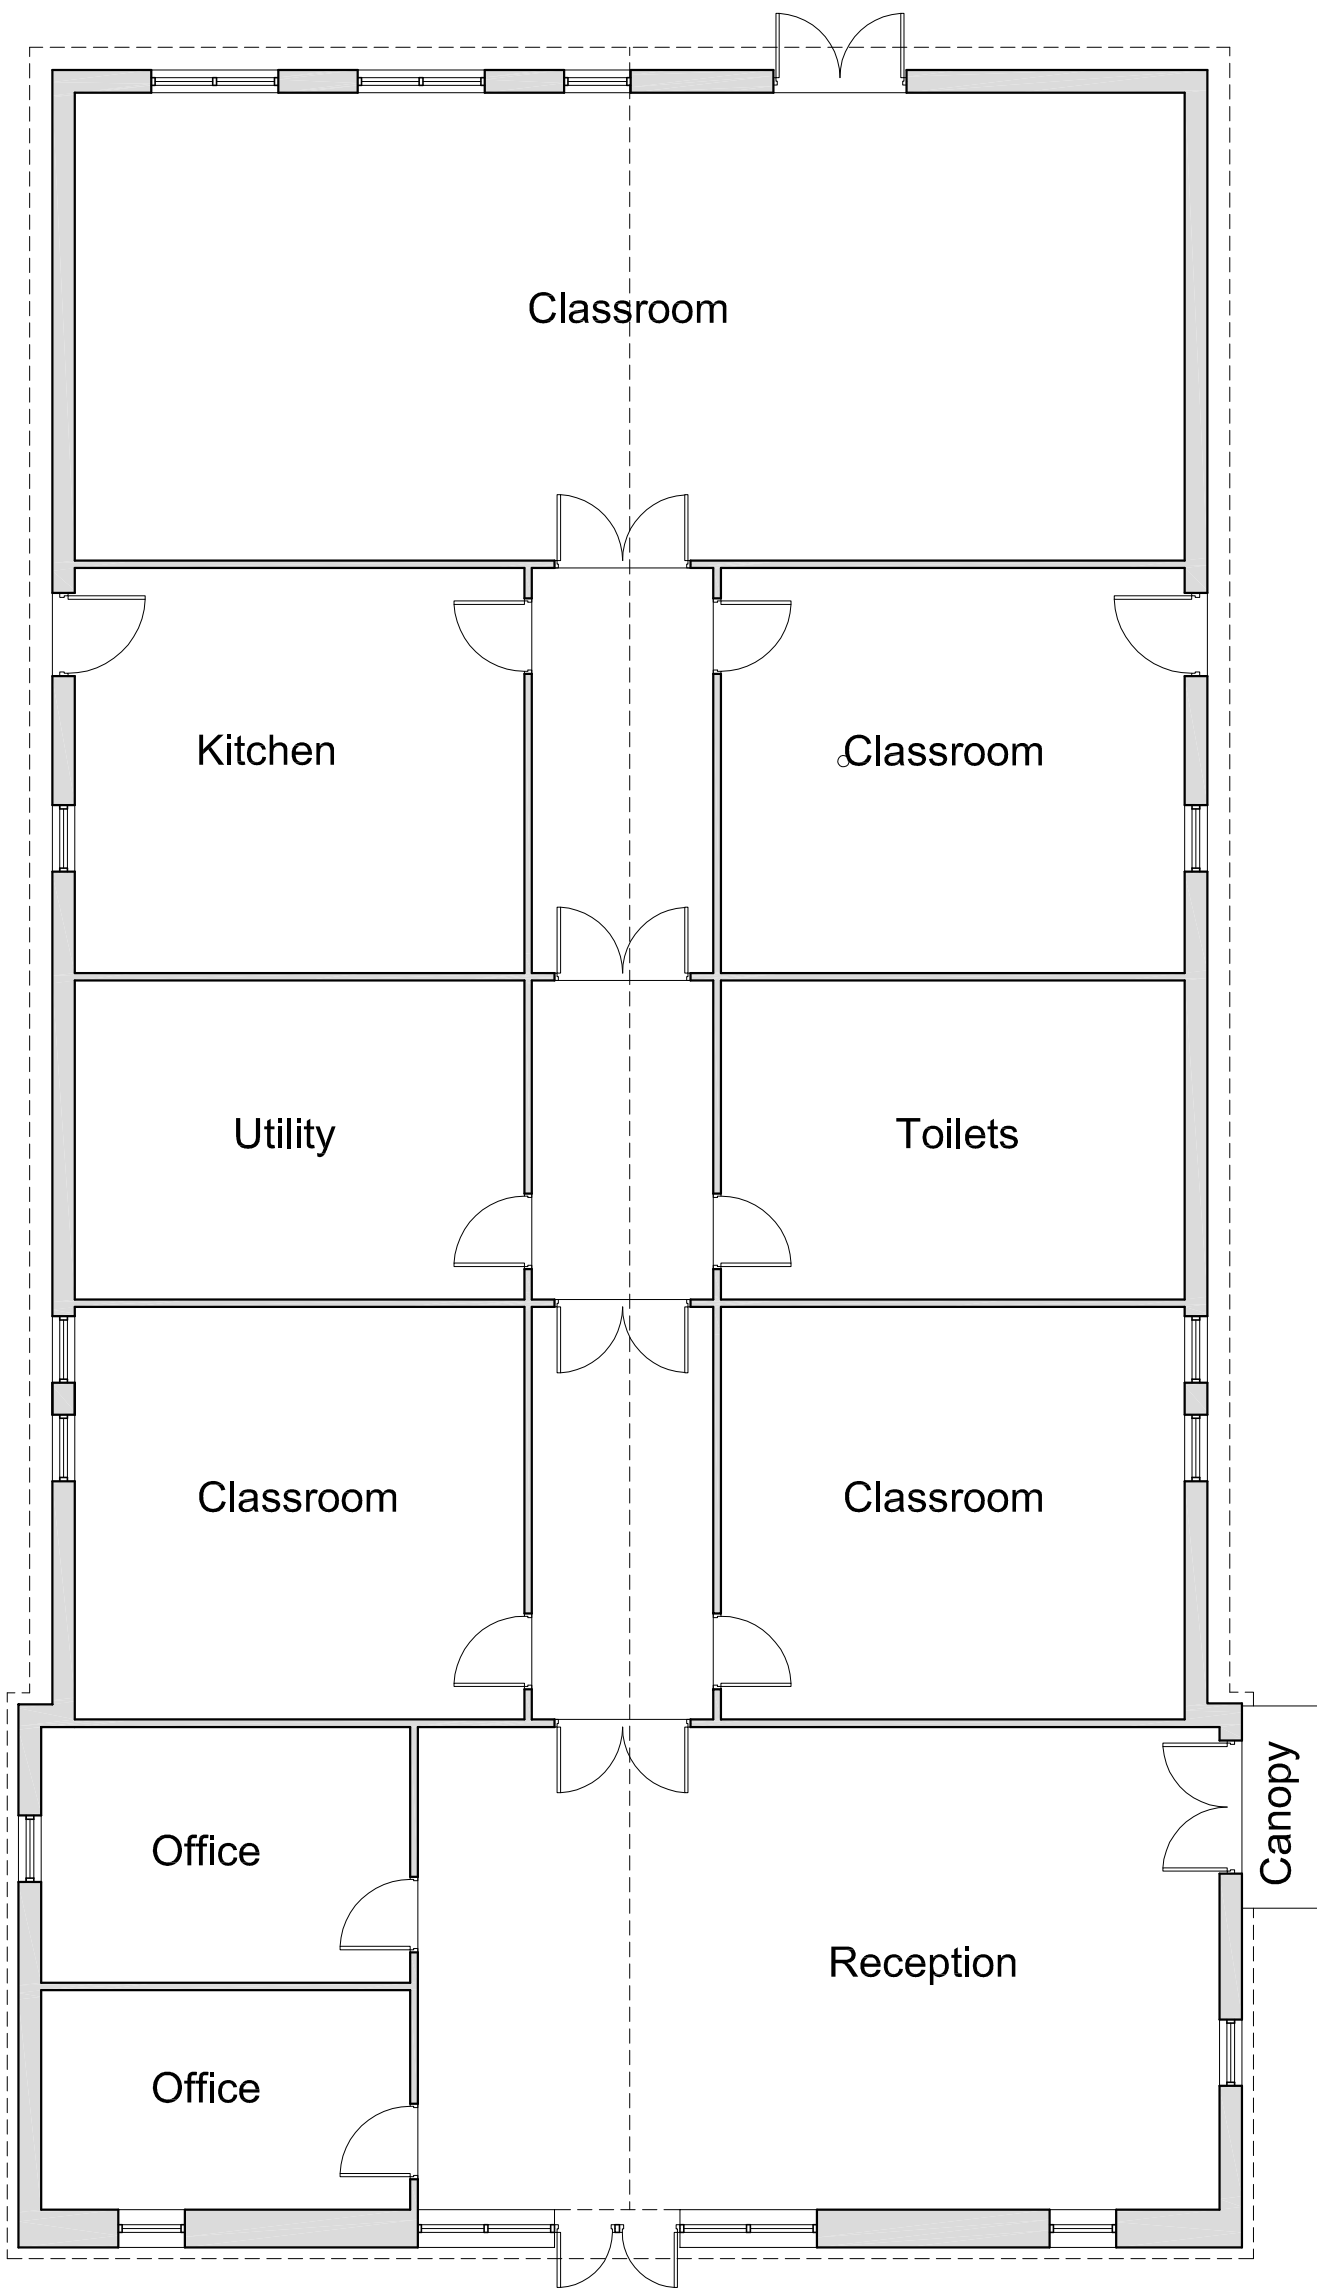
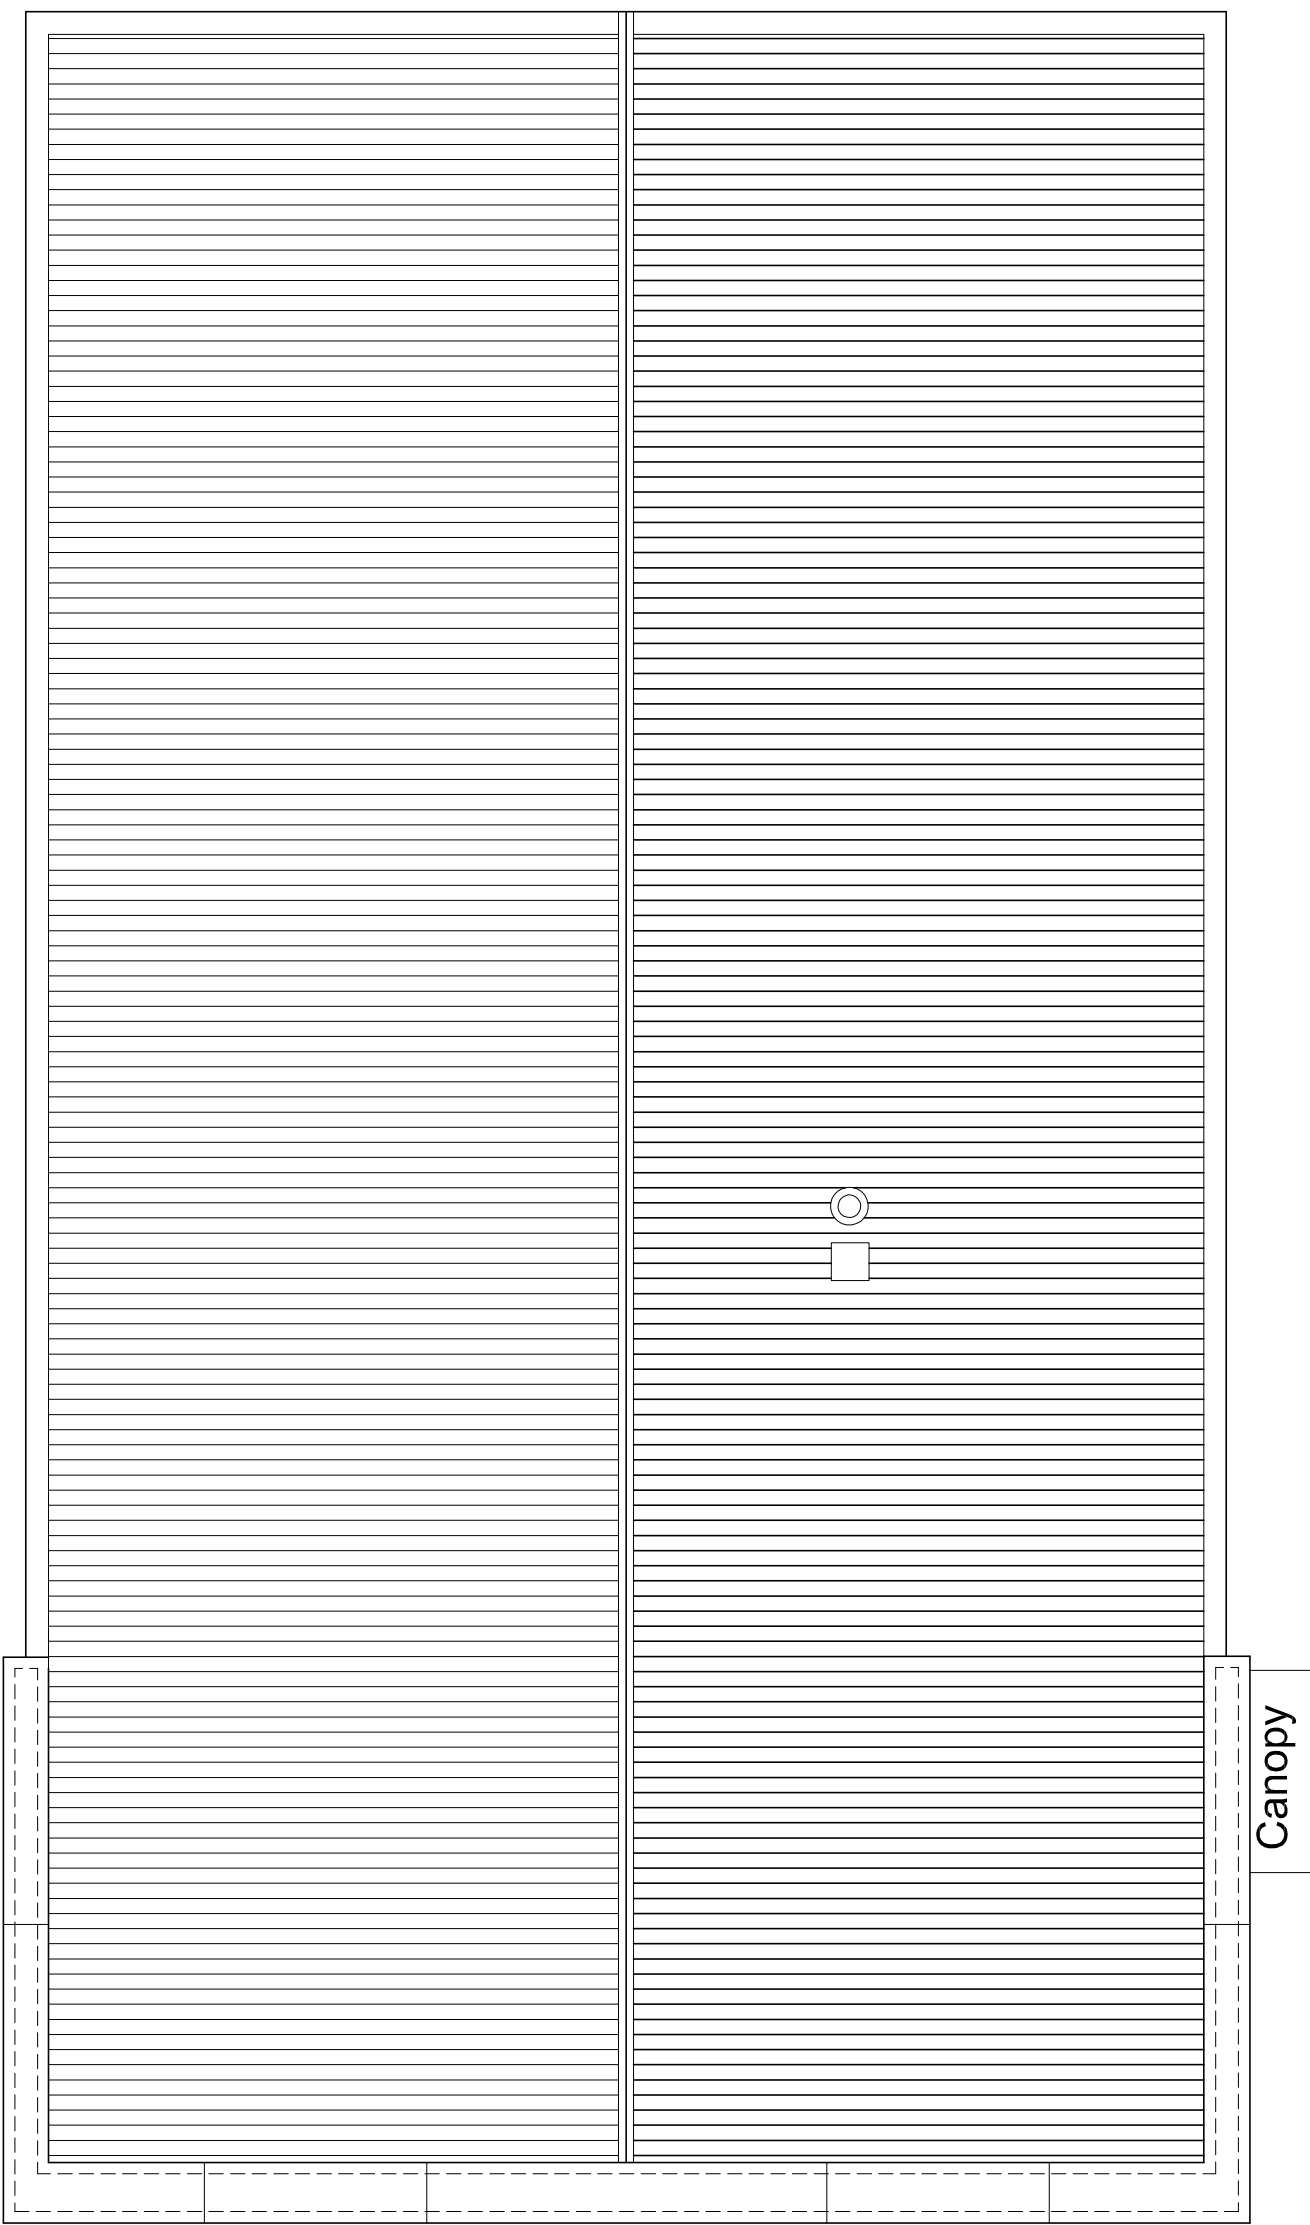


Existing Nursery Floor Plan 1:100

Scale Bar 1:100

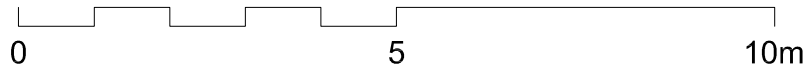

Existing Nursery Roof Plan 1:100