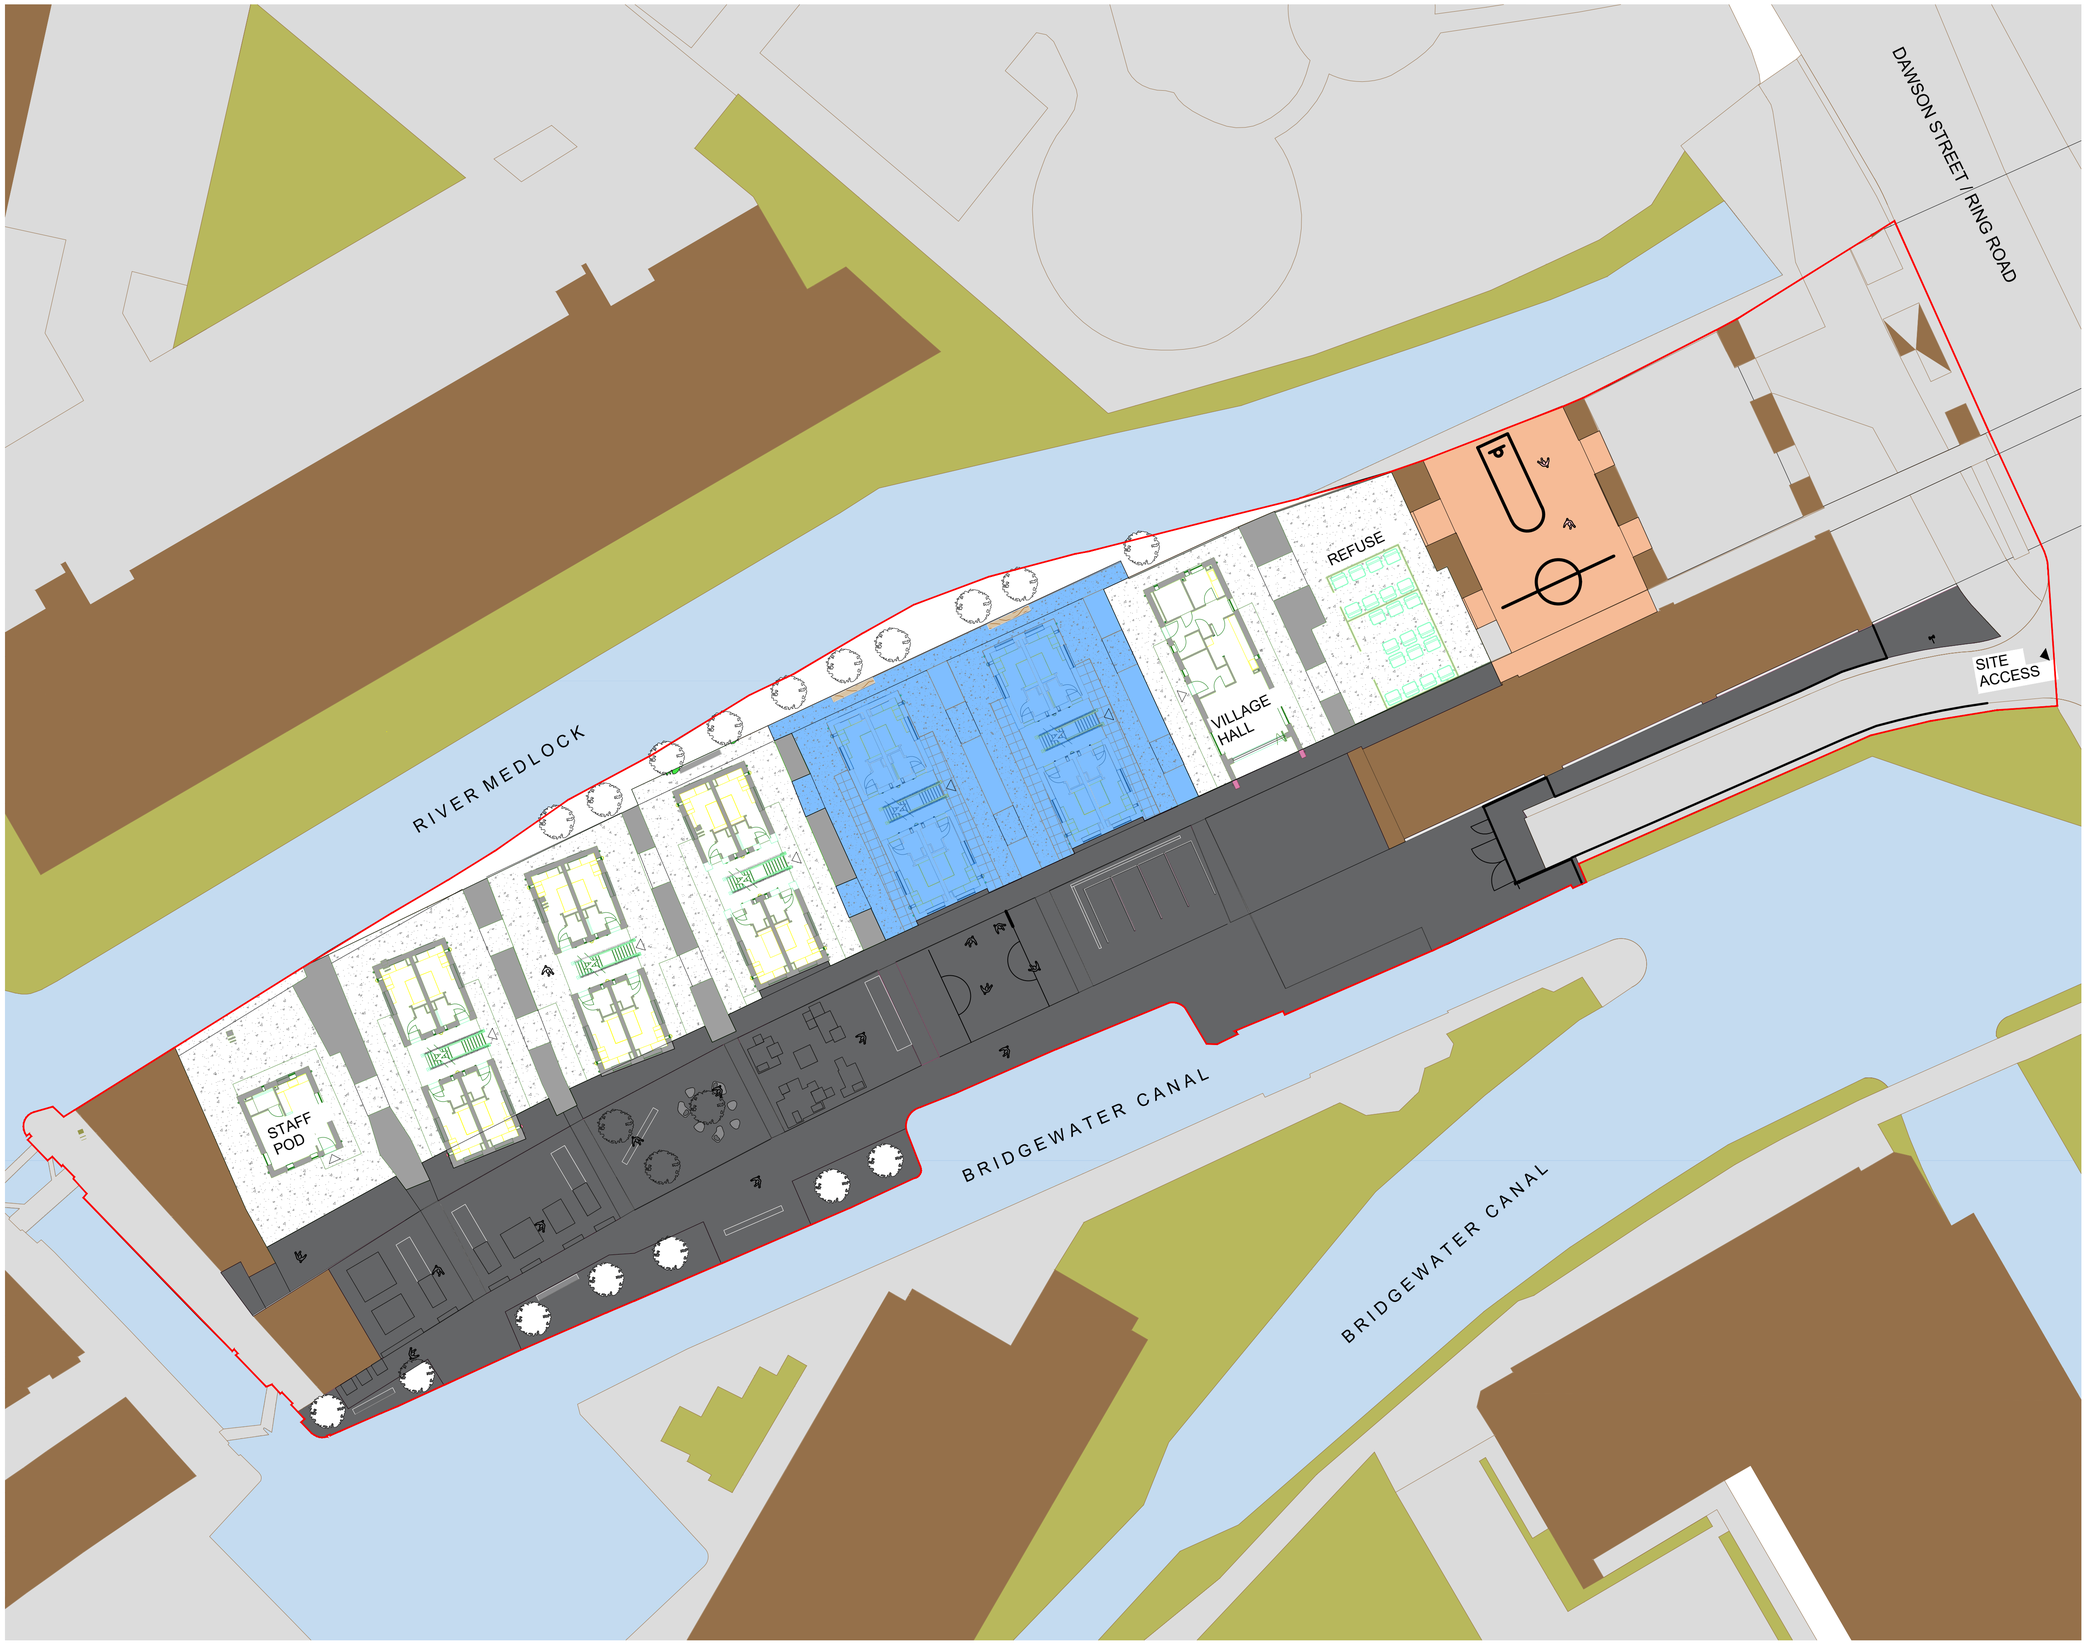


NOTES

- All dimensions and levels are to be checked on site.
- Any discrepancies are to be reported to the architect before any work commences
- This drawing shall not be scaled to ascertain any dimensions. Work to figured dimensions only.
- This drawing shall not be reproduced without express written permission from AEW.
- Title overlay drawings and ownership boundaries are produced using all reasonable endeavors. AEW cannot be responsible for the accuracy or scale discrepancy of base plans supplied to them.
- All works are to be undertaken in accordance with Building Regulations and the latest British Standards.
- All proprietary materials and products are to be used strictly in accordance with the manufacturers recommendations.

This drawing contains the following model files: -

13095-AEW-XX-XX-M3-A-0005

CDM 2015

Client notified of duties: **06/09/22**

Principal Designer: **C-CDM Services**

Unless noted below, all known hazards have been highlighted on the drawing:

N

Area to be temporarily finished as tarmacadam to provide safe access to development, whilst awaiting Phase 3 landscaping works

Future Stage - Hoarding Required

Future Stage

Rev	Date	Description	Drawn by	Checked By
P02	22/03/24	Grey area description updated.	LK	BS
P01	05/12/23	Initial Issue	JFS	BS

Status: S2 — Purpose of Issue: For Information

drawing stage: **STAGE 4 / Co-ordination**

client: **Embassy Village**

project: **Embassy Village**

drawing title: **Proposed Phasing Plan - Phase 2**

date: 29/11/23 — drawn: JFS

scale @ A1: 1 : 250 — checked: BS

Rev **P02**

Dwg No **13095-AEW-SI-00-DR-A-1013**

aew architects
0161 214 4370
www.aewarchitects.com