


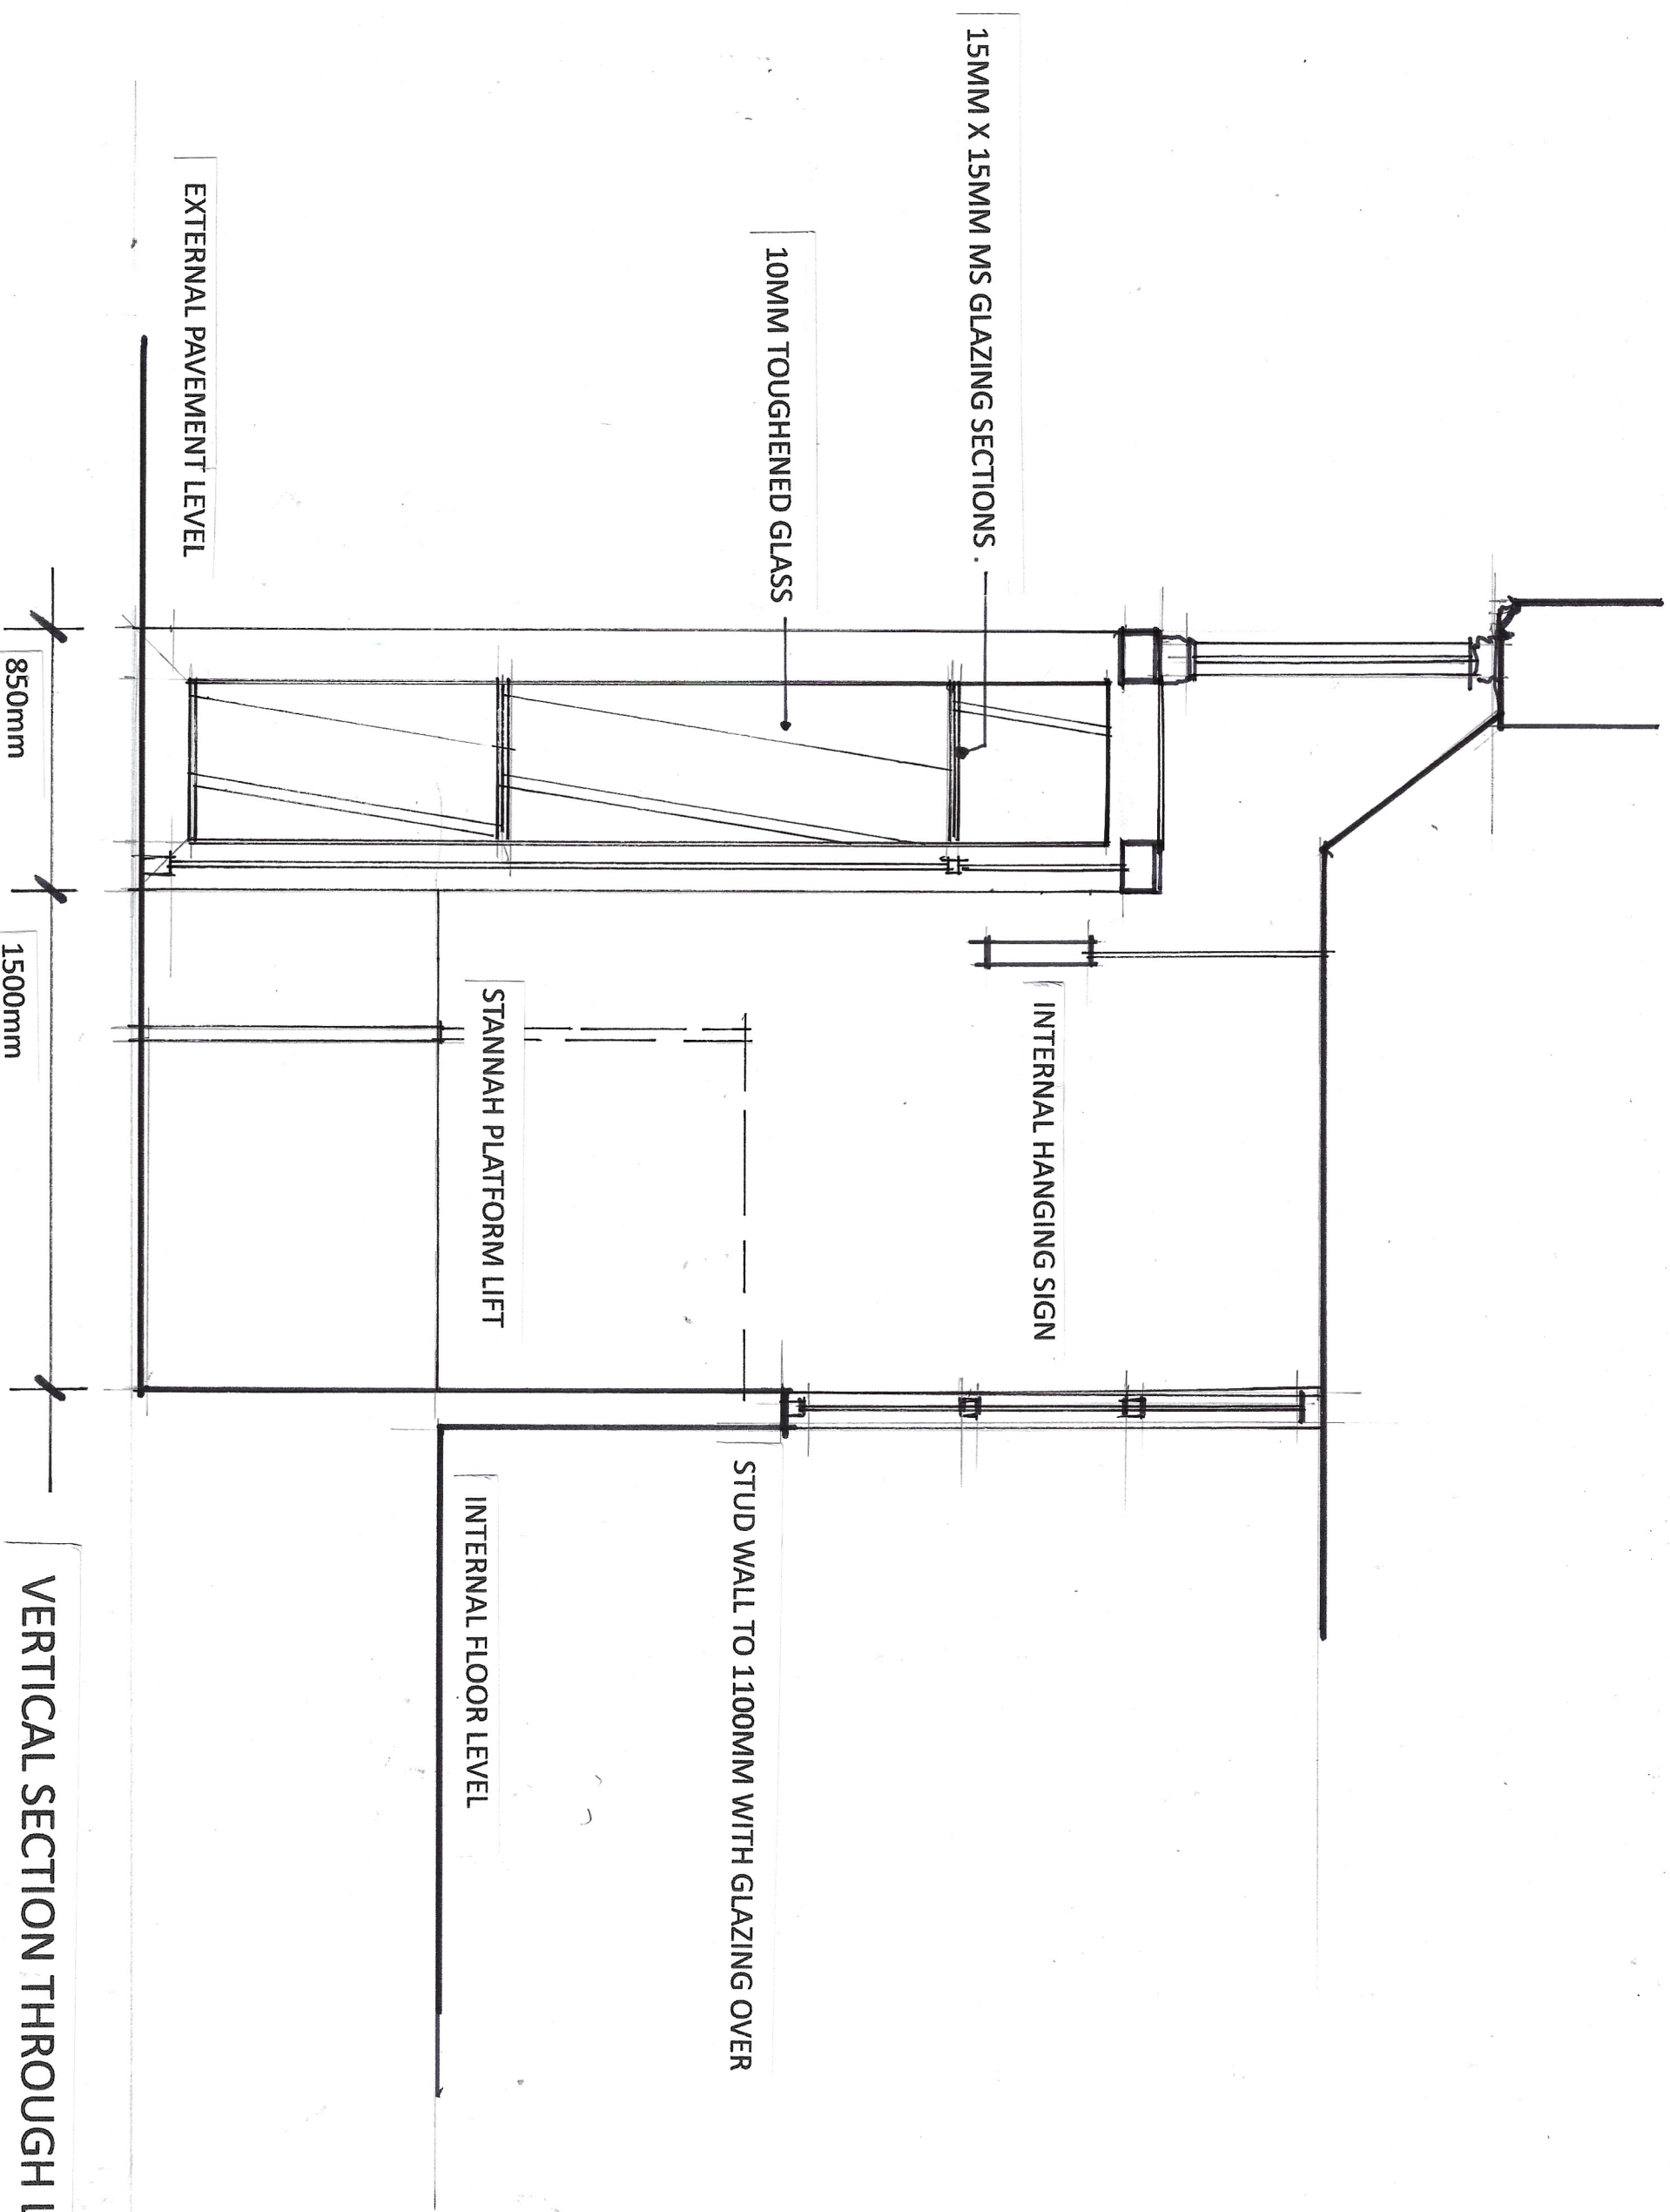

DRG NO RS / 12 / 24

VERTICAL SECTION THROUGH LOBBY
BLOOM STREET 1/20 @ A3