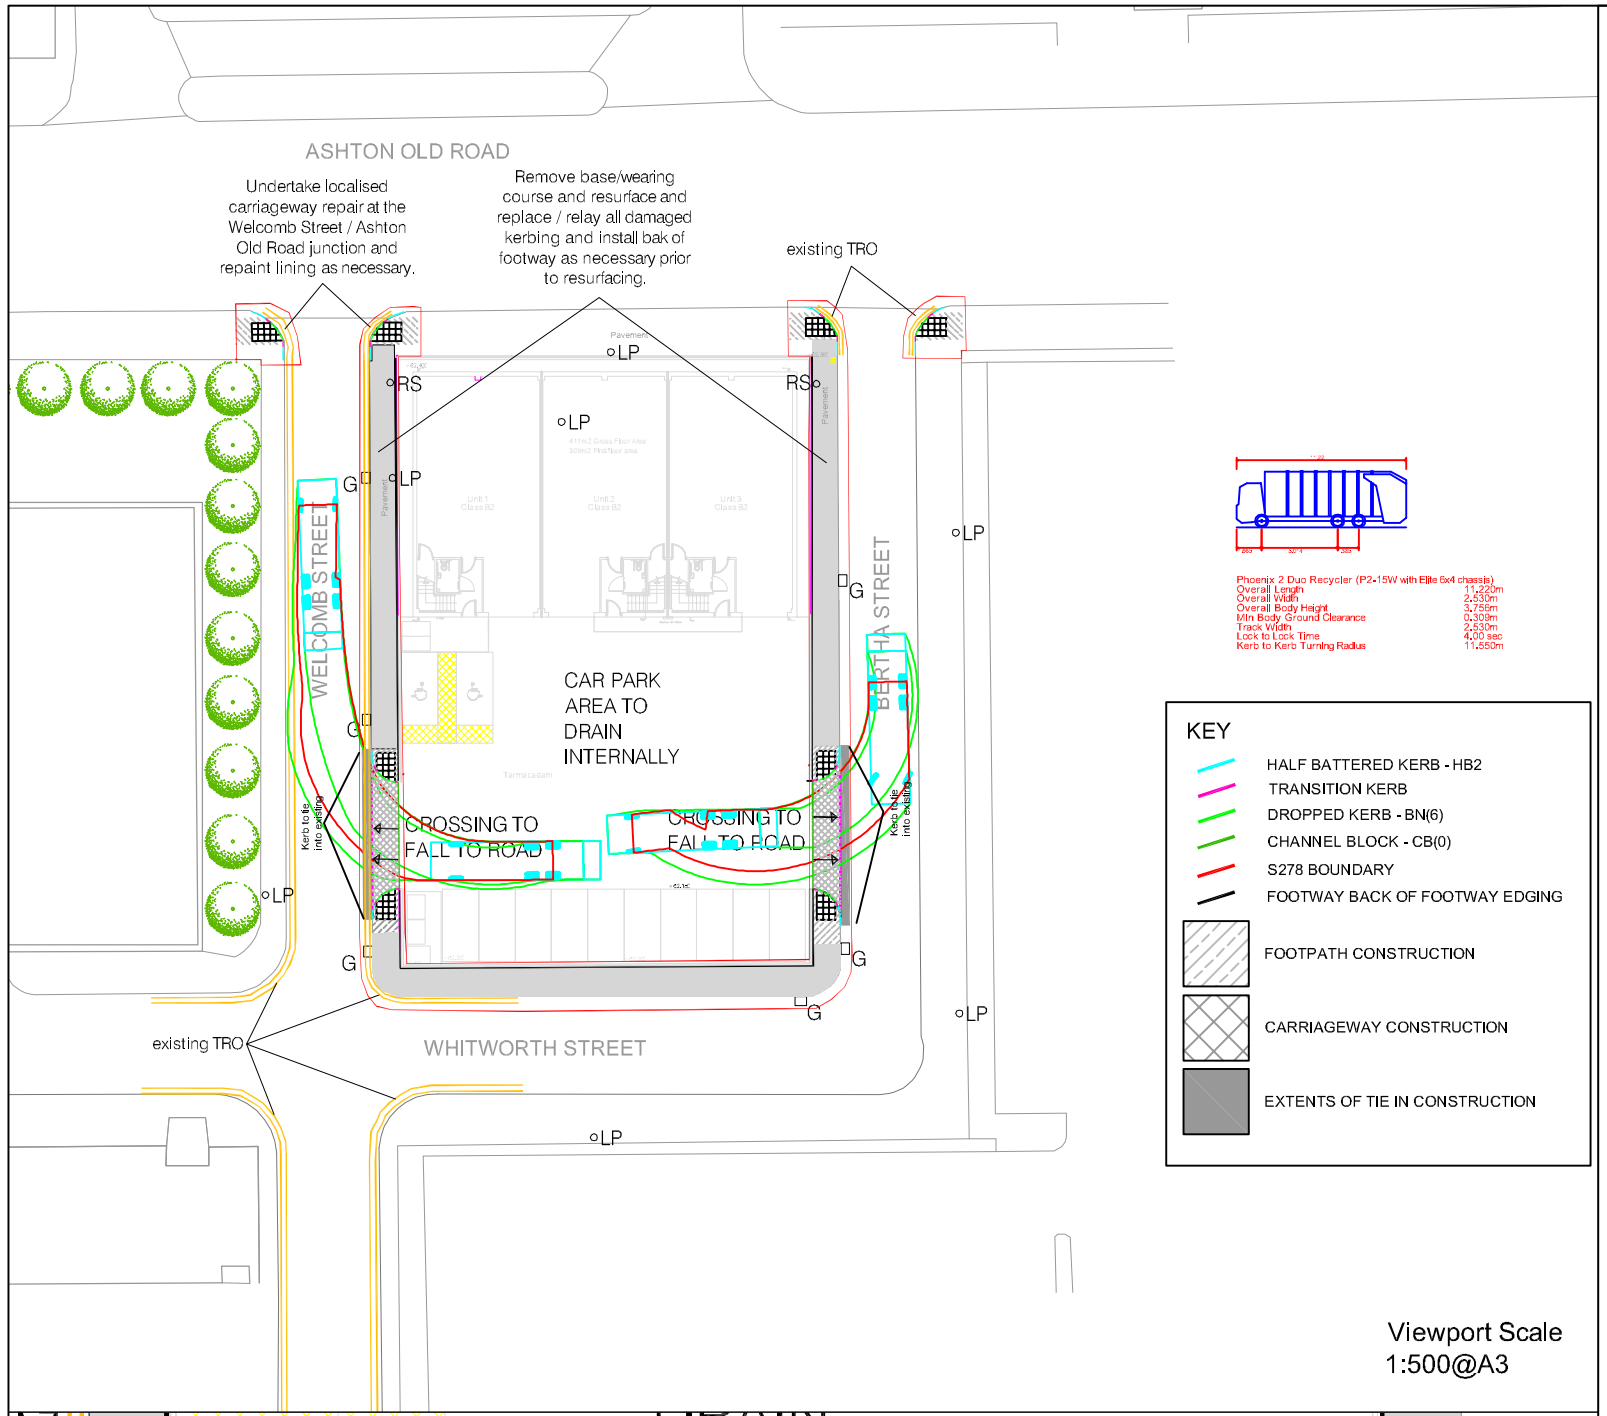

Phoenix 2 Duo Recycler (P2+15W with Elite 6x4 chassis)

Overall Length	11,220m
Overall Width	2,530m
Overall Body Height	3,795m
Min Body Ground Clearance	0.309m
Track Width	2,530m
Lock to Lock Time	4.00 sec
Kerb to Kerb Turning Radius	11.550m

KEY

- HALF BATTERED KERB - HB2
- TRANSITION KERB
- DROPPED KERB - BN(6)
- CHANNEL BLOCK - CB(0)
- S278 BOUNDARY
- FOOTWAY BACK OF FOOTWAY EDGING
- FOOTPATH CONSTRUCTION
- CARRIAGEWAY CONSTRUCTION
- EXTENTS OF TIE IN CONSTRUCTION

Viewport Scale 1:500@A3

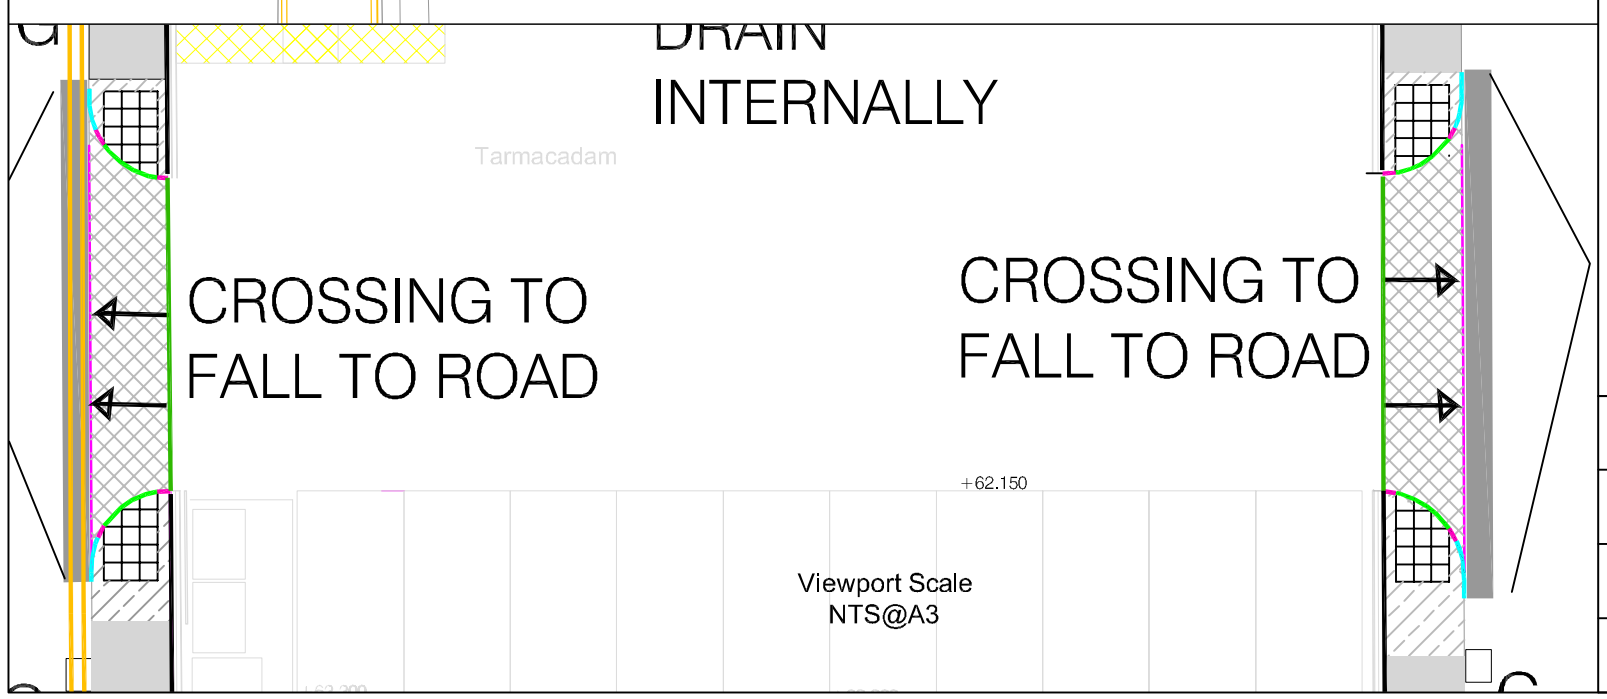

Viewport Scale NTS@A3

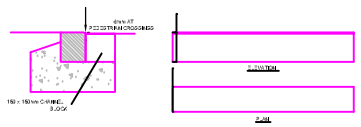

KERB TYPE BN(6)
125mm X 150mm BULLNOSED KERB TO BS EN 1340
SCALE: 1:10

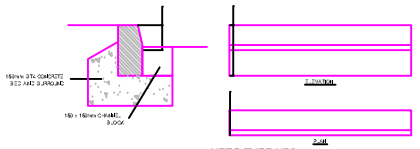

KERB TYPE HB2
125mm X 255mm HALF BATTERED KERB TO BS EN 1340
SCALE: 1:10

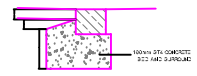

CHANNEL BLOCK
PRECAST CONCRETE 150x150 WITH 0mm UPSTAND
SCALE 1:10

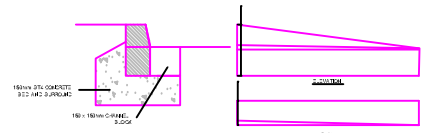

KERB TYPE TK
125mm X 255mm X 150mm HALF BATTERED 1:9 DROP KERB TO BS EN 1340
SCALE: 1:10

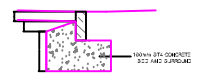

BACK OF FOOTWAY EDGING
PRECAST CONCRETE 150x150 WITH 0mm UPSTAND
SCALE 1:10

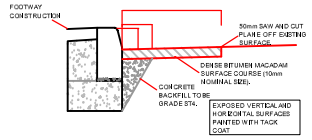

TYPICAL OVERBREAK DETAIL
(Scale 1:10)

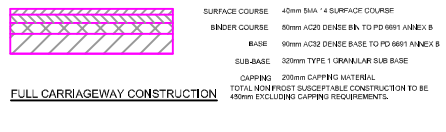

FULL CARRIAGEWAY CONSTRUCTION

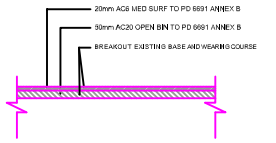

FOOTWAY BASE AND WEARING RESURFACING

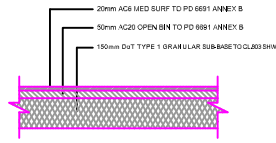

FULL FOOTWAY CONSTRUCTION

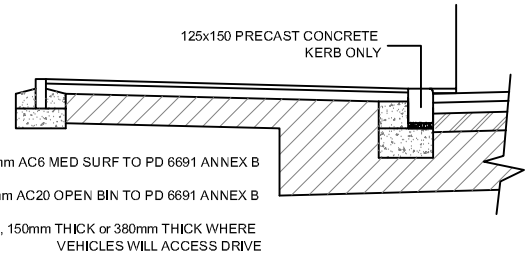

VEHICULAR CROSSING DETAIL
SCALE 1:20

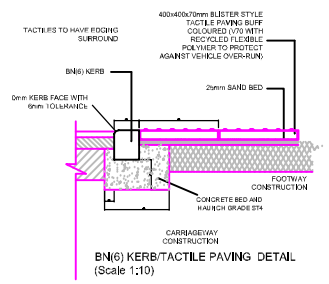

BN(6) KERB/TACTILE PAVING DETAIL
(Scale 1:10)

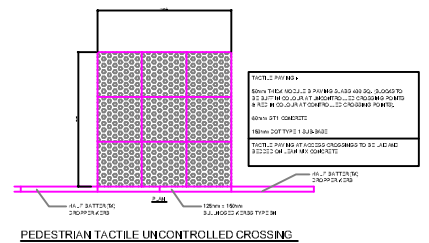

PEDESTRIAN TACTILE UNCONTROLLED CROSSING
(SCALE 1:10)

REV	DATE	AMENDMENTS	DRAWN	CHK	APP
C	10012024	No warranty given by Doyle Transport Planning. Removal of proposed TROs as being processed seperately by the traffic department at the HA.	TD	x	x
B	05012024	No warranty given by Doyle Transport Planning. Full footway construction, including back of footway edging, extended to Whitworth Street. Red line adjusted to Whitworth Street. Red line adjusted to reflect changes. Note included for carriageway resurfacing to Welcomb Street / Ashton Old Road junction.	TD	x	x
A	17032023	S278 boundary added. Refuse vehicle swept path added. Vehicle crossing widened to facilitate refuse vehicle.	TD	x	x

Client: Mahmood Holdings Limited	Drawn: AJC	Checked: AD	Approved: AD
Project: Ashton Old Road Retail	Scale: A3 Plot Plan 1:500 Cross sections NTS	Date: 12/12/2022 Rev A 17/03/2023 Rev C 10/01/2024	
Title: Layout and construction	Drawing No.: J1081 access and construction fig 1	Rev: C	
Purpose of Issue: ☐ For Information ☑ Preliminary	File Name: X		

DTPC (Northwest)
The Studio, 3 Phillips Road
Weir, Bacup
Lancashire
OL13 8RH
Tel: 01706 872323
Email: info@dtpc.uk.com