




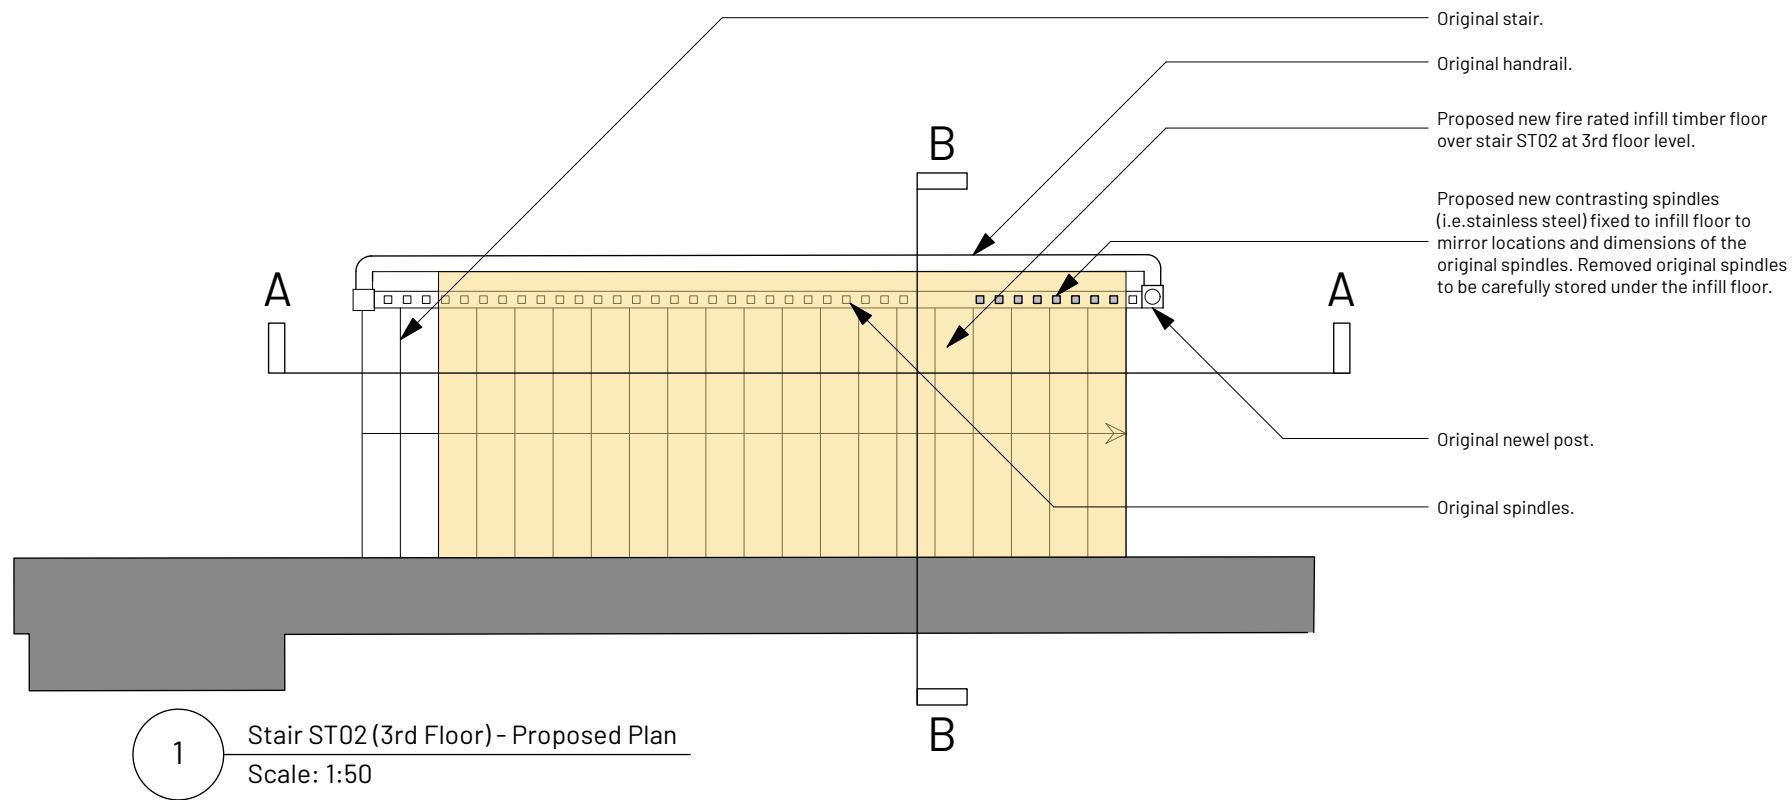

1 Stair ST02 (3rd Floor) - Proposed Plan
Scale: 1:50

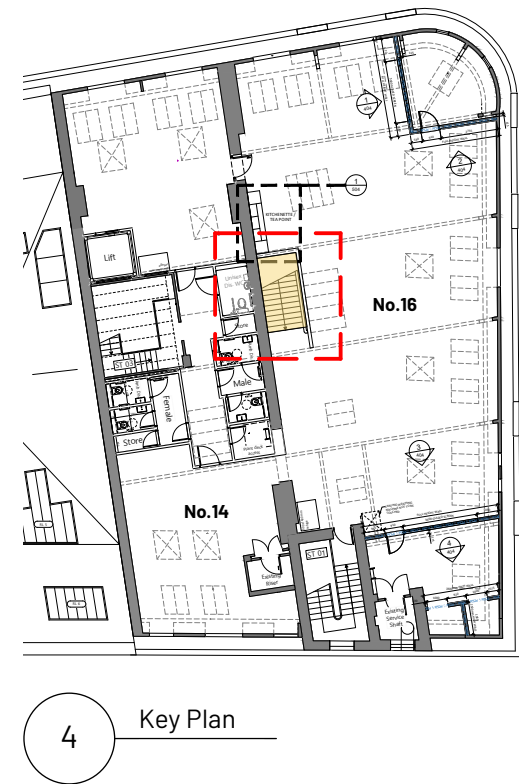

4 Key Plan

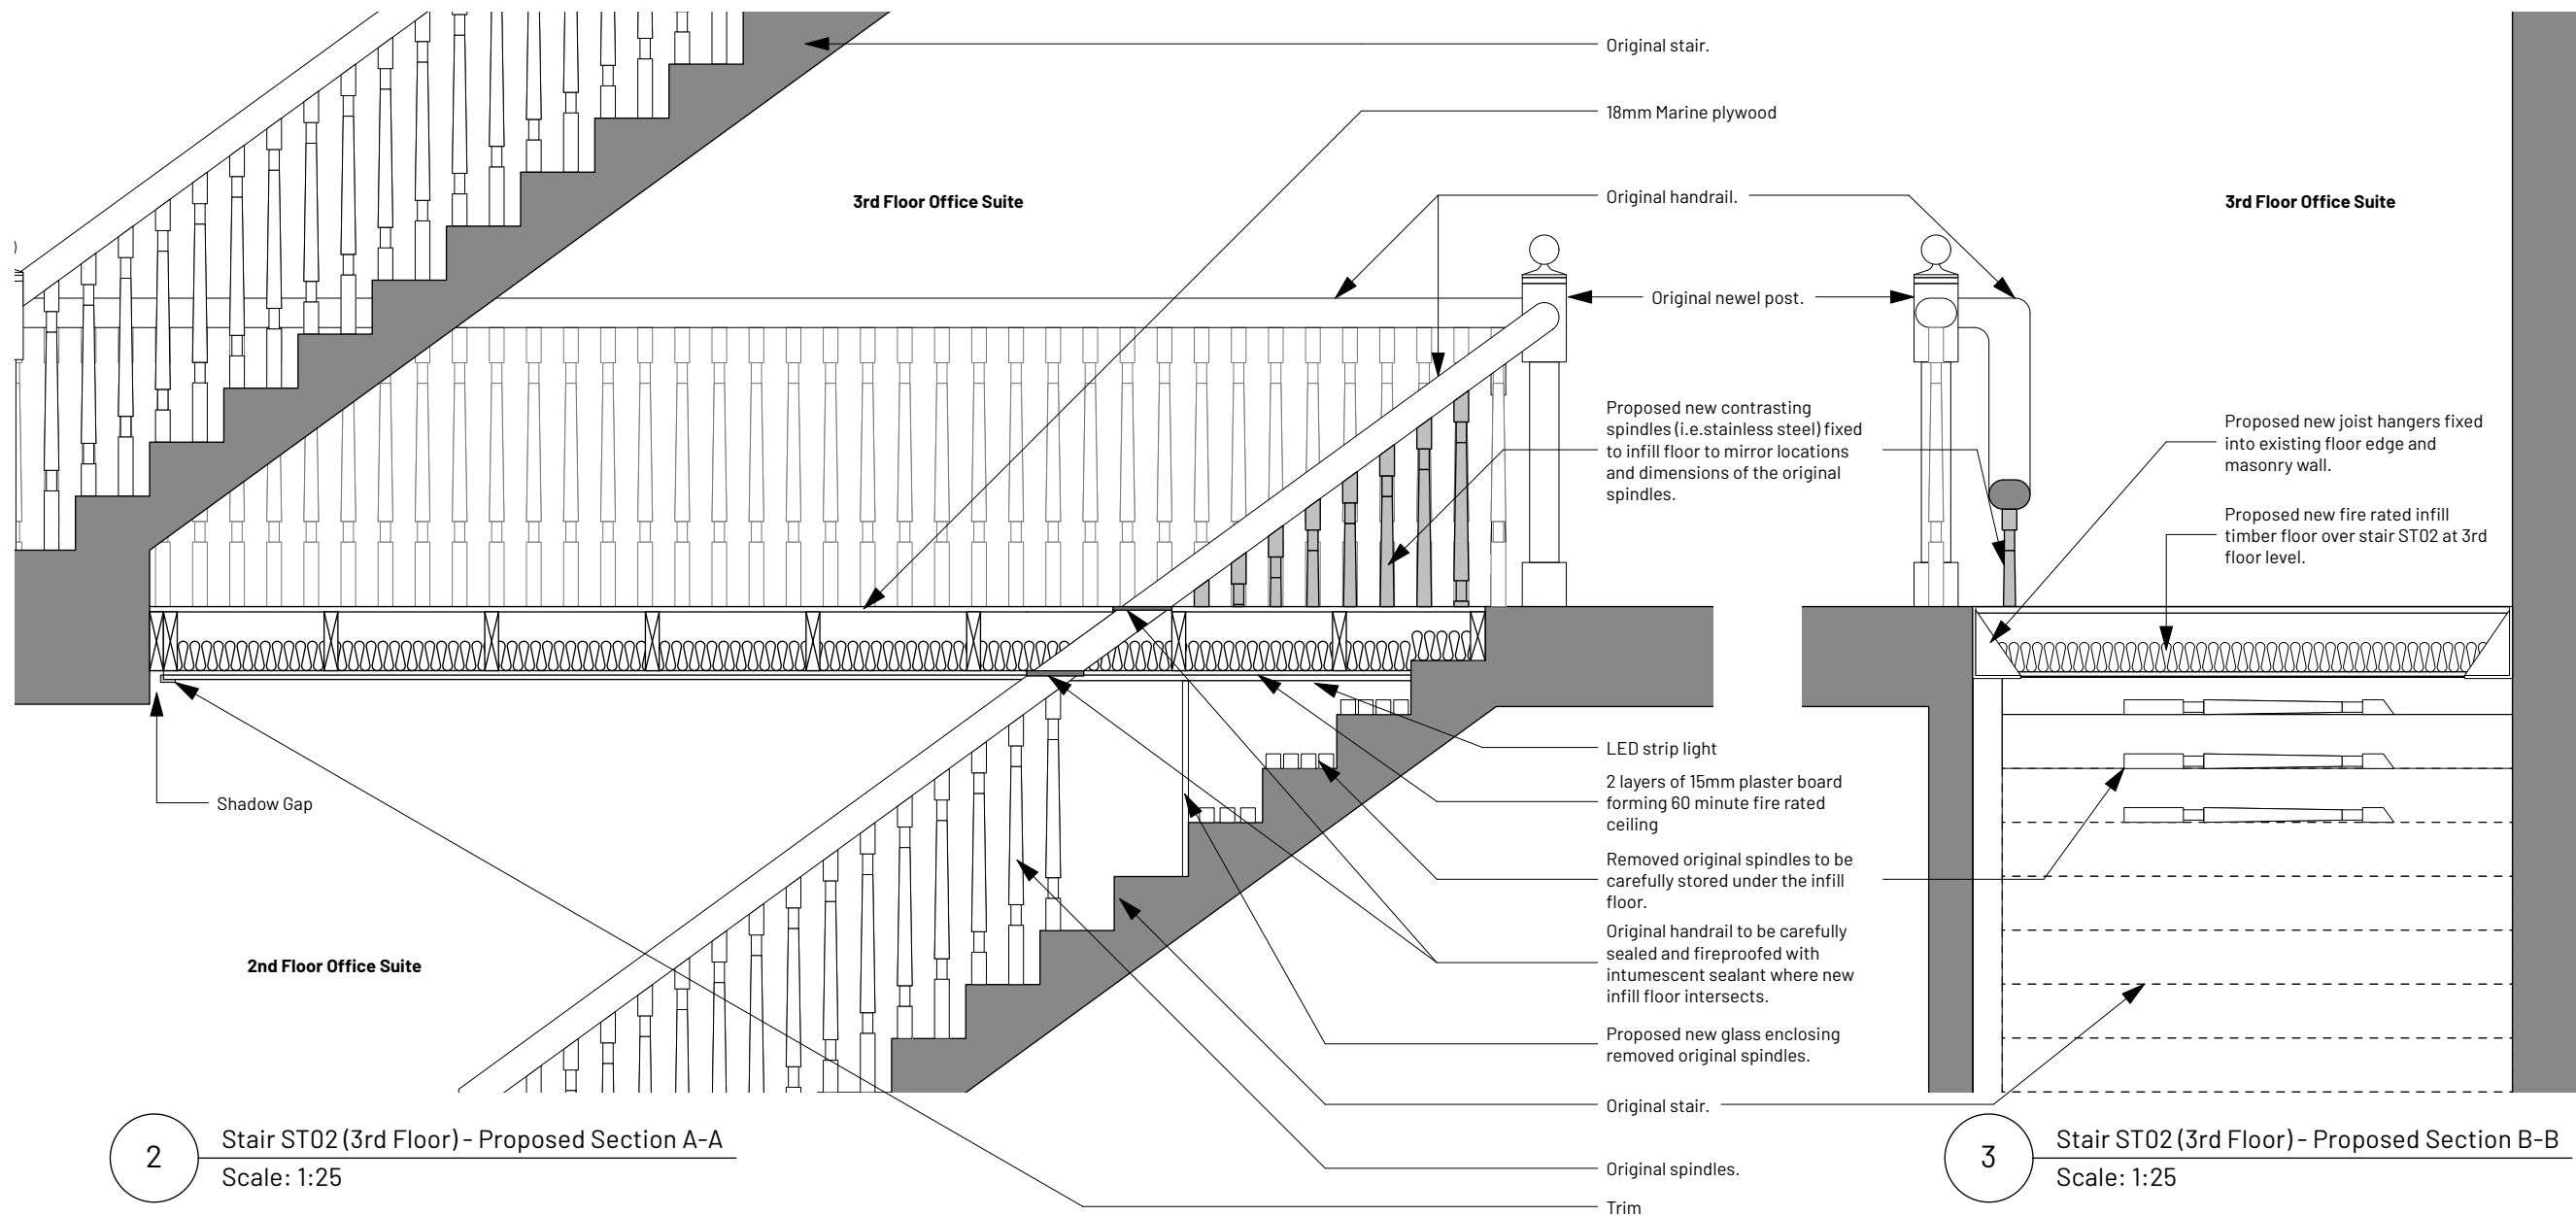

2 Stair ST02 (3rd Floor) - Proposed Section A-A
Scale: 1:25

3 Stair ST02 (3rd Floor) - Proposed Section B-B
Scale: 1:25

B	07/08/2024	Revision following planners comments	GS	AB
A	27/08/2024	Additional annotation added.	RD	AB
REV	NOTE	DRN	CHK	

Newton Street CAT B Floors
3 & 4
Manchester

Stair ST02 (3rd Floor) - Proposed Sections

PROJECT REF.	2052
DRWG NO.	P(460)
REVISION	B
SCALE	Varies @ A3
DATE 1st	Jun 24
DRAWN	RD

SK sketch E existing P proposed T tender C construction FI final issue

+44 161 236 0051
ARCHITECT@ATELIERMB.CO.UK

ATELIER.MB