


Ordnance Survey © Crown copyright 2016. All rights reserved. Licence number 100051789

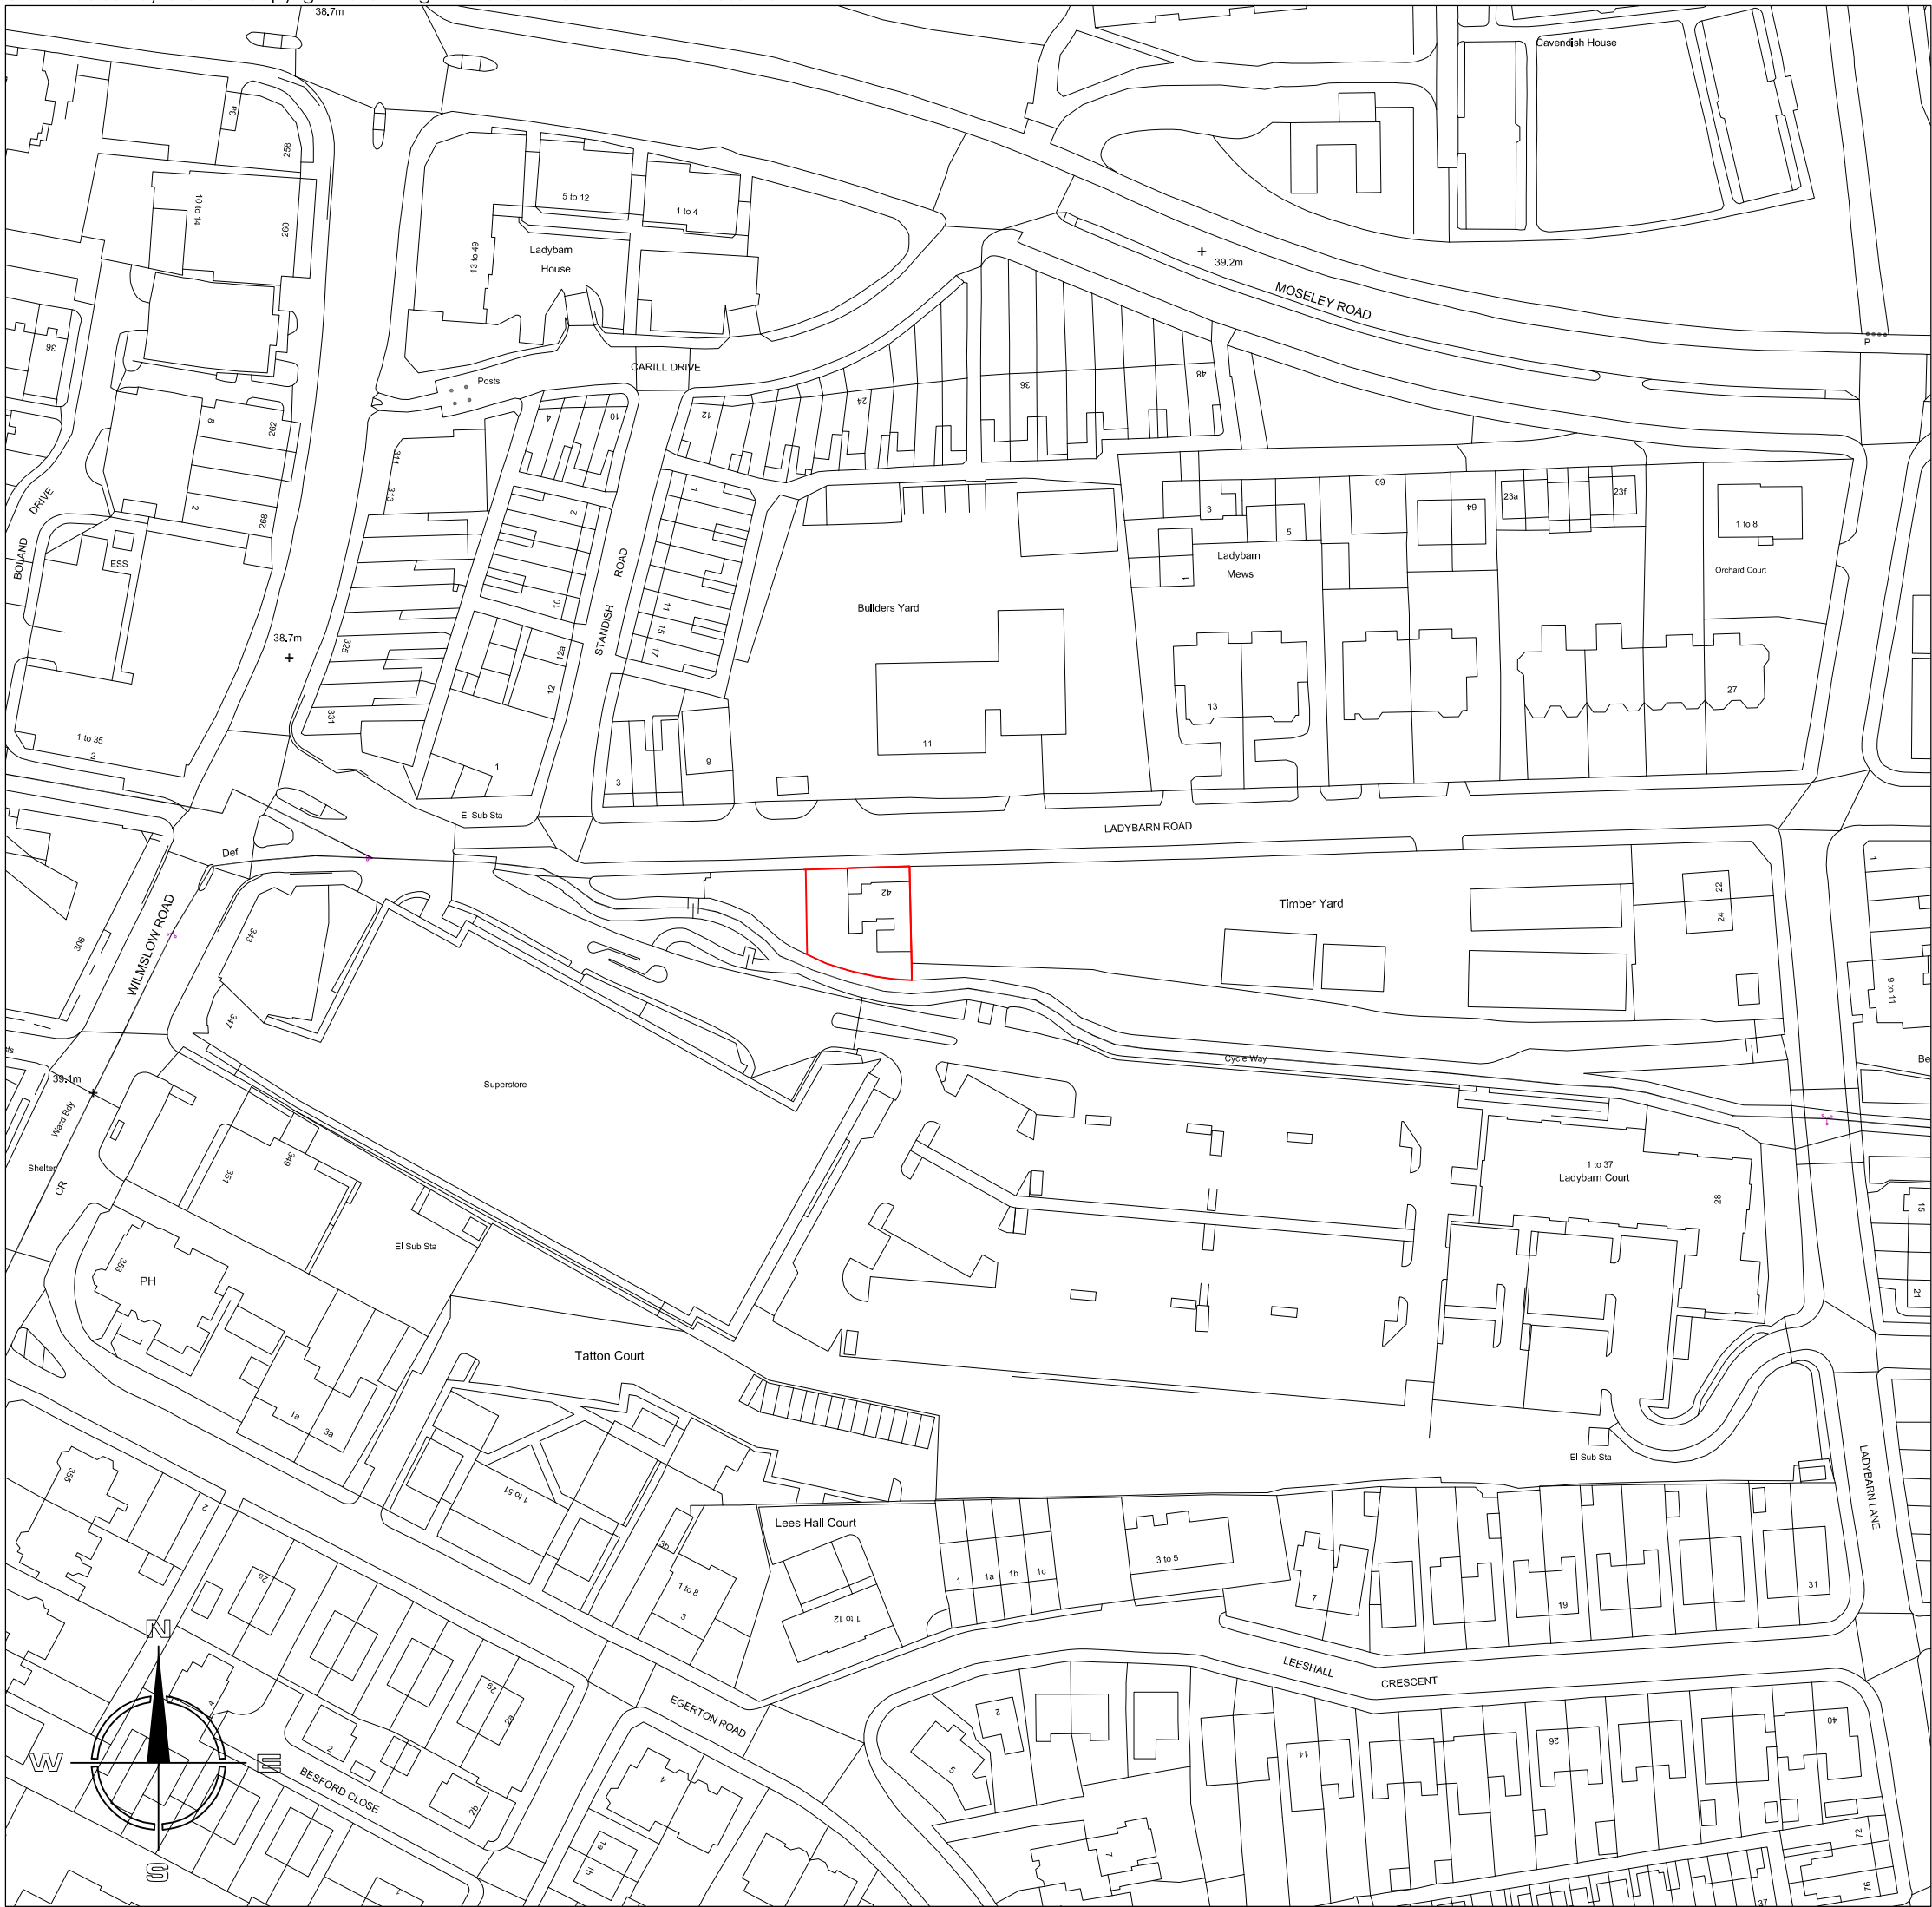


EXISTING SITE LOCATION PLAN 1:1250

Ordnance Survey © Crown copyright 2016. All rights reserved. Licence number 100051789



EXISTING SITE BLOCK PLAN 1:200

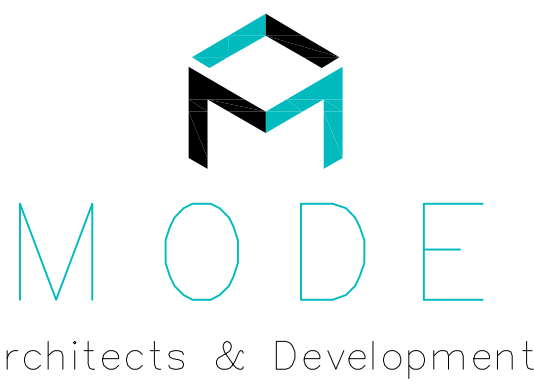

01782 479644
info@mode-architects.co.uk
www.mode-architects.co.uk

Client
Nicholas Humphreys

Project
42 Ladybarn Road
Manchester, M14 6WW

Title
Existing Site Location and Block Plan

StatusPlanning			
Scale @A1	Date	Drawn	Checked
As stated	May '24	RA	
Drawing No.	Rev		
23 039 AL (0) 01	D		