

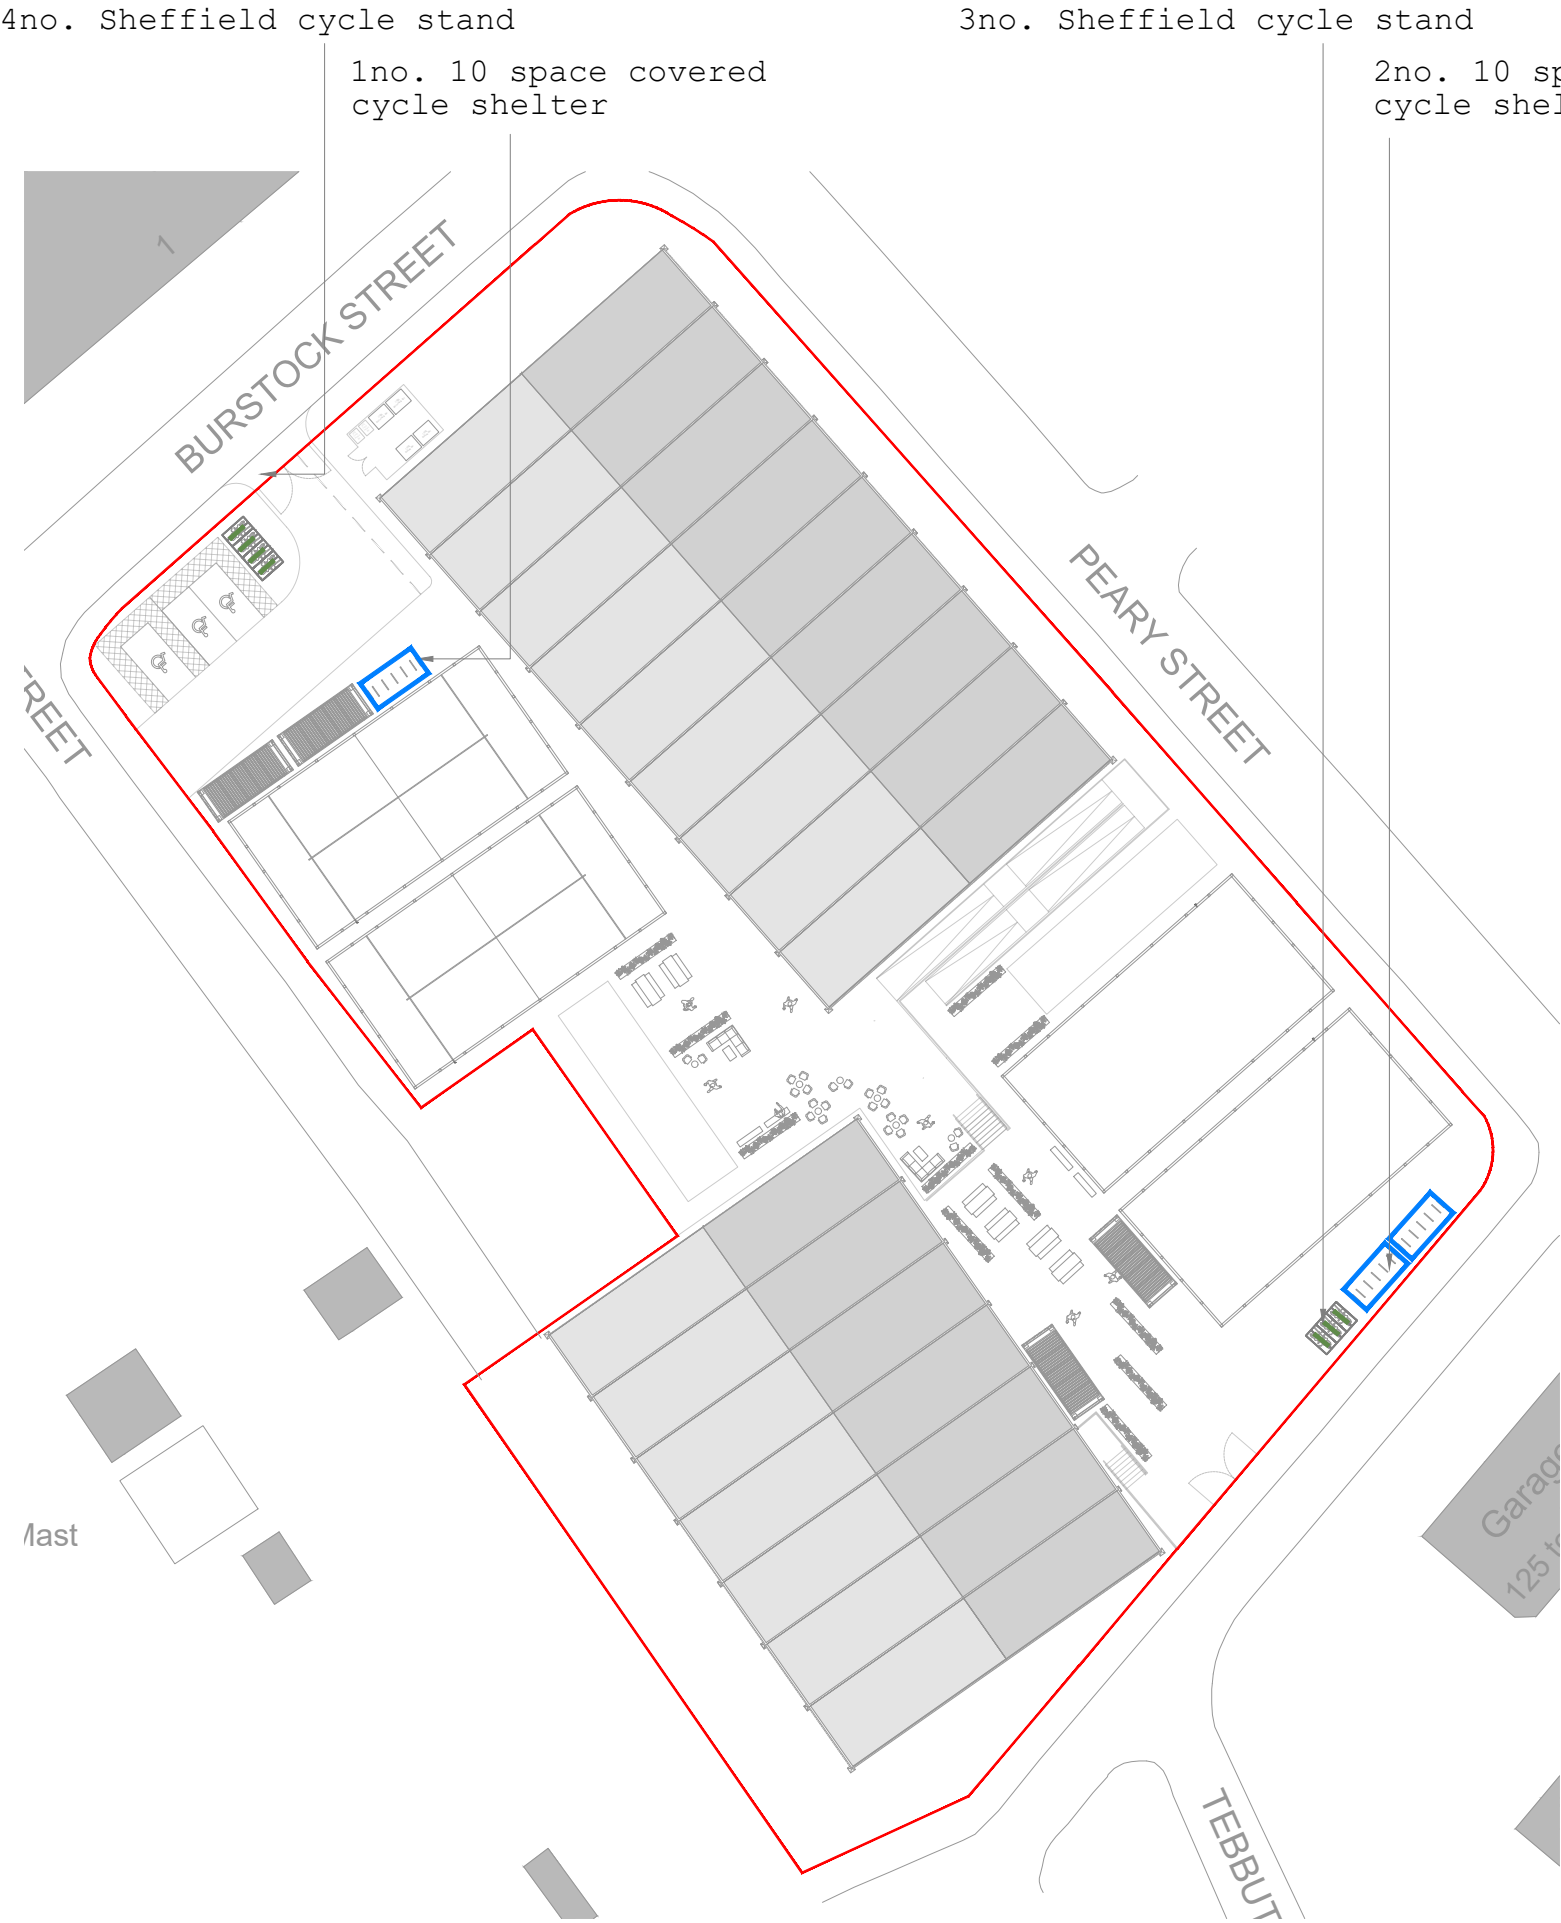
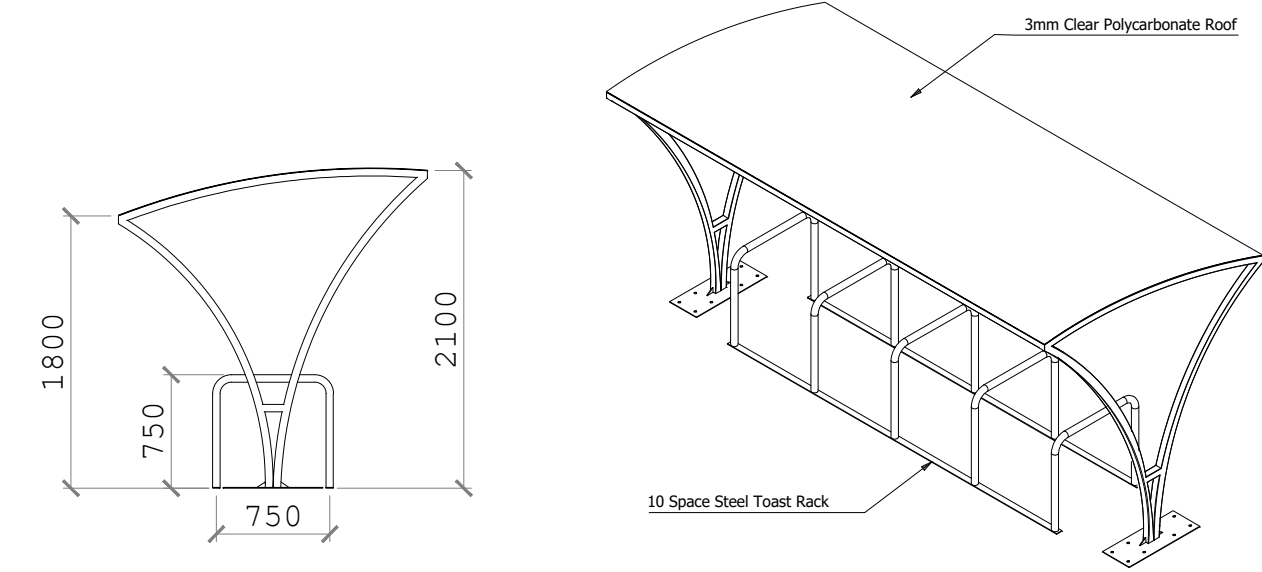


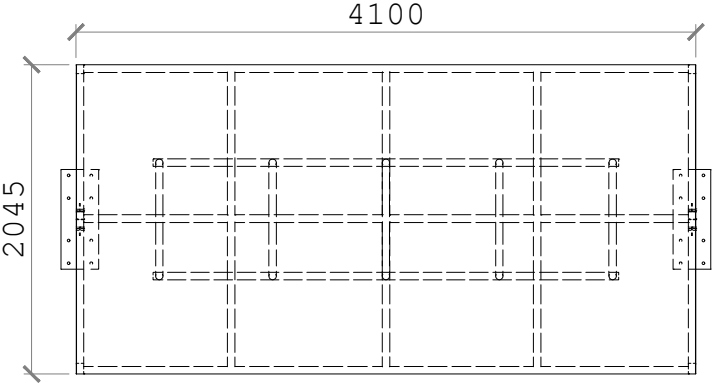


Site Key Plan
Scale 1:500

44 cycle parking spaces total

- 30 covered spaces
- 14 uncovered spaces

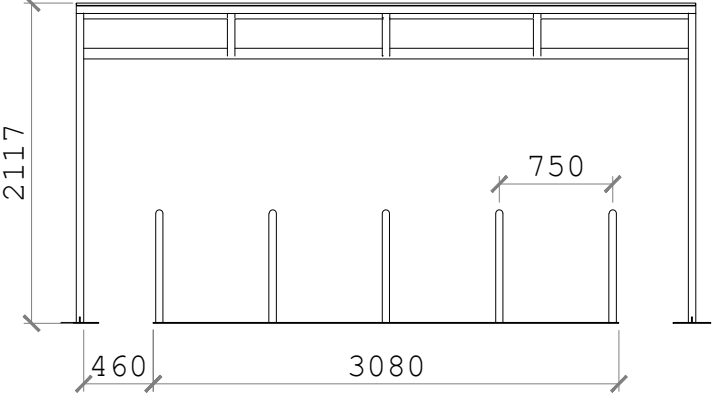

Typical covered cycle storage details
Scale 1:50

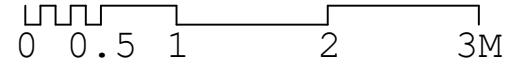

Hollaway

London | 100 The Arden Street | London | WC1X 8NG
T +44 (0) 20 7555 5455 | E hollaway@hollawaystudio.co.uk | W www.hollawaystudio.co.uk

Project | PEARY STREET
MANCHESTER, M4 4HZ

Client | SOCIAL SPORT SOCIETY

Title | TYPICAL CYCLE STORAGE

Status | PLANNING

Scale | A3 | 1:500 Date | 22/07/24 Drawn | JH Chk'd | SS

Project Number | 23.0050 Drawing Number | 300.13 Revision | P2