


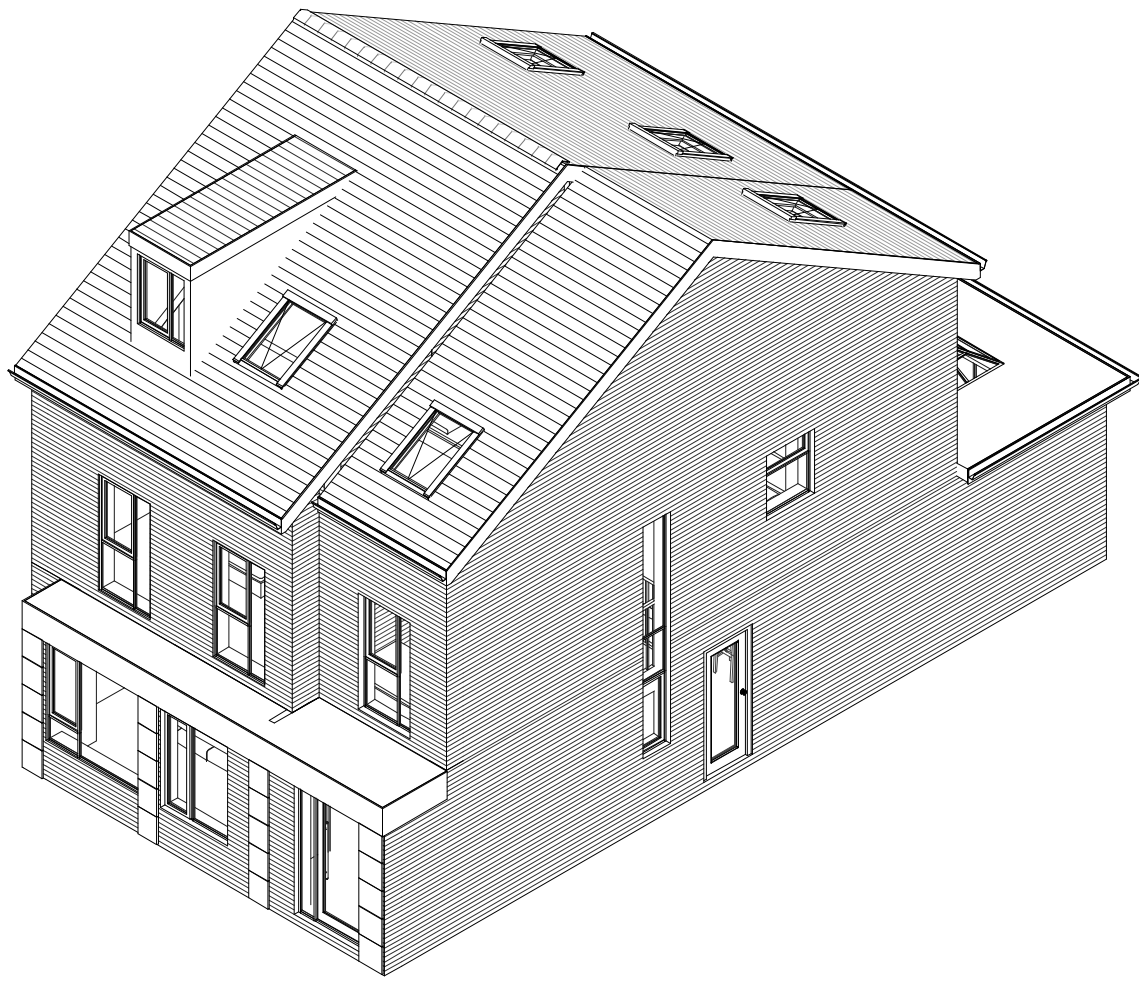


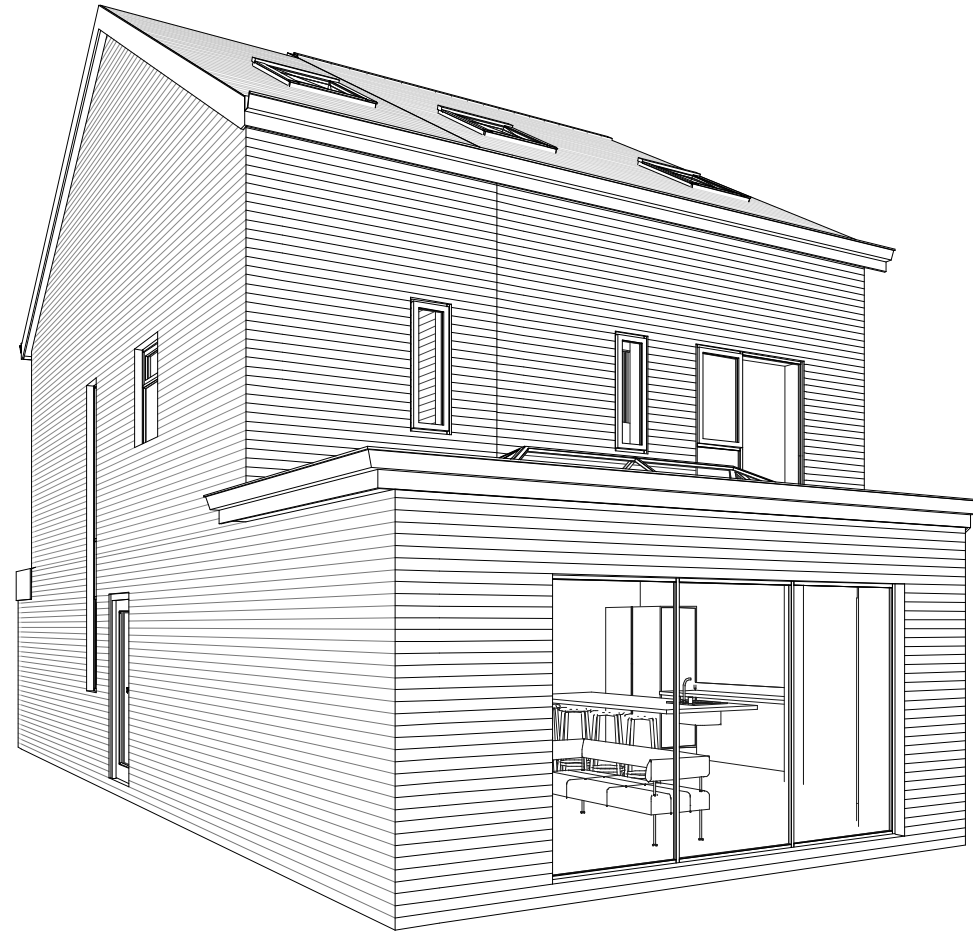

8 Proposed 3D

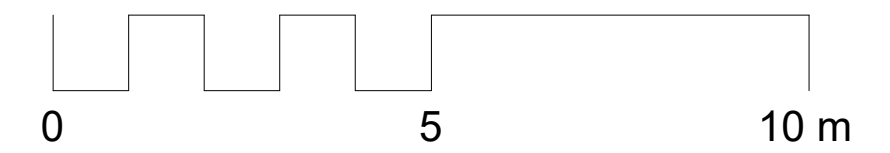


4 3D View 1

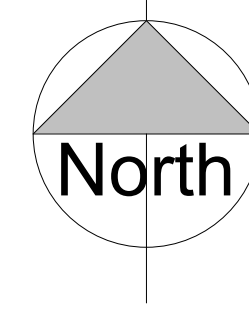


remove existing turf and replace with permeable hardstanding to allow additional parking space


1 Block Plan
1 : 500

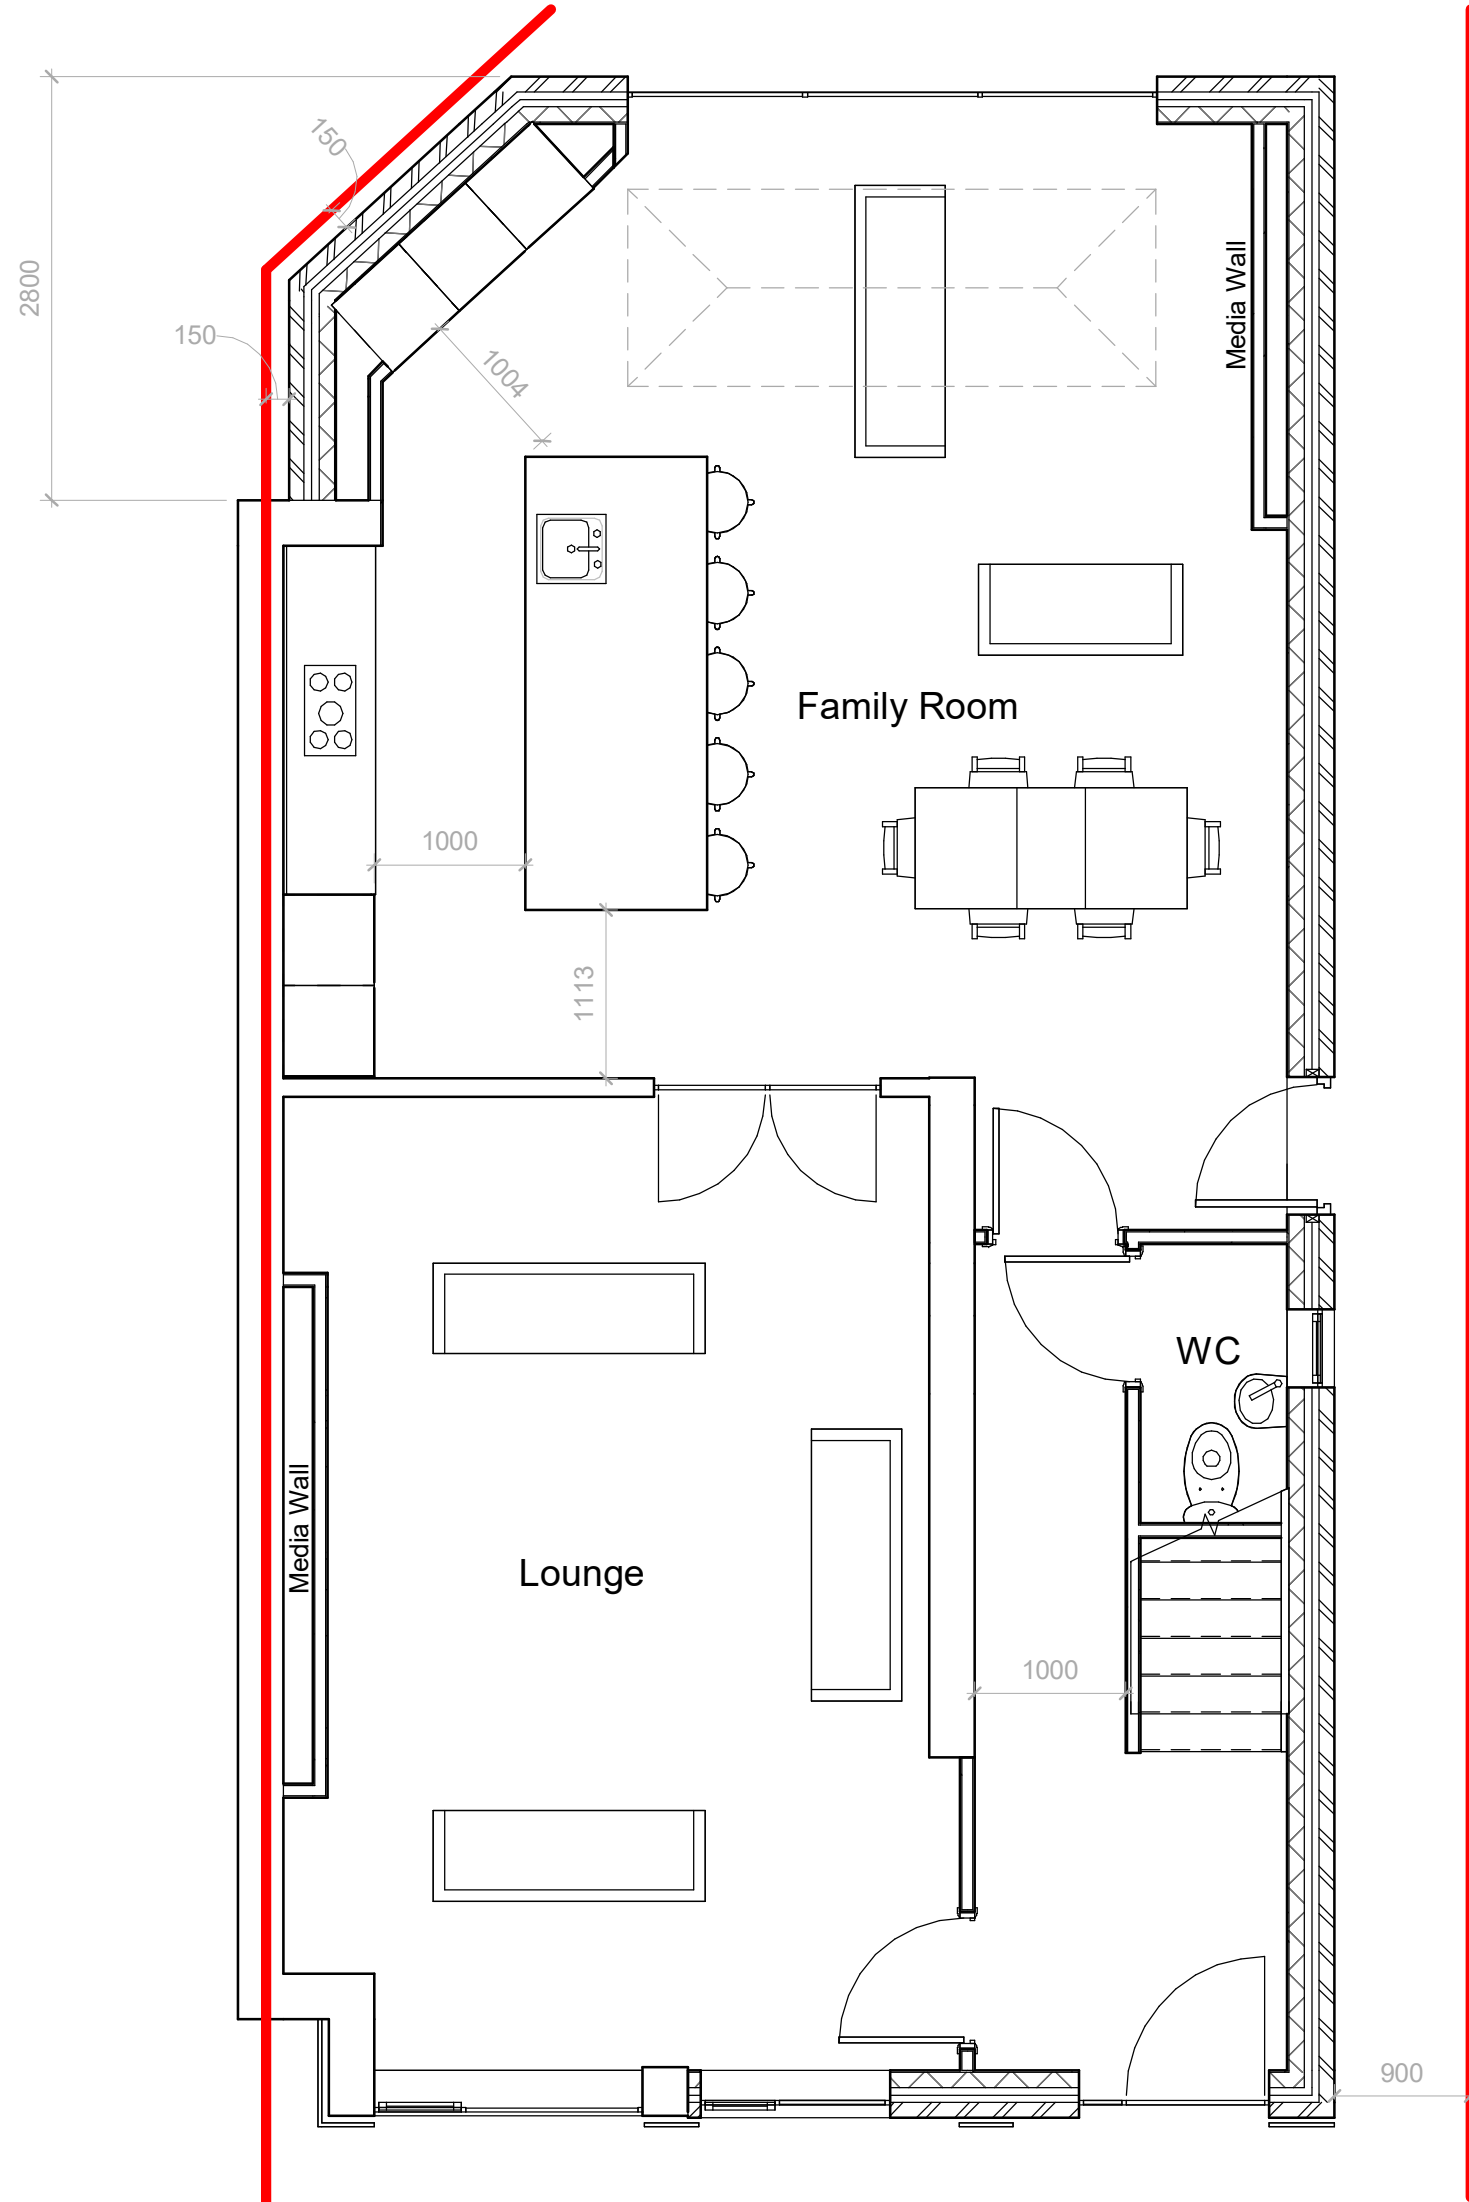

2 As Proposed Ground Floor
1 : 50

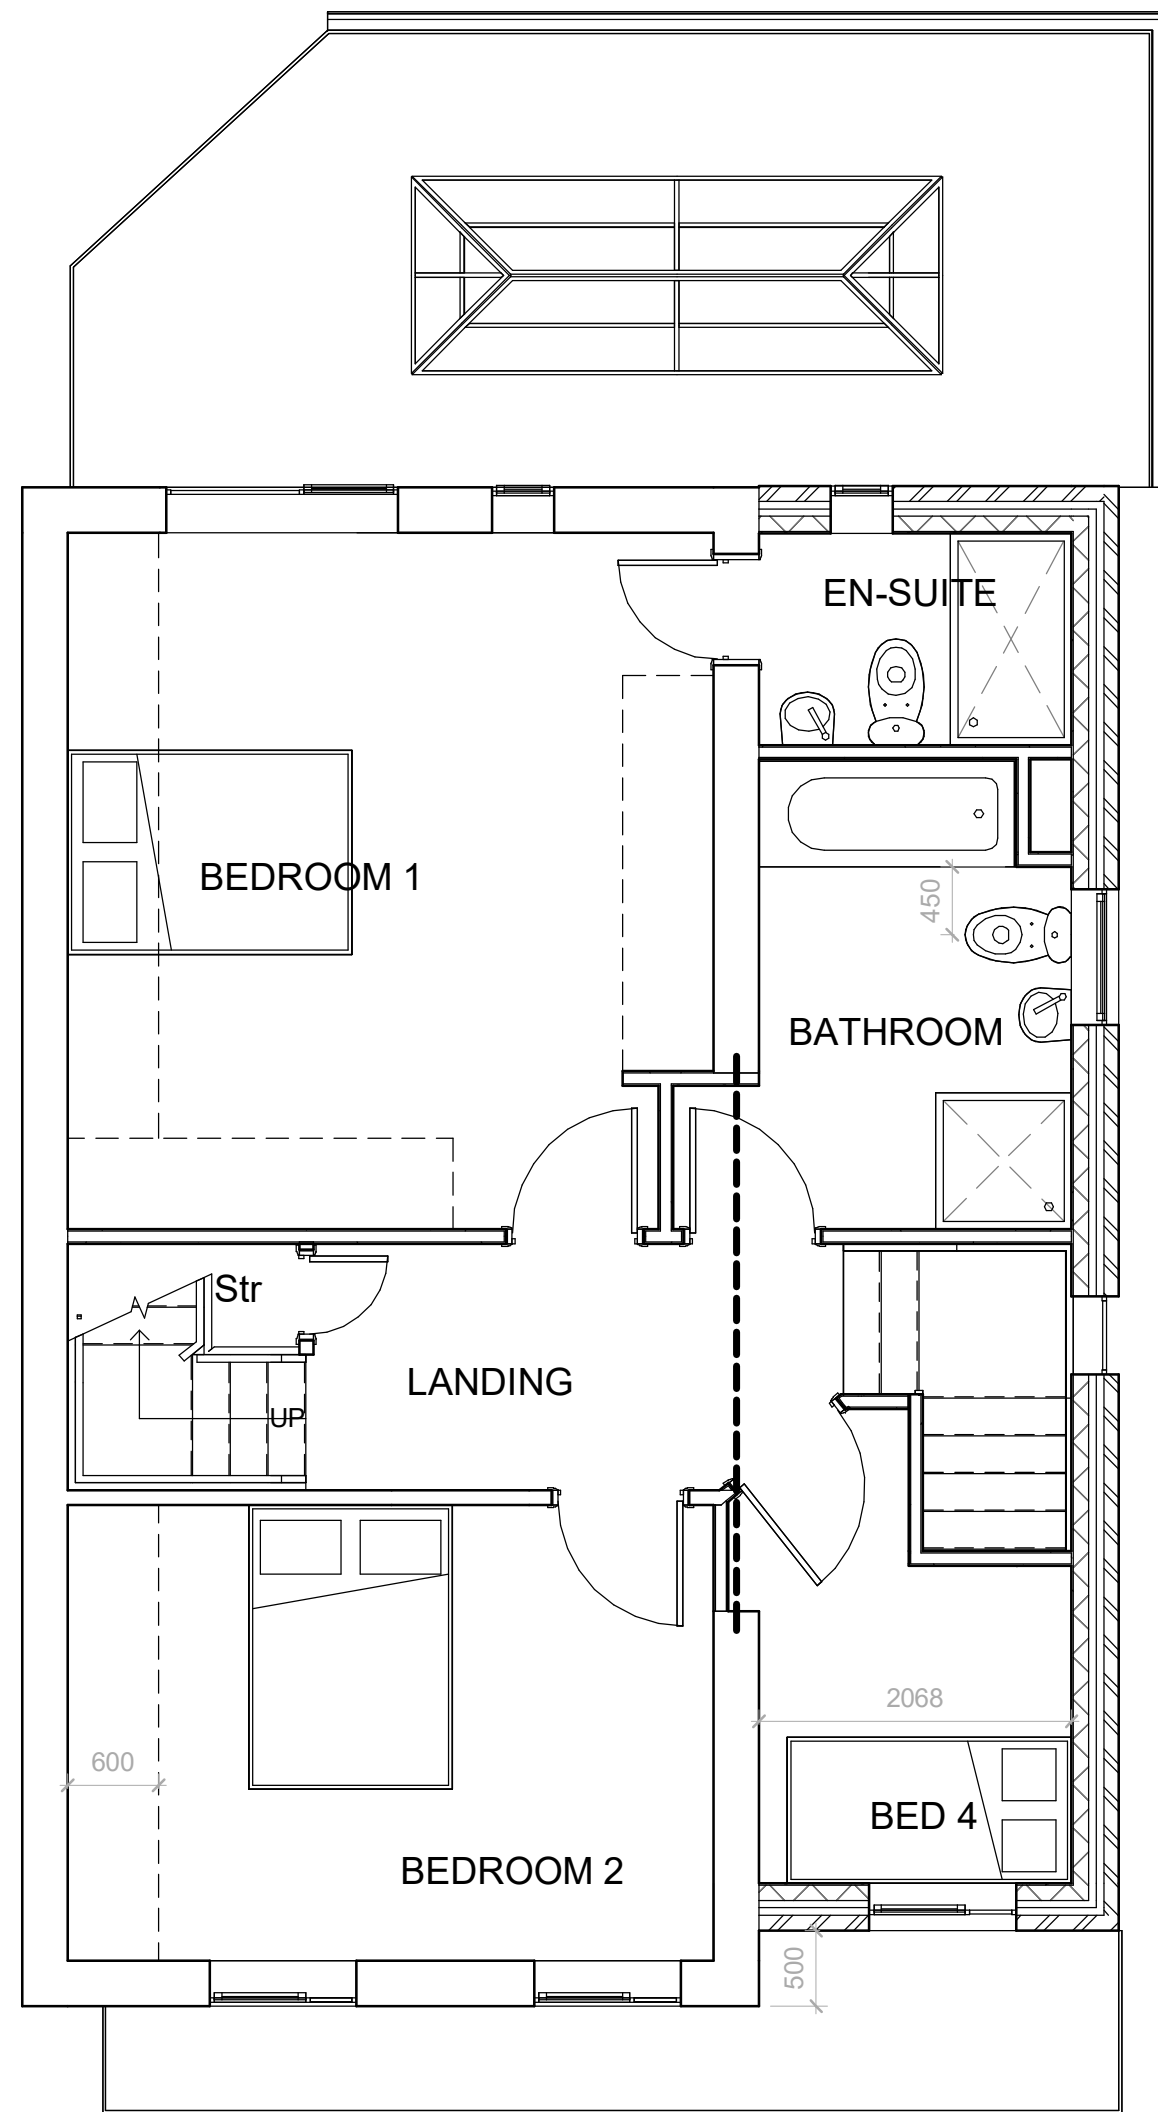

3 As Proposed 1st Floor
1 : 50

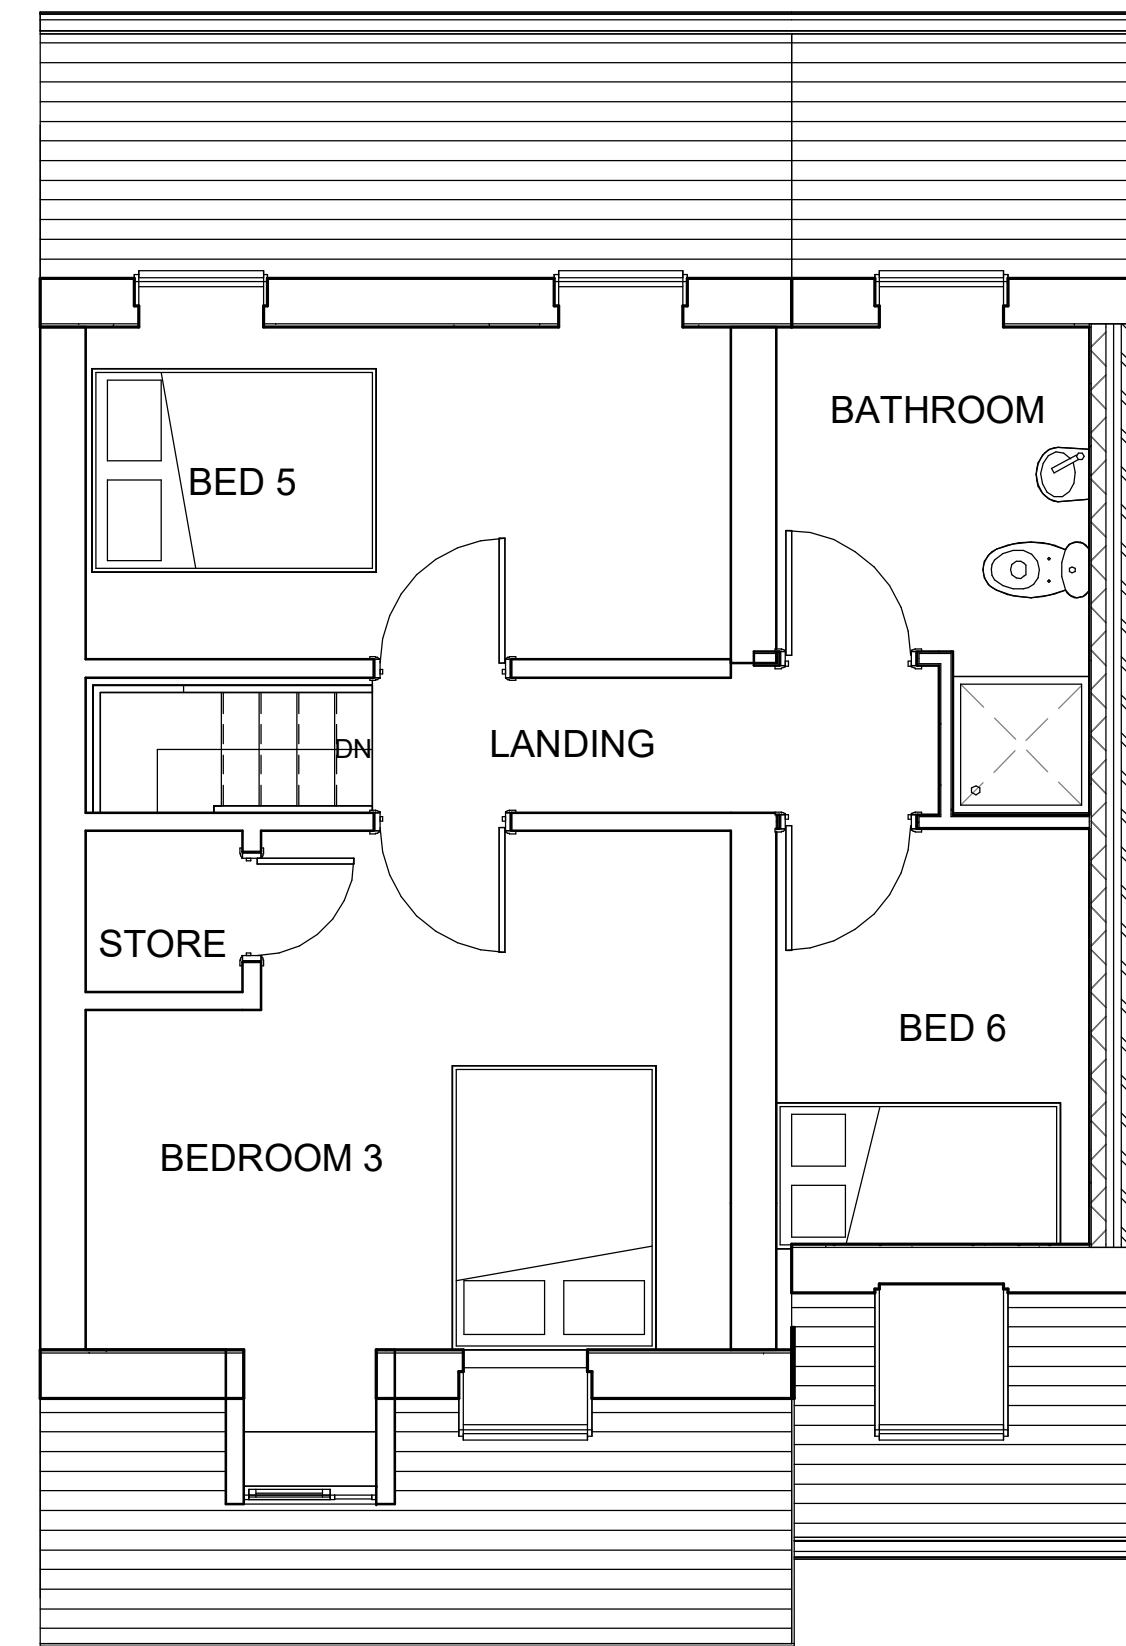

9 As Proposed 2nd Floor
1 : 50

NOTES

ALL DIMENSIONS AND LEVELS ARE TO BE CHECKED ON SITE

ANY DISCREPANCIES ARE TO BE REPORTED TO THE PROJECT MANAGER BEFORE ANY WORK COMMENCES

THIS DRAWING SHALL NOT BE SCALED TO ASCERTAIN ANY DIMENSIONS WORK TO FIGURED DIMS ONLY

THIS DRAWING SHALL NOT BE REPRODUCED WITHOUT EXPRESS WRITTEN PERMISSION FROM Clarks Bespoke Design LTD.

P3 01.07.24 BC window to WC and bathroom added as client request

P2 27.06.24 BC Stair case relocated

P1 14/04/24 BC First Issue

Rev No.	Rev Date	Rev By	Description
P3	01.07.24	BC	window to WC and bathroom added as client request
P2	27.06.24	BC	Stair case relocated
P1	14/04/24	BC	First Issue

project

229b Moseley Road

location

229b Moseley road
Manchester M19 2LJ

client

Masood Ahmed

DESIGN
ARCHITECTURE.INTERIOR.LANDSCAPE

T: 07402266305 E: brad@cbdarchitecture.com
Phoenix House, 4 Huddersfield Road, Stalybridge, SK15 2QA

CIAT
REGISTERED PRACTICE

drawing title

As Proposed Plans

dwg purpose

PRELIMINARY

scale As indicated	drawn BC	checked BC
@ sheet size A1	rev date 01.07.24	
23-048	PL-002	P3
job number	drawing number	revision