


Existing Knowsley Street Elevation

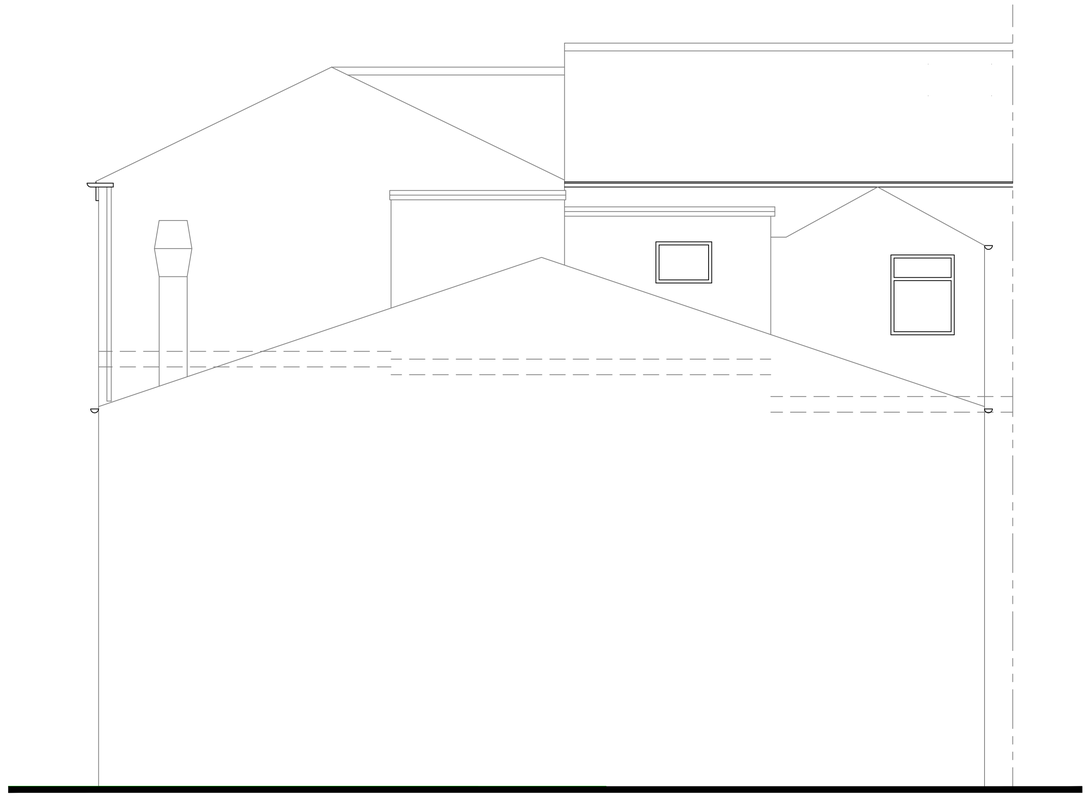

Existing Bent Street Elevation




Existing Cheetham Hill Road Elevation

Scale Bar 0 1 2 3 4 5m

Position of refuse / recycling vehicle when collecting waste / recycling streams

Storage position of refuse / recycling bins to be collected and returned from this position by licensed waste contractors

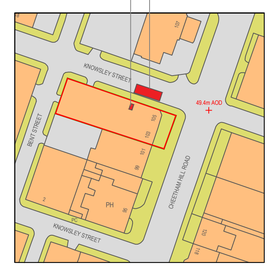

Block Plan – Scale 1:1250

Scale Bar 0 10 20 30 40 50m

Rev.	Mod. Notes	Date	By
B	Issued for planning	May 24	DAP

Client
Munib

Location
103–105 Cheetham Hill Road
Manchester M8 8PY

Job Title
Conversion of Offices to Apartments

Drawing Title
Existing Elevations and Site Location Plan

Scale	1:50, 1:1250	Sheet	A1
Date	Feb 2024	Drawn by	DAP

Dwg. No. 83/23-01 Rev. B