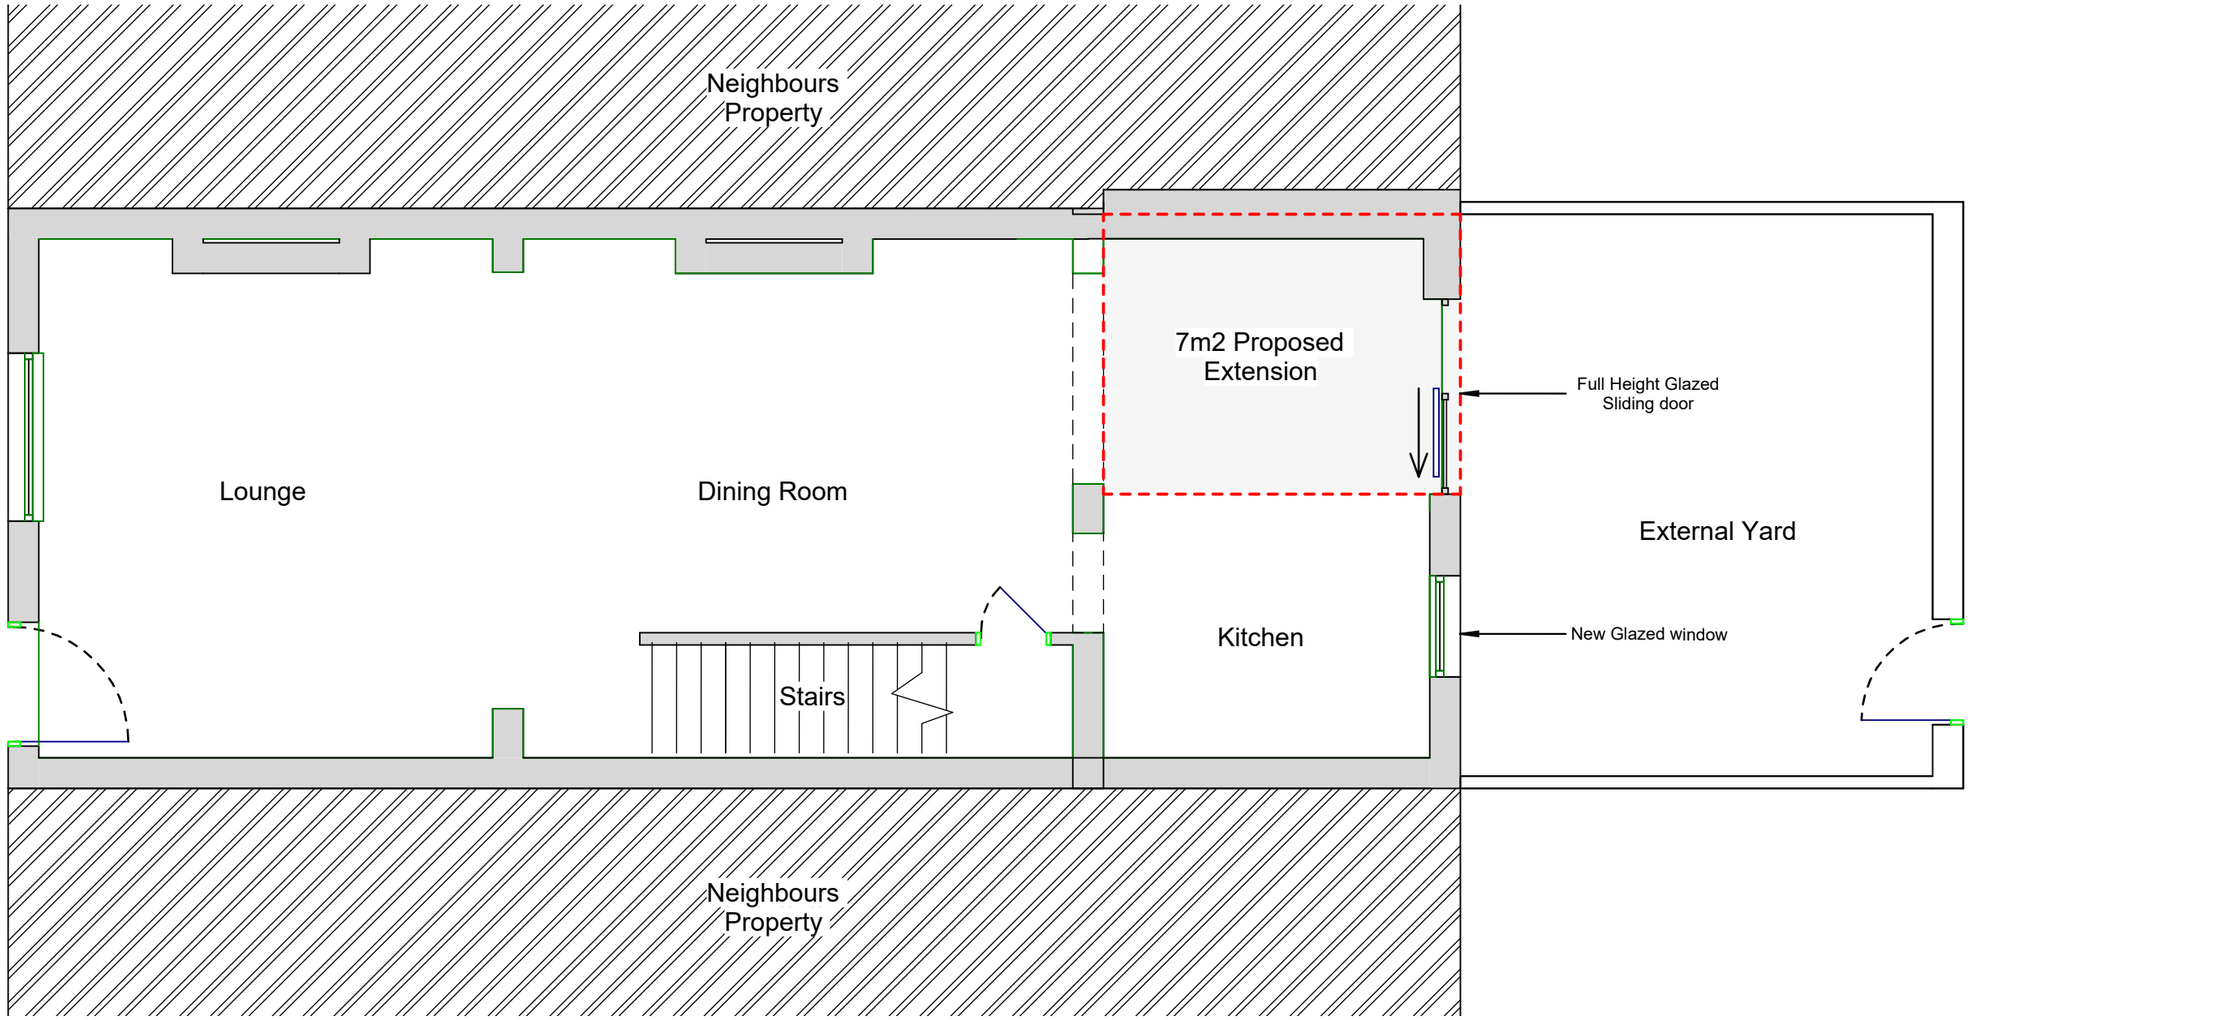


SCALE 1:50

0 1m 2m 3m 5m

CLIENT
Mathew Houston

PROJECT
31 George Leigh Street

SHEET
Proposed Plan

Date	Project number	Scale (@ A3)
March 2024	HOU01	1 : 50
		REV
	P202	

30/03/2024 09:05:54