
NOTES:

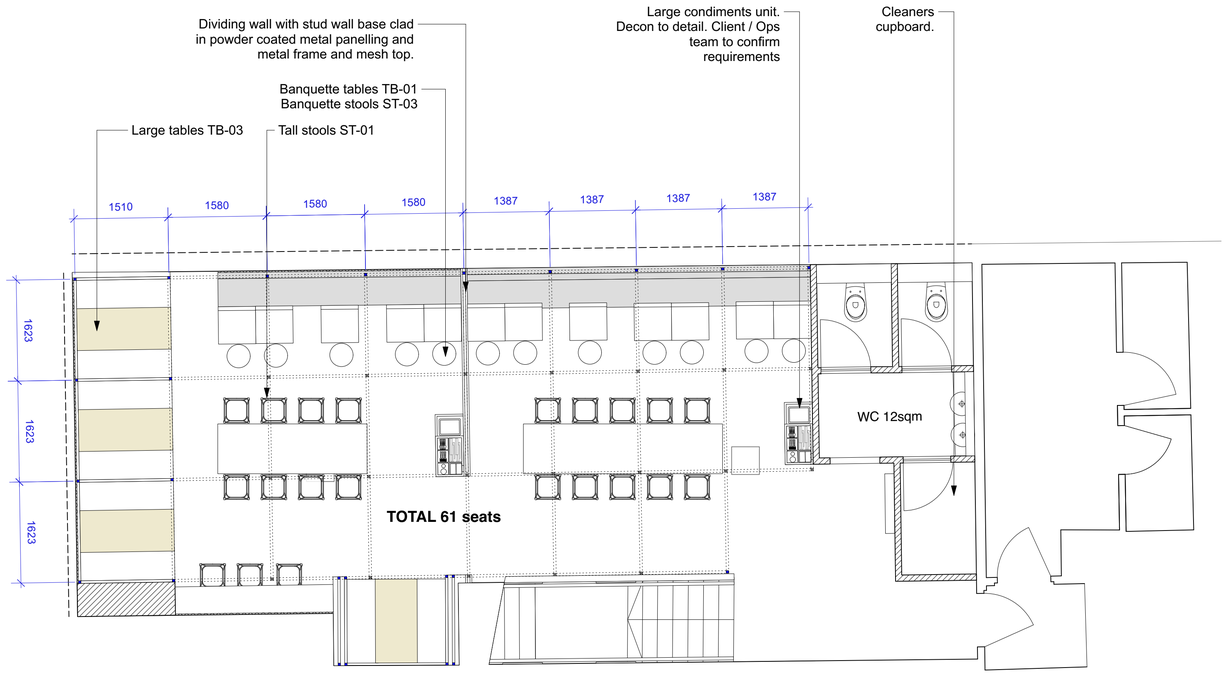


1 Proposed GA Basement Plan
Scale: 1:50

REV: DATE DRAWN BY:

**Decon.**

3rd Floor, 68-69 St Martins Lane, London, WC2N 4JS

PROPOSED

| | | | |
|---|---|---|---|
| PROJECT: | HOP MANCHESTER MARKET STREET | | |
| TITLE: | PROPOSED BASEMENT PLAN | | |
| DWG NO. | P02404-002 | | |
| DRAWN BY: | LJB | REVISION: | |
| DATE: | 02.04.24 | SCALE: | 1:50 @ A1 |

THIS DRAWING IS NOT TO BE SCALED. ALL DIMENSIONS TO BE CHECKED ON SITE. Figured dimensions only to be used. This drawing is subject to and protected by the provision of the copyrights acts. Any discrepancies or queries to be notified immediately. All dimensions to be verified on site