Ordnance Survey information.
© Crown copyright. All rights reserved.
Licence number AR100007392

Oldham Street, MANCHESTER

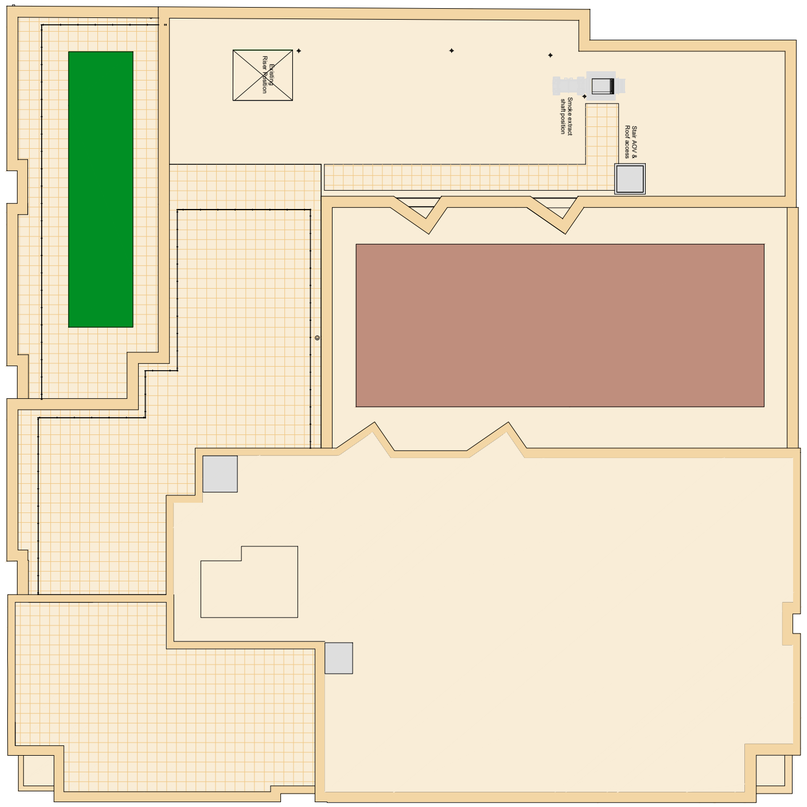

Existing Roof Plan
Scale 1:200 @ A2

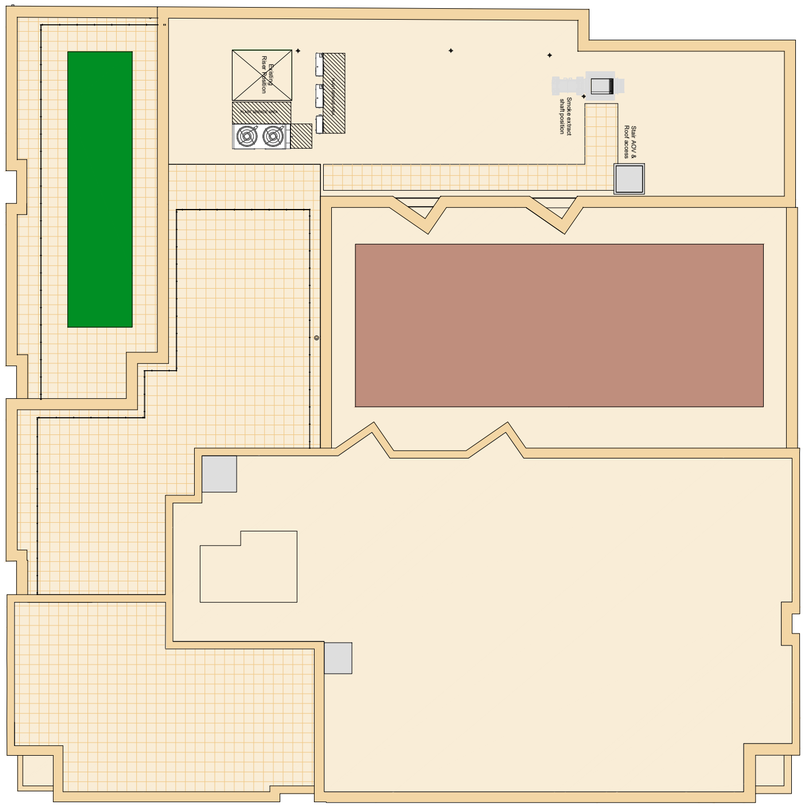

Proposed Roof Plan
Scale 1:200 @ A2

All drawings are subject to full site survey. All dimensions are to be checked on site.

REV.	DESCRIPTION	DATE	INITIALS

200 scale: 0m, 4m, 8m, 12m, 16m, 20m

NORTH

PLANNING

CLIENT: Sainsbury's Supermarkets Ltd.

CHQ ARCHITECTS
CHQ Architects Ltd.
The Maltings, 44 Whitehorse Street,
Baldock, Hertfordshire SG7 6QQ
Telephone: (01462) 895110
Email: design@chq-architects.co.uk
Website: www.chq-architects.co.uk

PROJECT: Oldham Street, Manchester, M4 1LE

CHQ REFERENCE: CHQ-22-16319
SCALE: 1:200 @A2
DRAWN: JW

DRAWING: Existing & Proposed Roof Plans

PROJECT CODE	ORIGINATOR	DIVISION	LEVEL	DRG. NO.	REV
AS-OLDH_XXXX	CHQ	Z07	00	PL-A-1009	-

Ordnance Survey® Information © Crown copyright. All rights reserved. Licence number AR100007392

ISO A2 Landscape