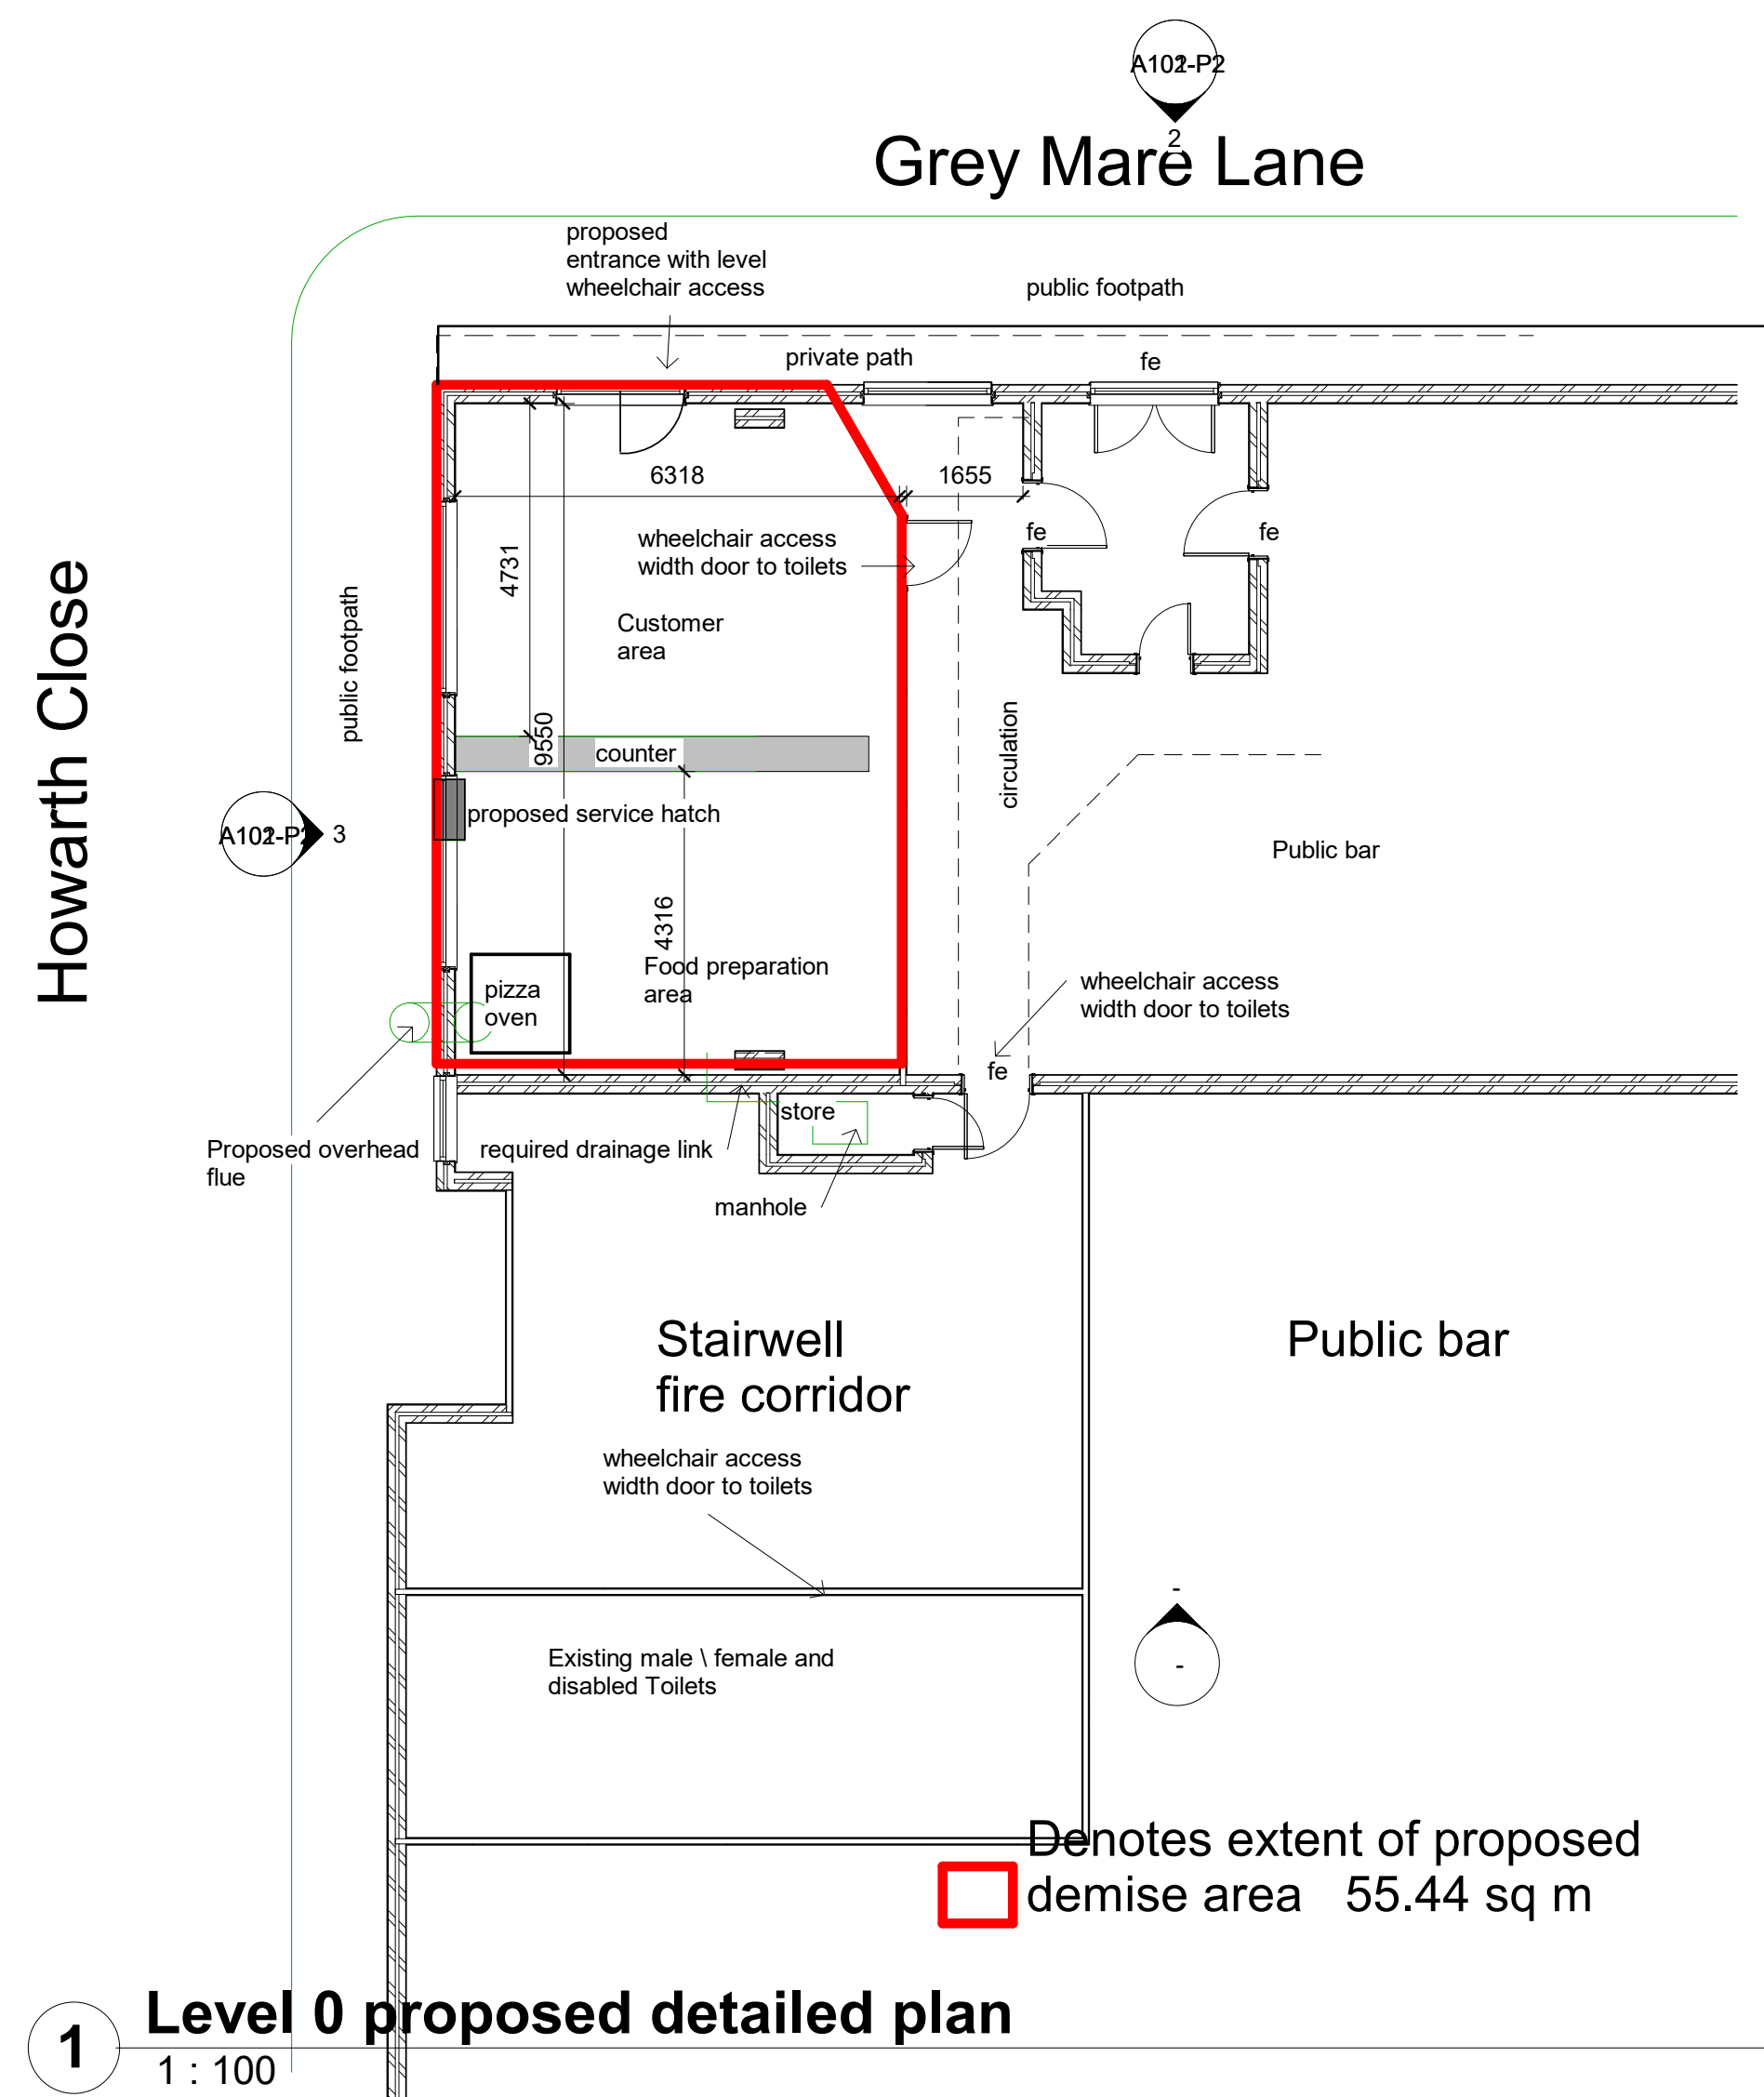
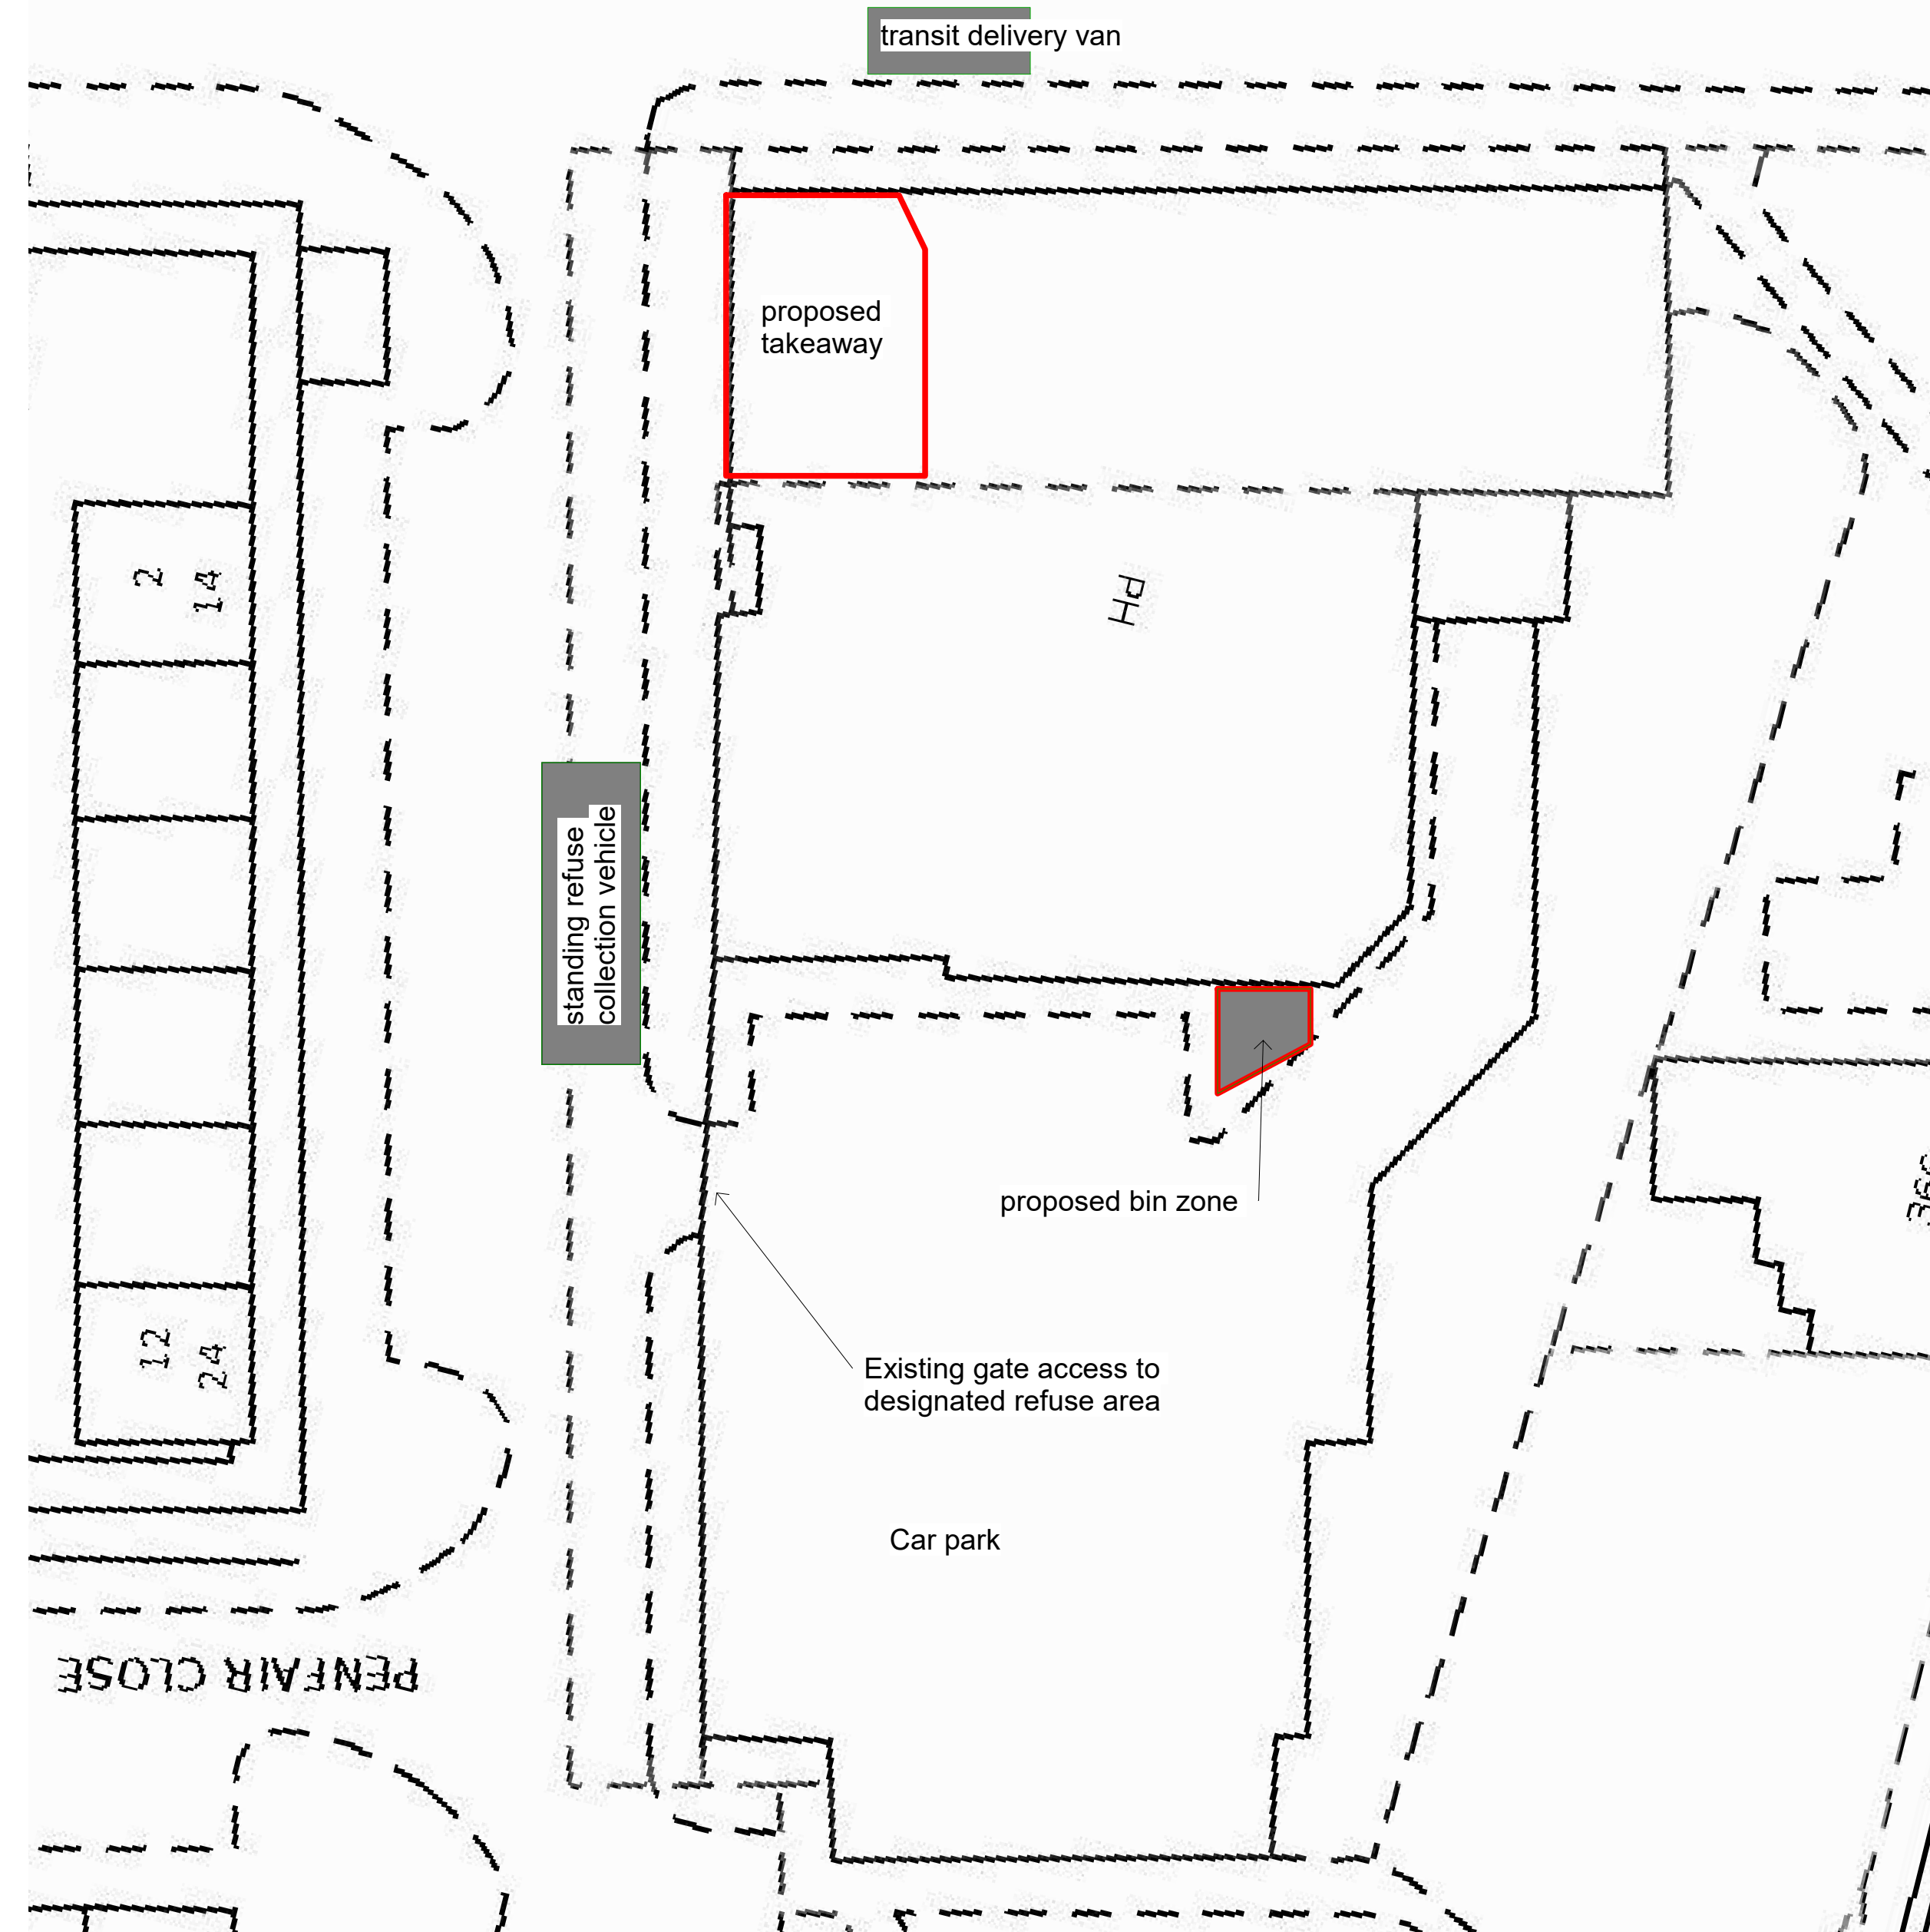
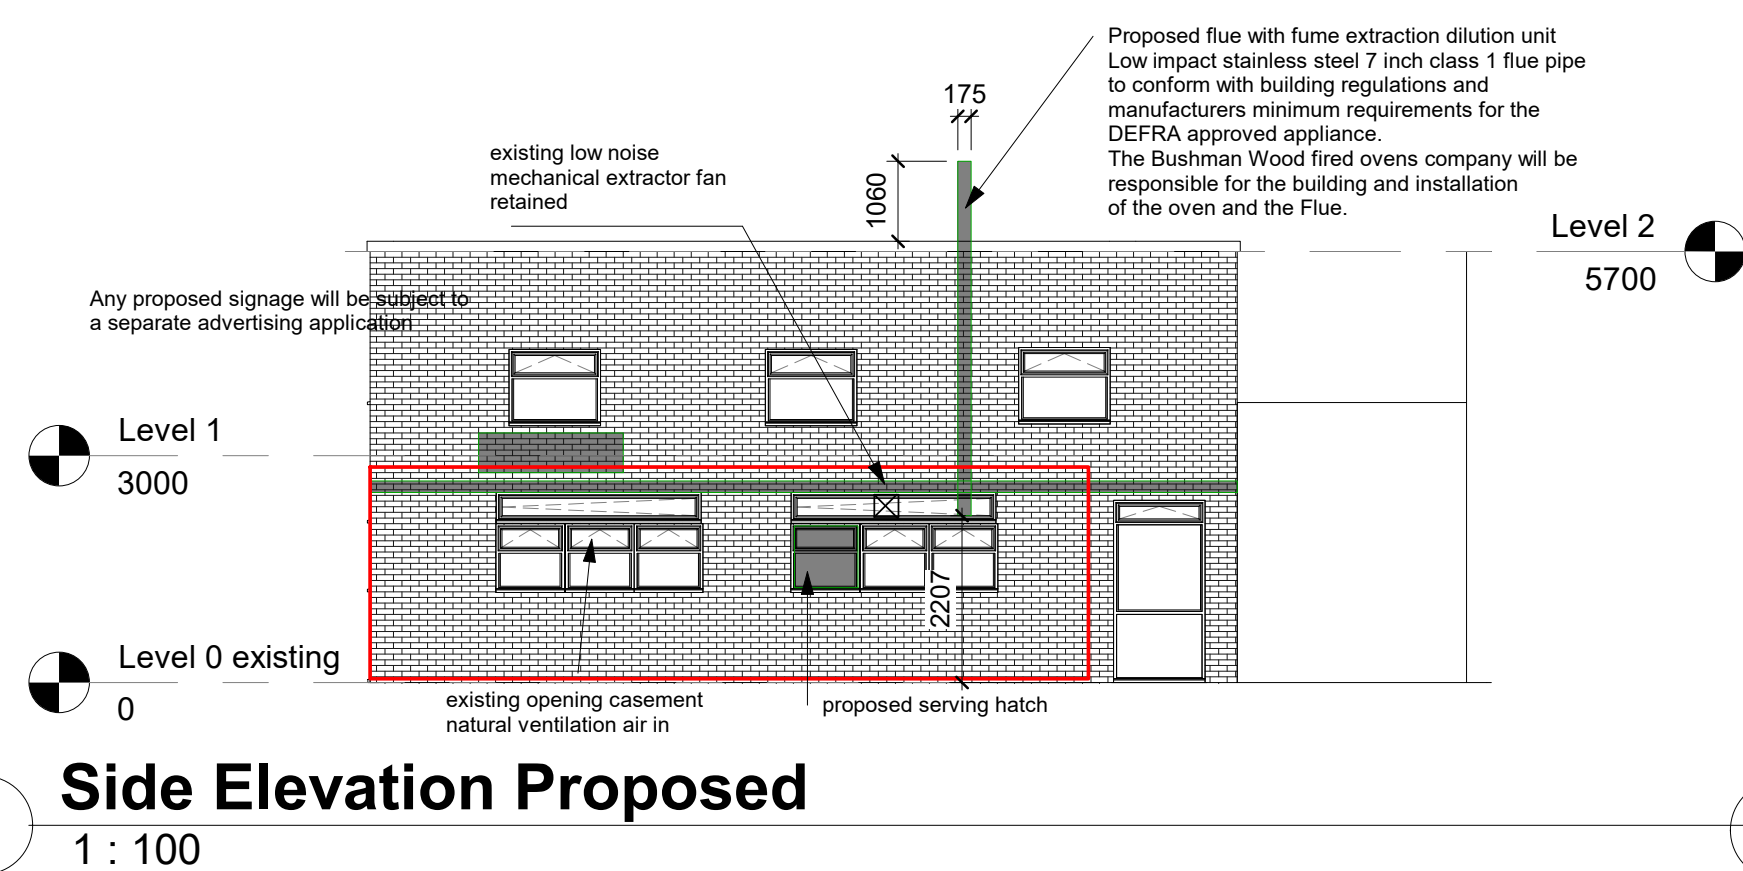
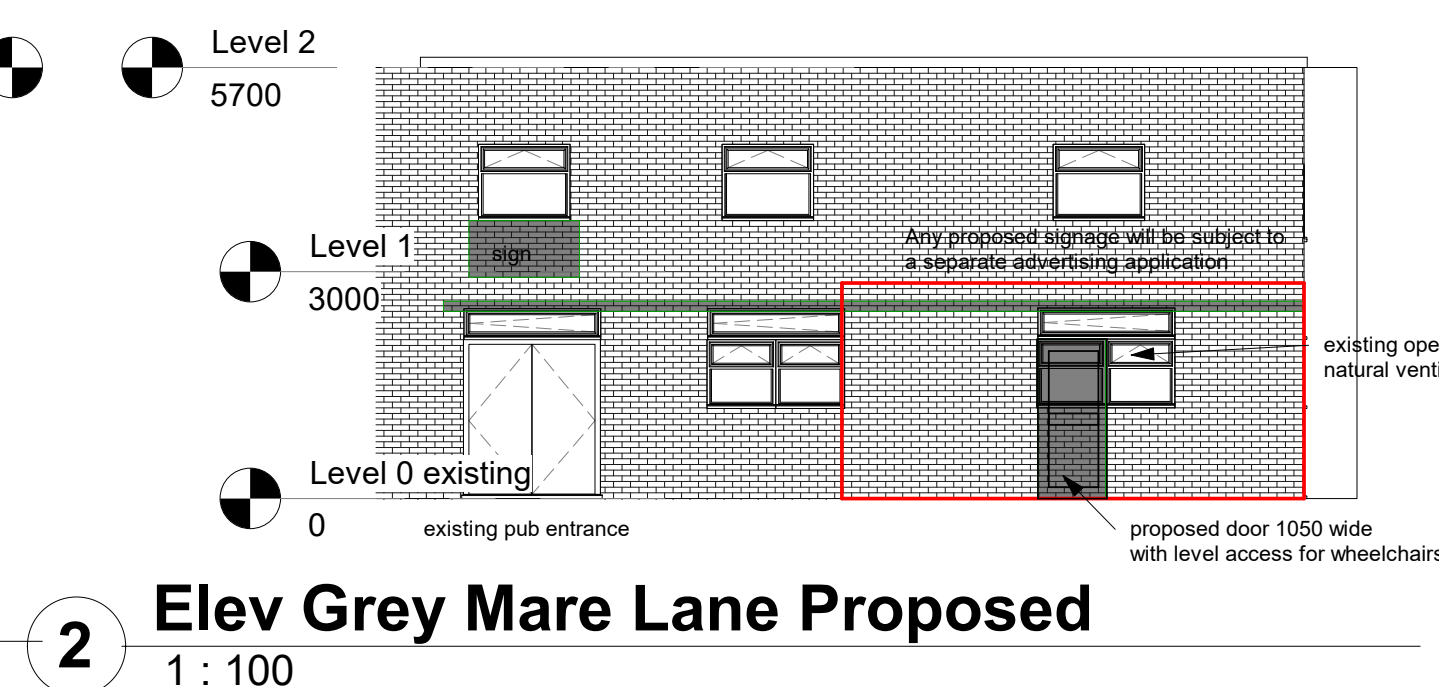
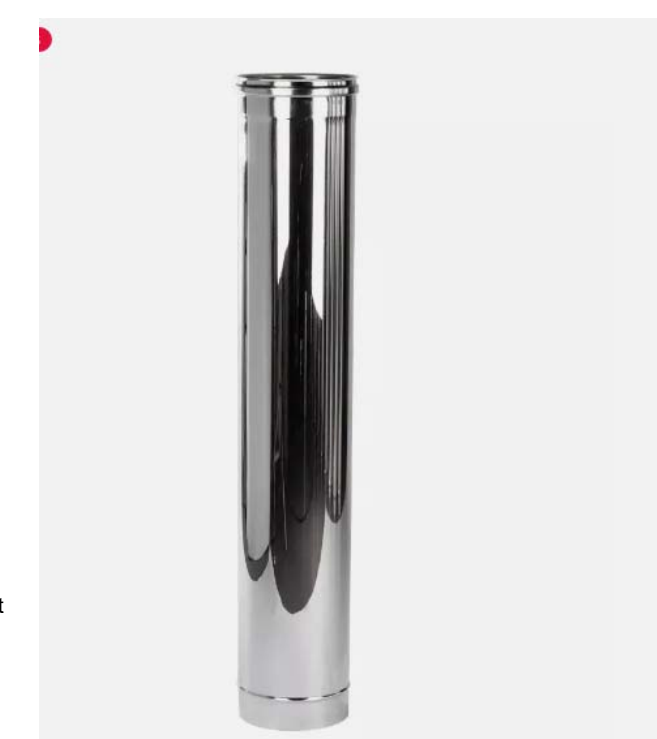


[illegible]

CODE	SUITABILITY DESCRIPTION
------	-------------------------

STATUS	PURPOSE OF ISSUE
--------	------------------

MARTIN SPENCER
ARCHITECTURE

Mobile: 07725 053293 Email: msspencer@ms-architecture.com Web: ms-architecture.com

 CIAT
AN ASSOCIATE OF

Mobile: 07725 053293 Email: mspencer@ms-architecture.com Web: ms-architecture.com

PROJECT Takeaway at part 13 Grey
Mare Lane, Manchester M11
3DQ

TITLE	Proposed plan and Elevations
-------	------------------------------

CLIENT

Mr S Lovering

DRAWN BY ms	CHECKED BY MS	DATE 09/05/2024
SCALE (@ A1) AS indicated		PROJECT NUMBER 319
DRAWING NUMBER A102-P2		REV