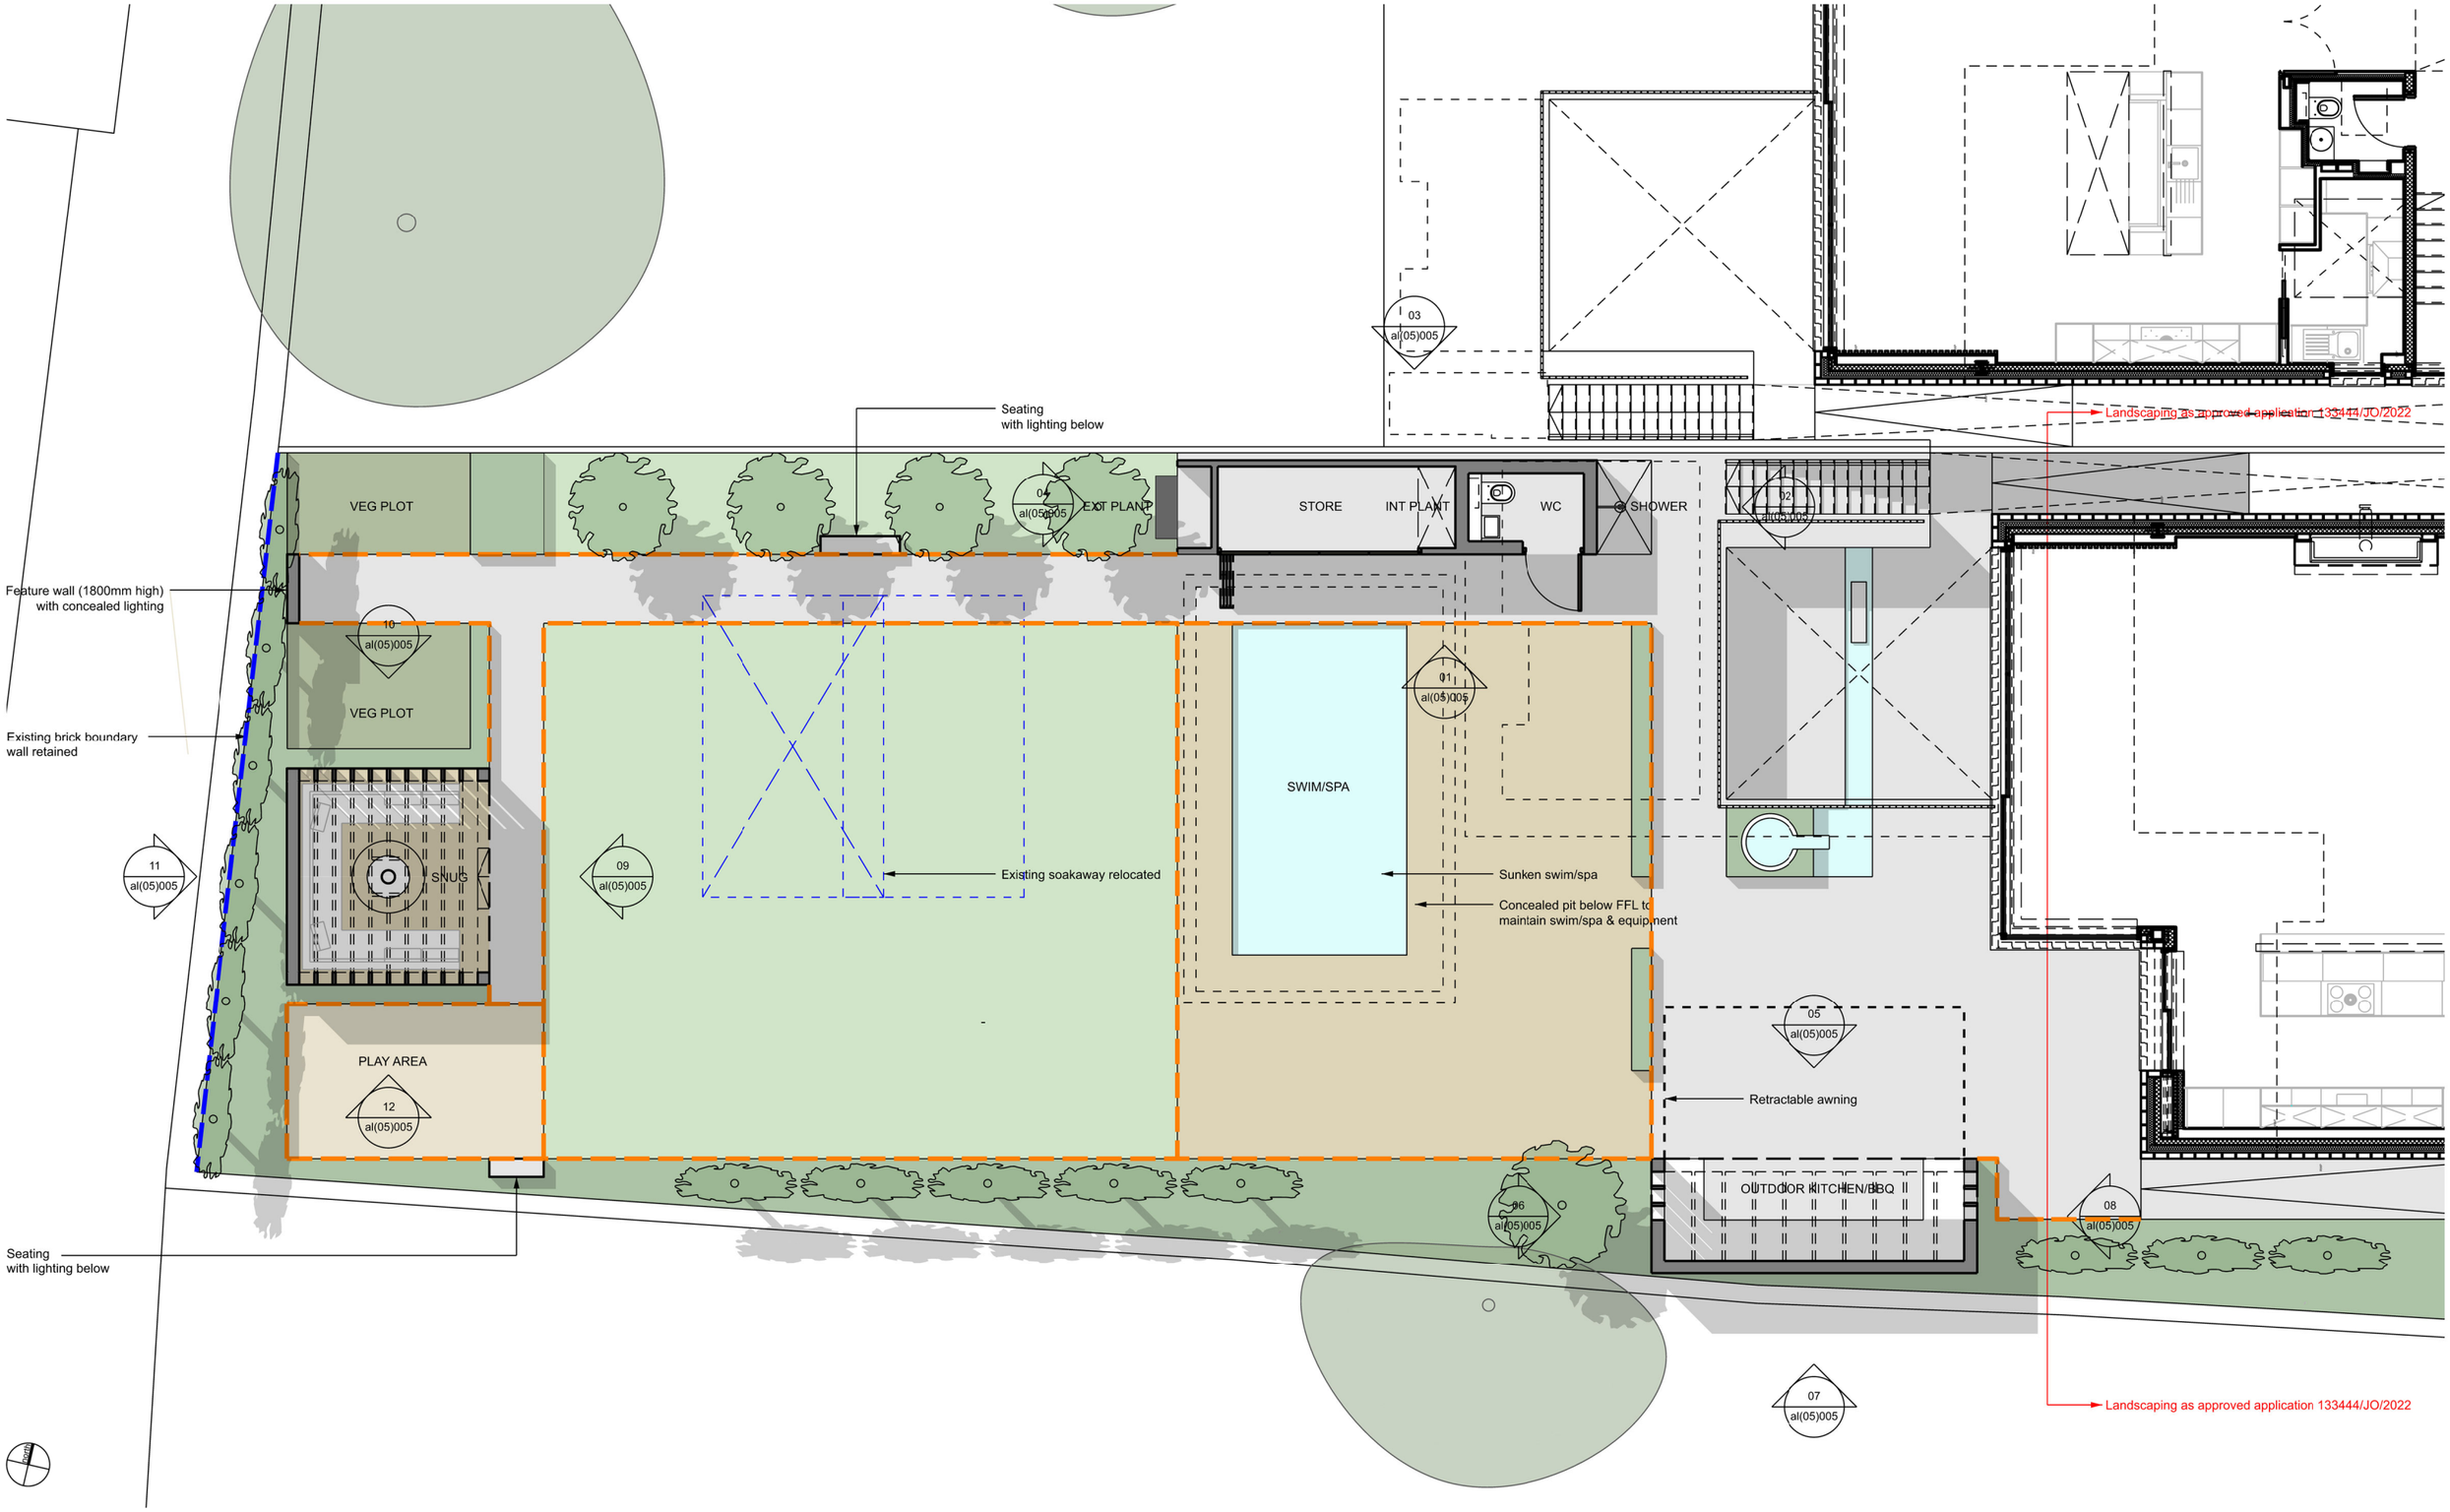


edmunds architects ltd
www.edmundsarchitects.com

Do note scale from this drawing

This drawing is the copyright of edmunds architect ltd

All dimensions to be checked on site by contractor
Contractor to report any dimensional discrepeancies,
errors or omissions prioir to works commencing on site

Notes

- Building structure
- Lawn
  Rolawn Medallion Turf
- Ornamental mid/high level planting
  planting species tbc
- Vegetable plot
  planting species tbc
- Porcelain tiles
  Quarry by Gigacer
  Colour: Gravel Stone
- Wood chippings/soft play area
- Composite decking
  Millboard or similar approved
- Sunken swim/spa & water feature
  with stainless steel surround
- Metal edgings
  AluExcel, in a milled finish
- Timber battered fencing (1800mm high)
  50 x 25mm battens (with 25mm gaps)

New standard tree (4-5m in height)
Species: tba (multistem)

Pleached tree (4-5m in height)
Species: tba

Rev.	Date	Drawn	Description
P1	26.09.2022	AE	Issued for Planning
P2	03.04.2024	AE	Issued for Planning

Project
DIDSBURY PARK - HOUSE A
Client
MR & MRS FLANAGAN
Scale
1:100 @ A3
Status
FOR PLANNING
Drawing no. / Title
0077_al(05)004_P2

edmunds architects

PROPOSED LANSCAPING PLAN