


EXISTING FRONT LAYOUT

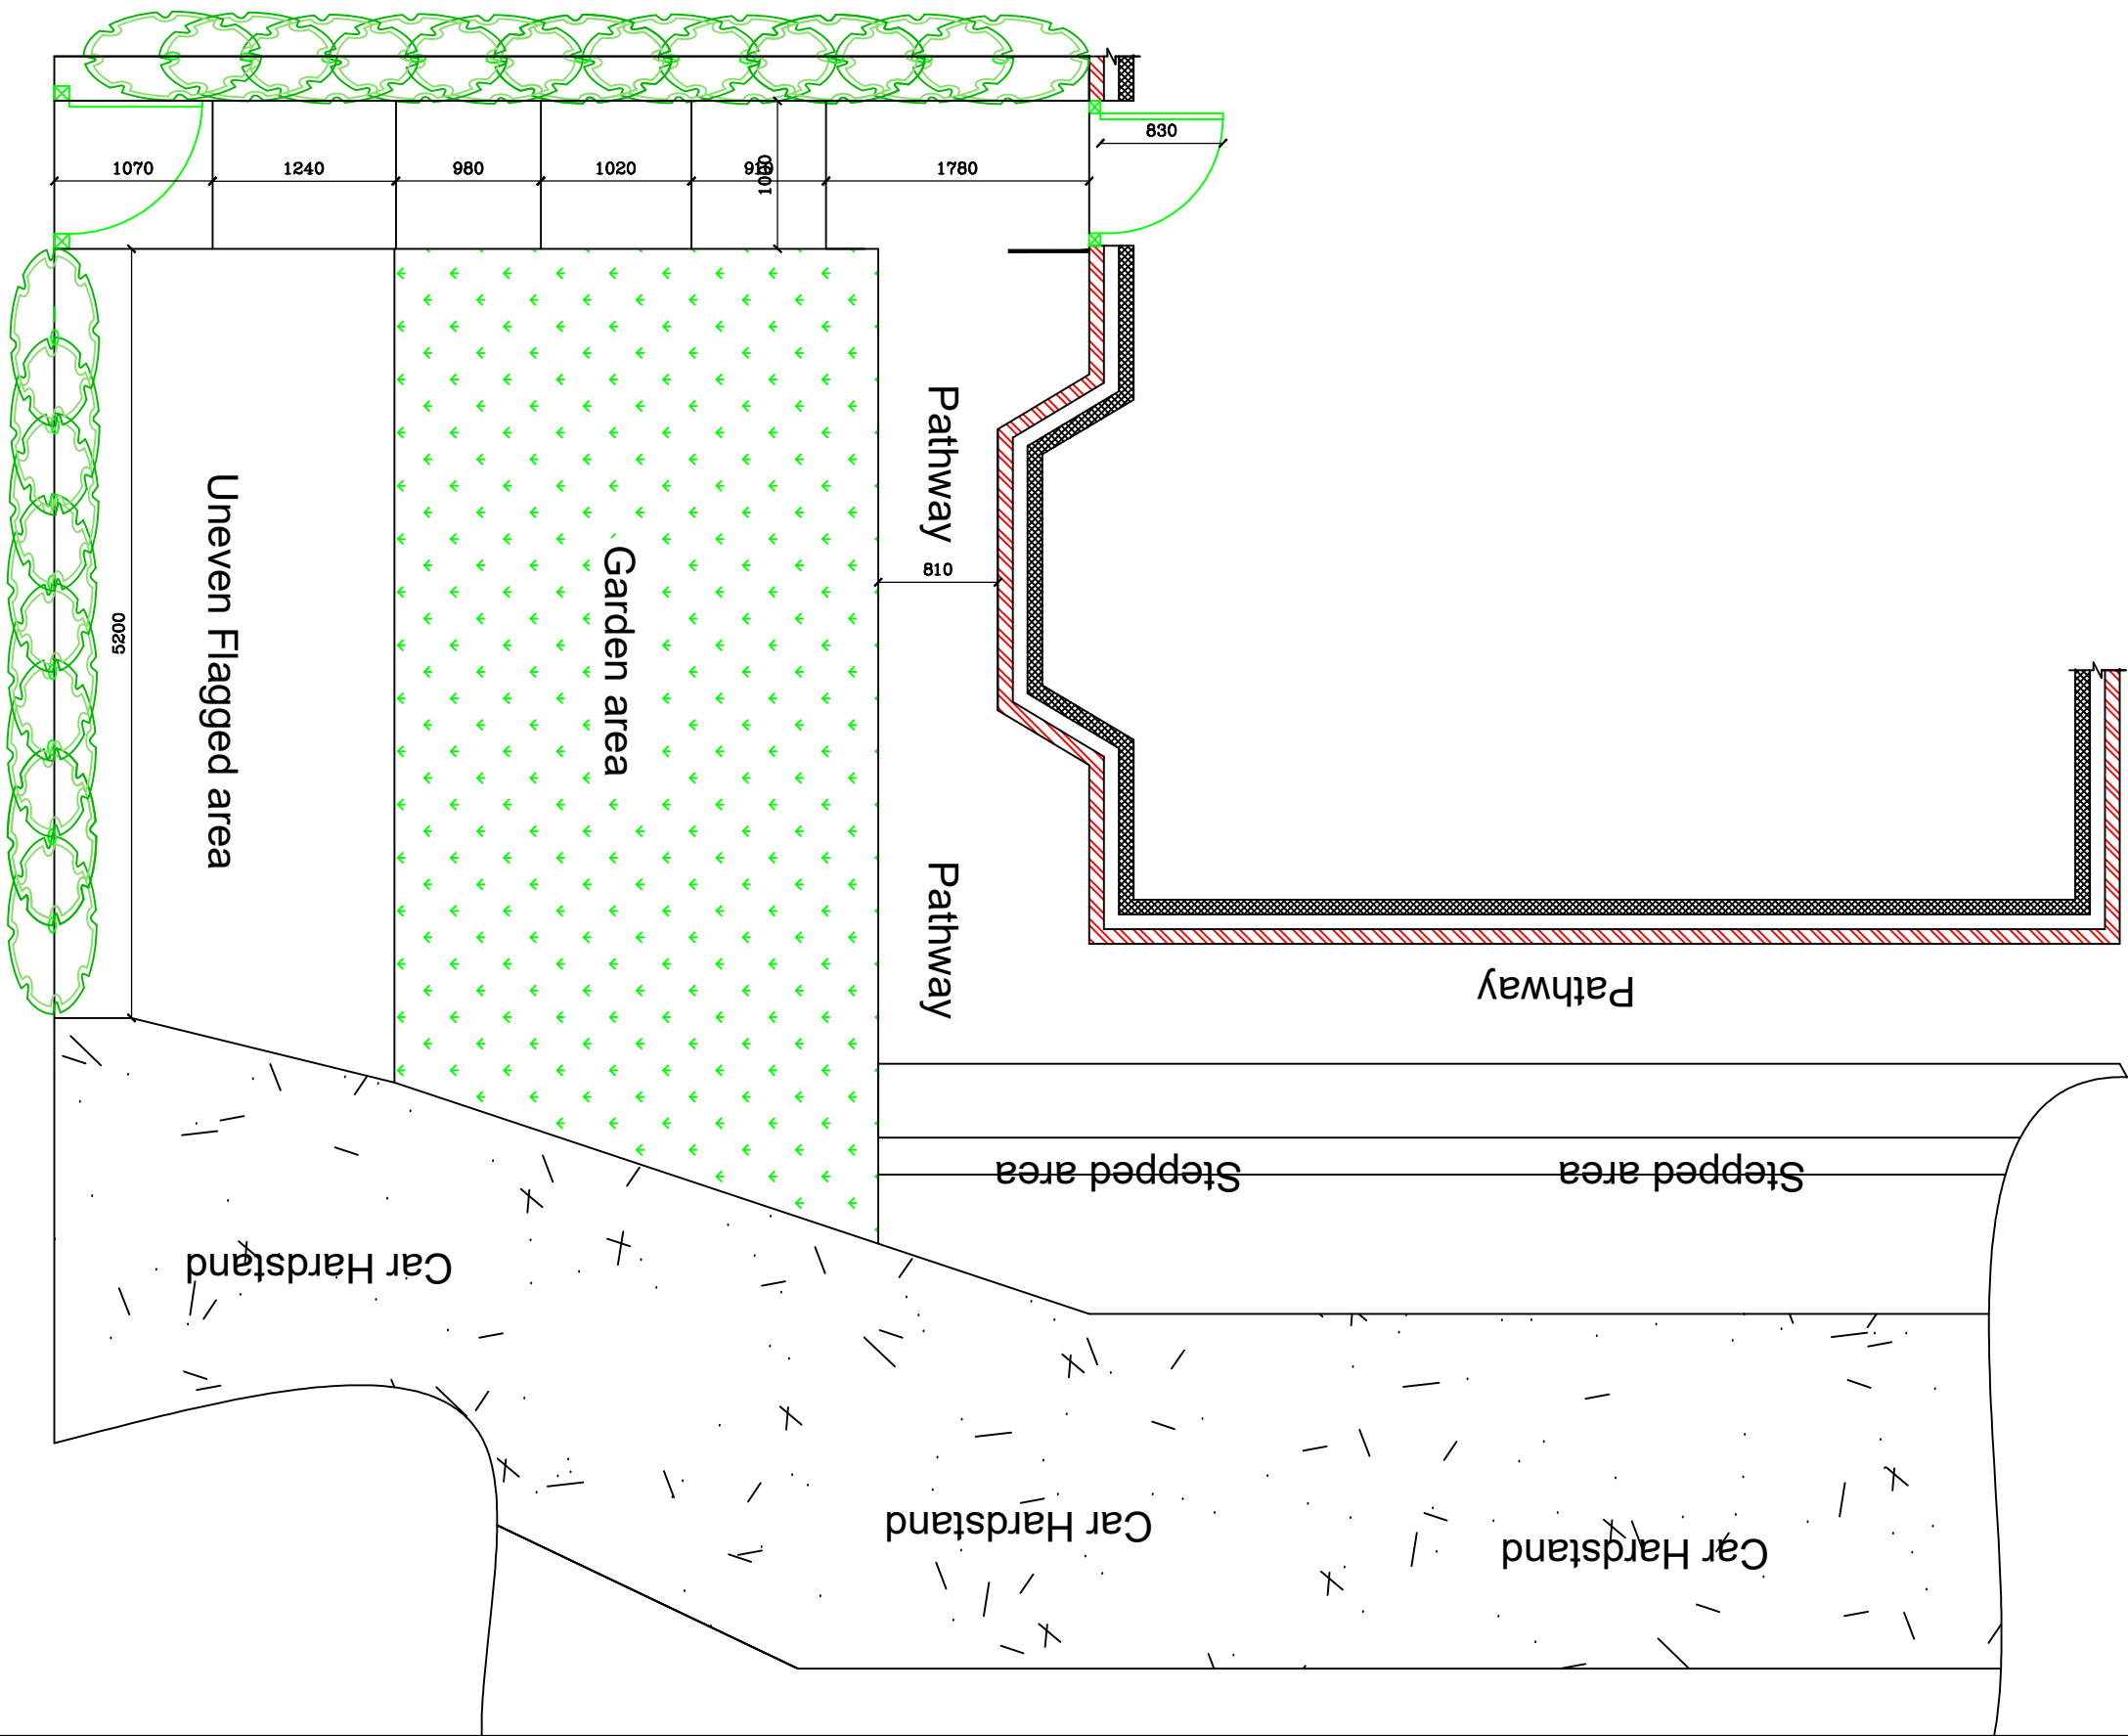

Richard Harris - Technical Officer Manchester Equipment & Adaptation Partnership Directorate for Children and Families Manchester Local Care Organisation Phillips Park Rd Bradford Manchester M11 3FU Office Tel : 0161 277 1704 Mobile No : 07944 483 766	Project : Steplift to front of property Olga & Lascelles Brown 31 Benchill Rd Wythenshawe Manchester M22 8FJ	Drawn By :	Date :	 Manchester Equipment & Adaptations Partnership
		R.H.	26/02/2024	
		Scale :	Paper Size :	
		1:50	A3	