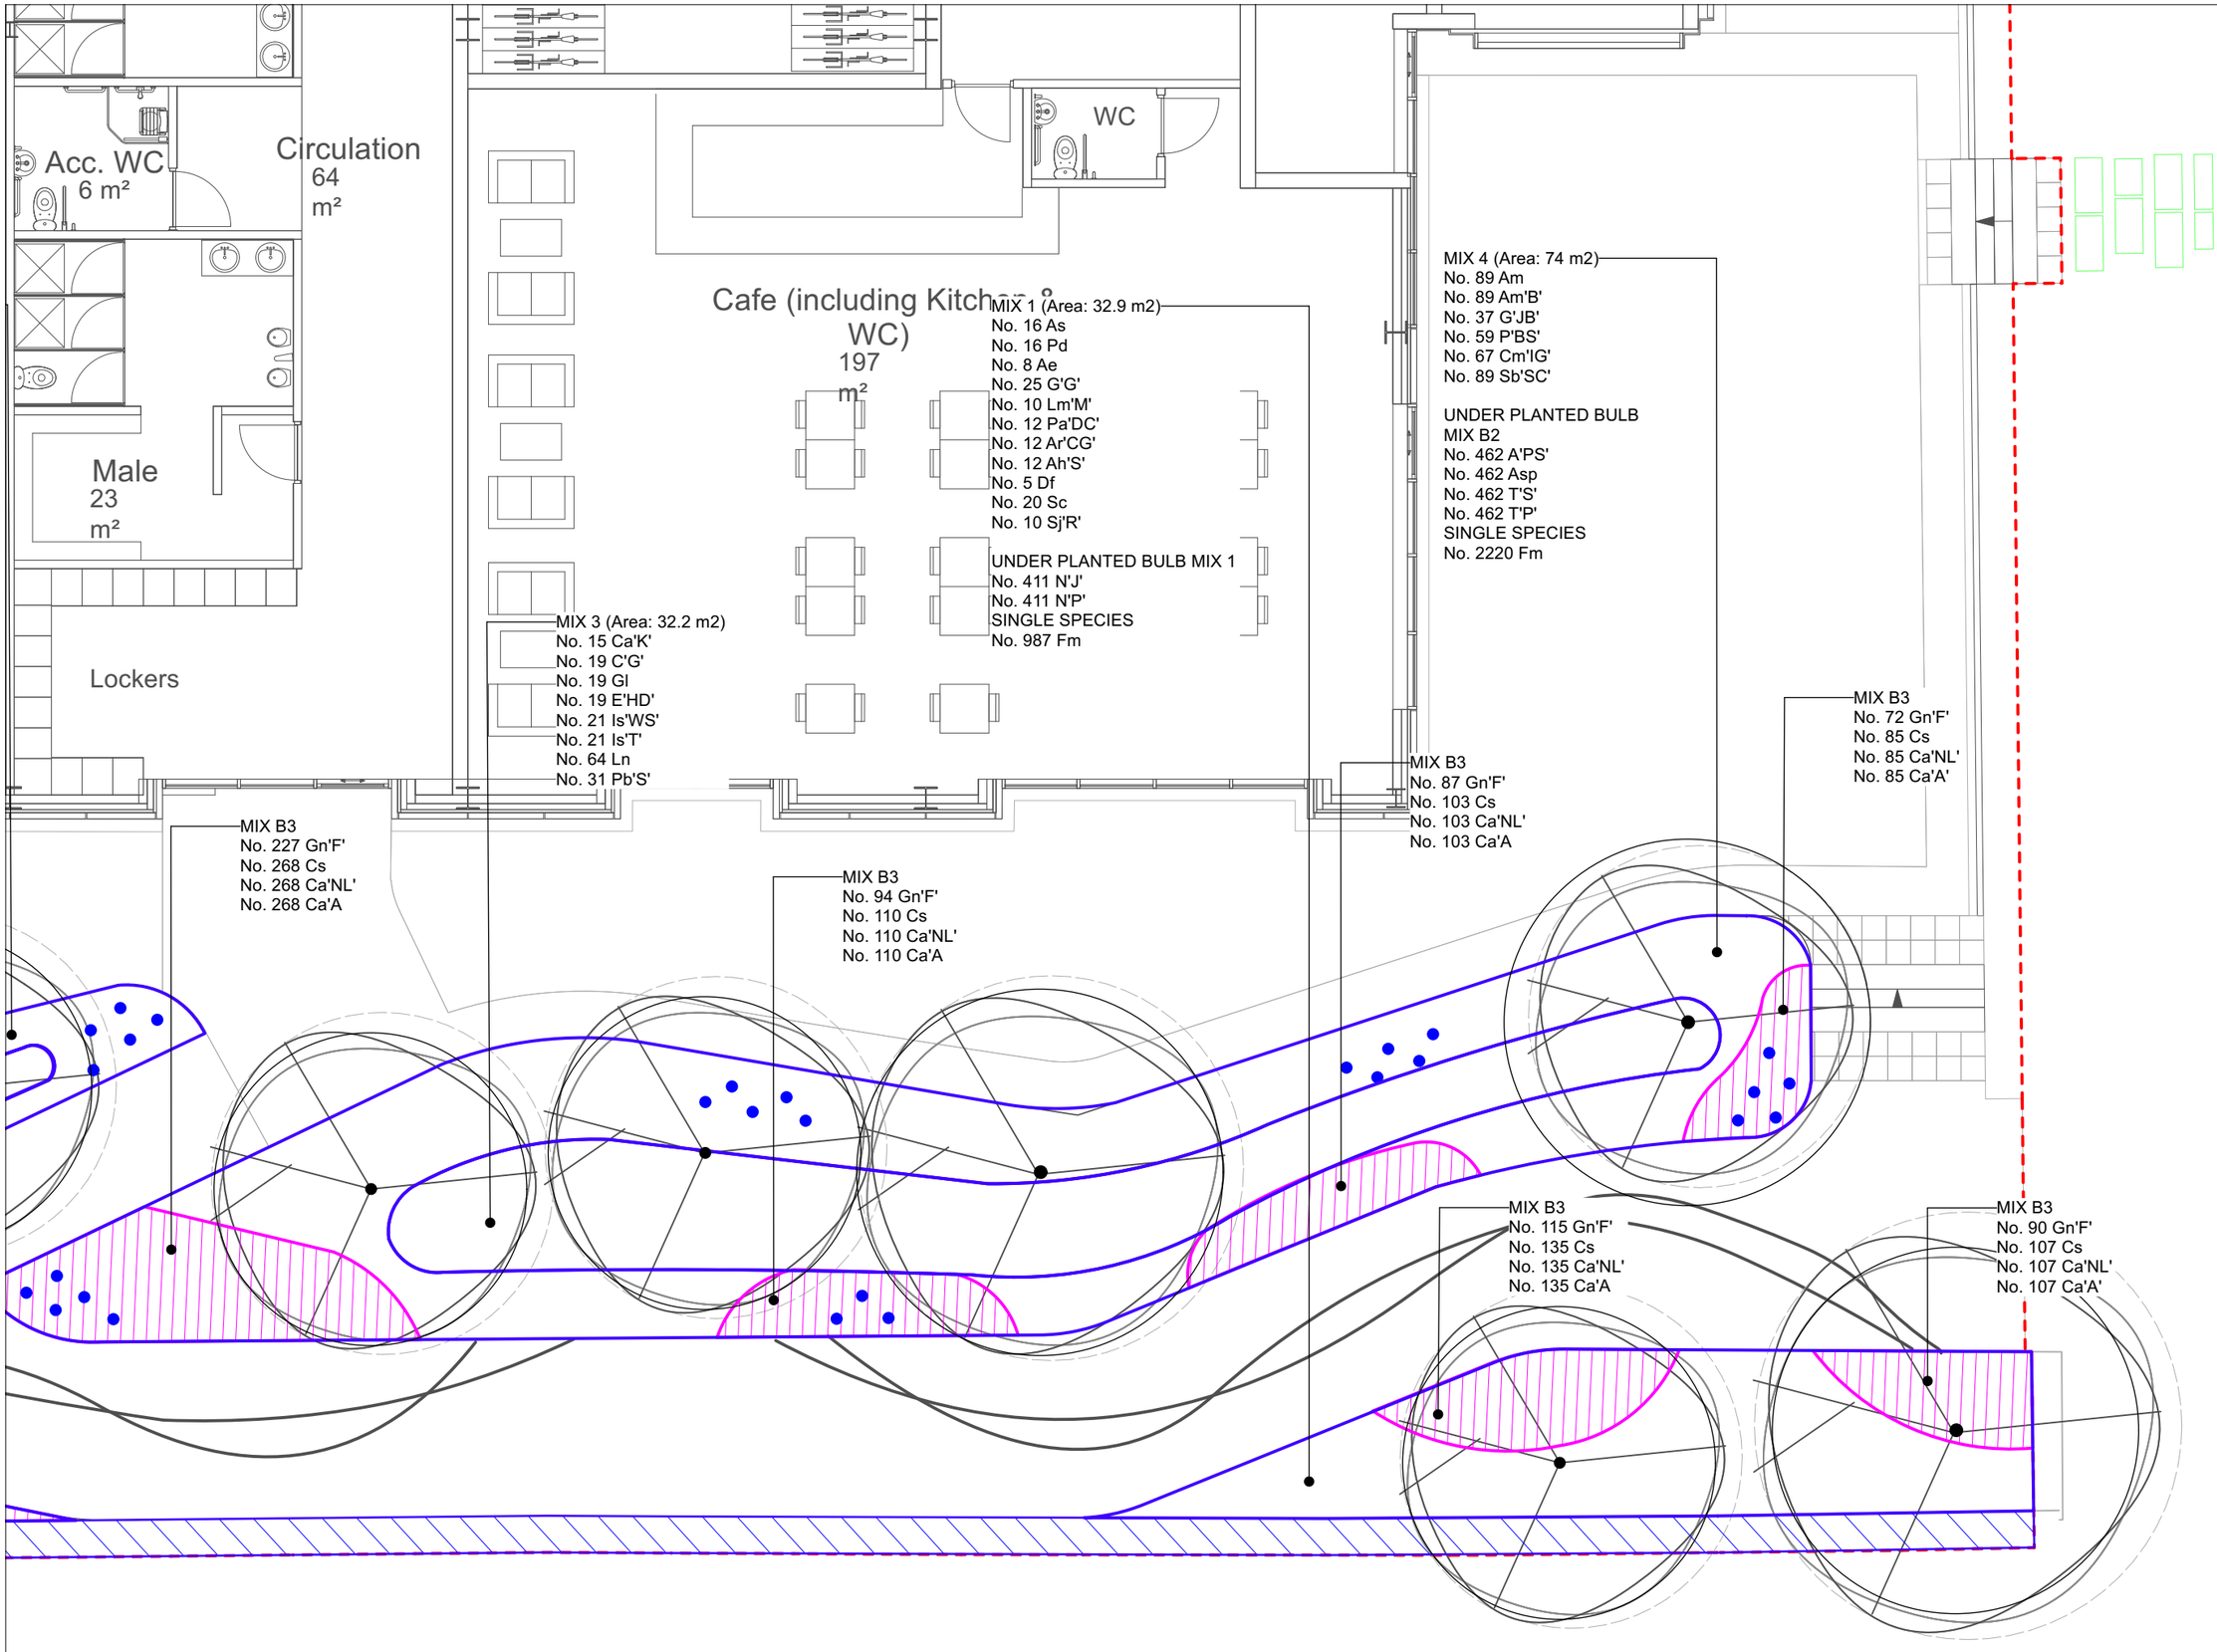

© THIS DRAWING IS COPYRIGHT PROTECTED AND MAY NOT BE REPRODUCED IN WHOLE OR PART WITHOUT WRITTEN AUTHORITY FROM THE OWNER.

NOTES:

1. Do not scale from this drawing.
2. Always work to noted dimensions.
3. All dimensions are in millimetres unless otherwise stated.
4. All setting out, levels and dimensions to be agreed on site.
5. The dimensions of all materials must be checked on site before being laid out.
6. This drawing must be read with the relevant specification clauses and detail drawings.
7. Order of construction and setting out to be agreed on site.

KEY

- **Ancoats Mobility Hub Application Boundary**
- **Mix perrenial and shrub planting** — Refer to drawing 45306-PLA-00-00-DR-L-2006 for planting schedule and specification for details.
- **Instant hedge planting** — Single species instant hedge; Height 2000 to be maintained at 1800mm. Refer to drawing 45306-PLA-00-00-DR-L-2006 for planting schedule and specification for details.
- **Accent planting - *Salvia nemorosa* 'Pink Friesland'** — Refer to drawing 45306-PLA-00-00-DR-L-2006 for planting schedule and specification for details.
- **Accent planting - *Salvia nemorosa* 'Pink Friesland'** — Refer to drawing 45306-PLA-00-00-DR-L-2006 for planting schedule and specification for details.
- **Bulb planting** — Refer to drawing 45306-PLA-00-00-DR-L-2006 for planting schedule and specification for details.

NOTES
For tree planting information see drawing 2522-PLA-00-00-DR-L-2000 for details.

REFER TO NBS SECTION Q28 / Q31.

Revision	Date	Description	Drawn	Apprvd.
S4-P02	25/07/24	Planning conditions discharge	TF	AM
S4-C02	18/07/24	Construction	TF	AM
S4-C01	10/04/24	Construction	YH	AM
D2-P01	24/03/23	Tender	YH	AM

Planit I.E. Limited
Manchester | London | Liverpool | Leeds | Standish
E: info@planit-ie.com **W:** planit-ie.com

MANCHESTER
2 Back Grafton St
Altrincham
WA14 1DY
T:0161 928 9281

Client	Manchester Life
Project	Ancoats Mobility Hub
Drg Title	Planting Plan

Created on	Created by	Approved by
10-03-23	YH	AM

Scale	Size	Workstage
1:200	A3	Stage 5

Drg No.	Suitability	Revision
45306-PLA-00-00-DR-L-2004	S4	P02

© Planit I.E. Limited