
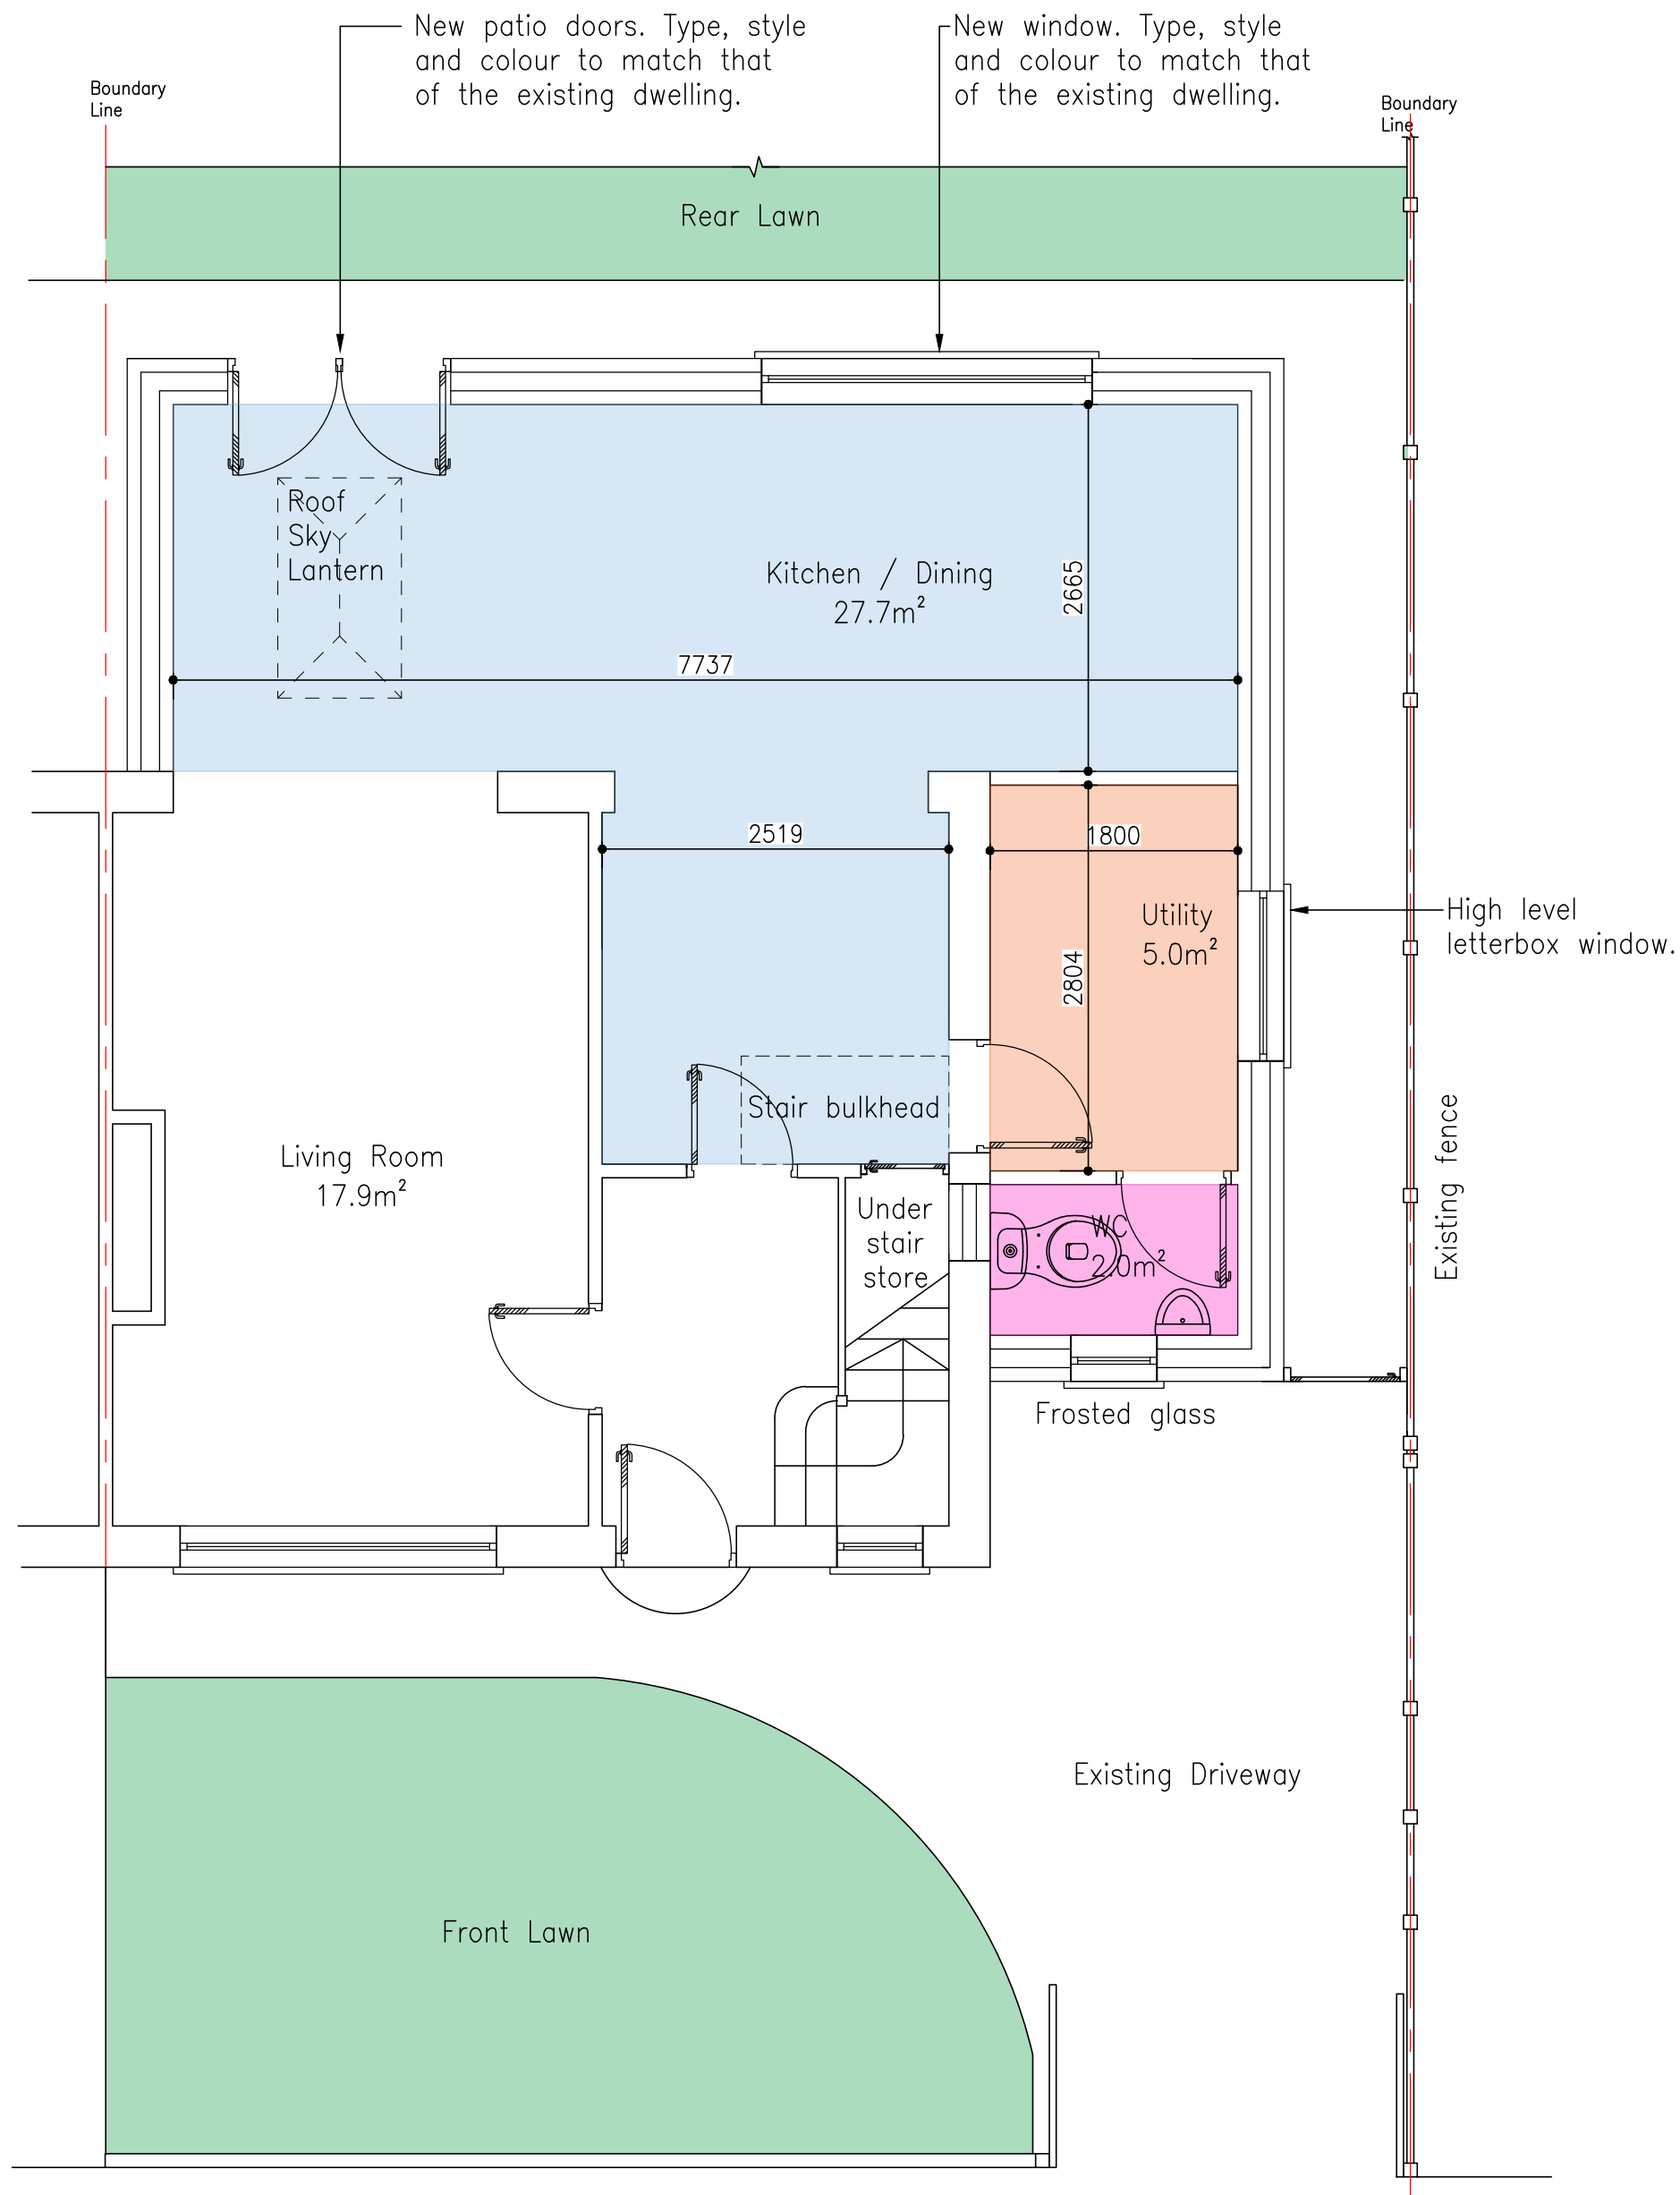
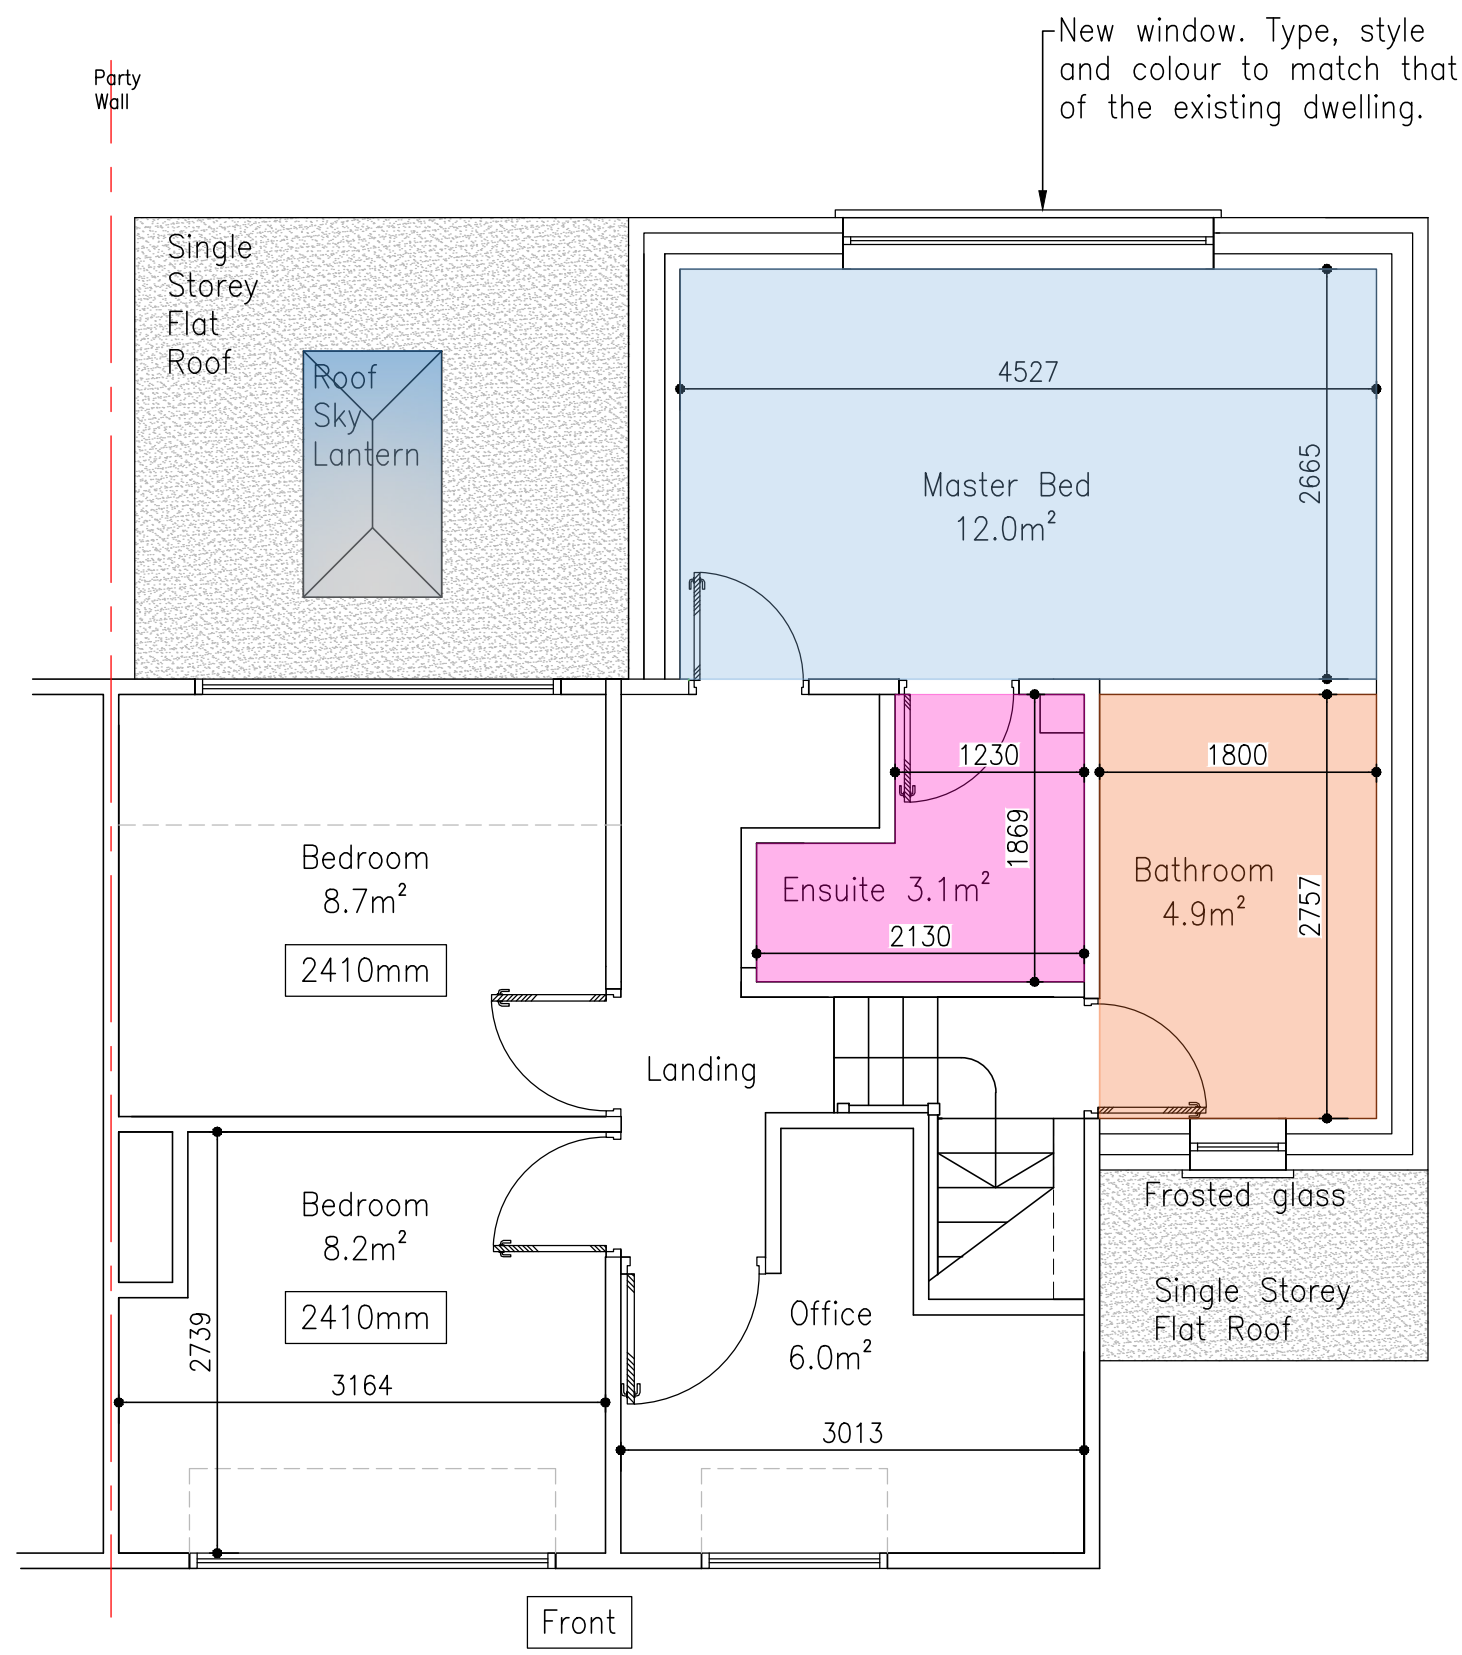






DO NOT SCALE FROM THIS DRAWING. USE GIVEN DIMENSIONS ONLY.
ALL DIMENSIONS ARE TO BE CHECKED ON SITE BY THE CONTRACTOR.
ANY DIMENSIONAL DISCREPANCIES TO BE REPORTED BACK TO HEALEY CONSULTING PRIOR TO PROCEEDING WITH CONSTRUCTION

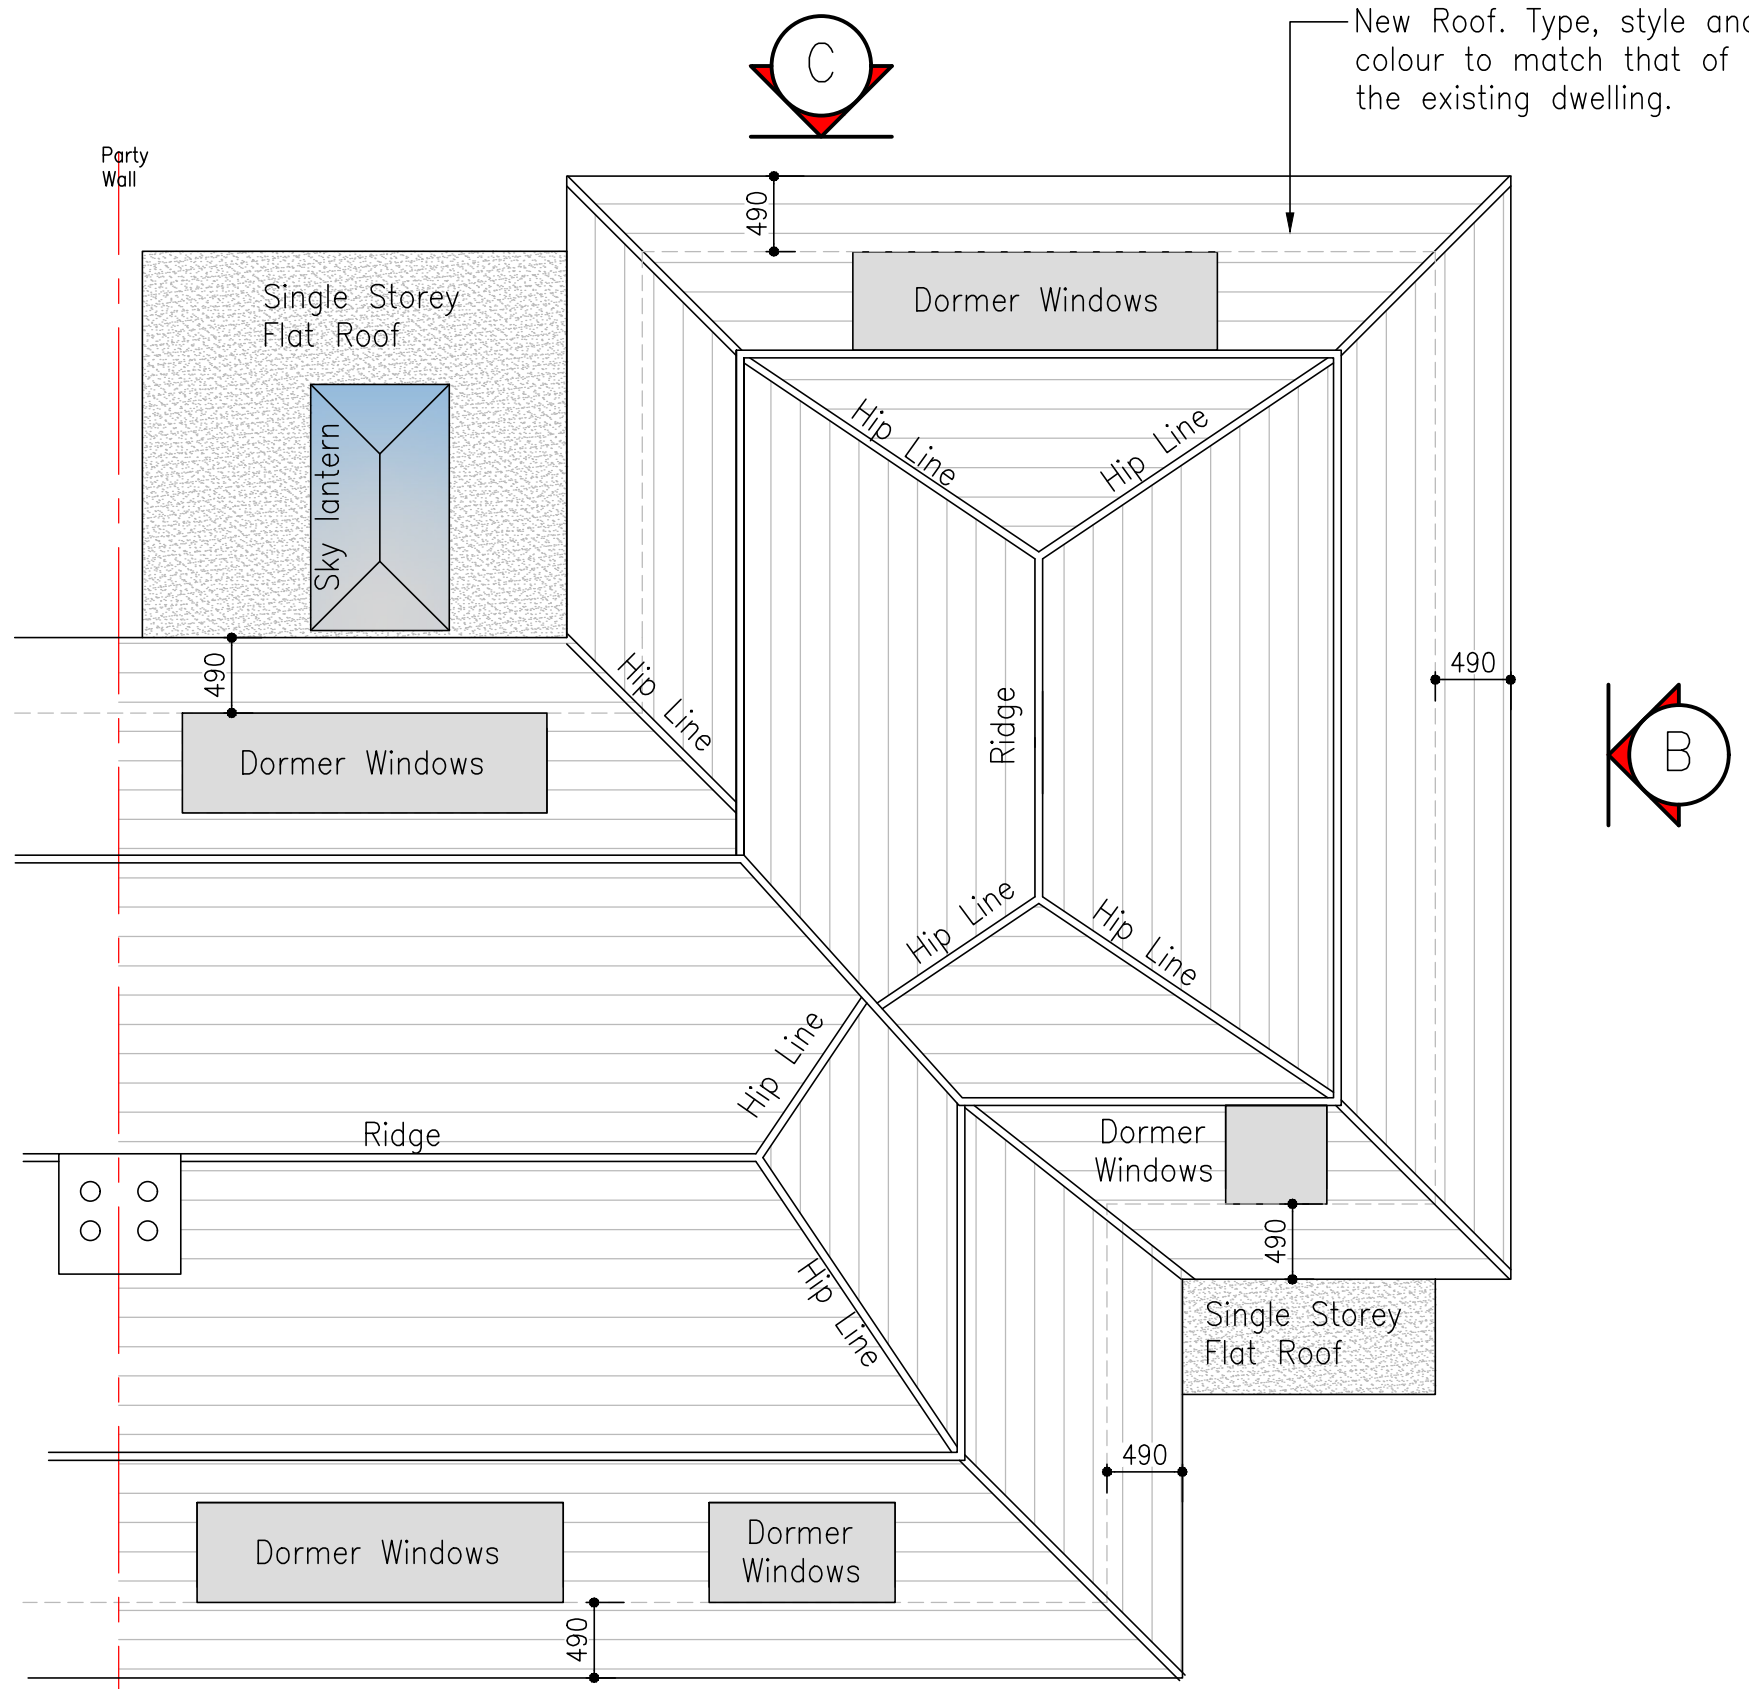

GENERAL NOTES

1. All dimensions are in millimeters unless noted otherwise.
2. All levels are in metres unless noted otherwise.
3. This drawing is to be read in conjunction with all other HC drawings and specifications where issued for the project.

PLANNING APPLICATION

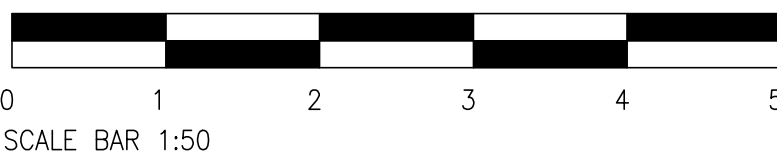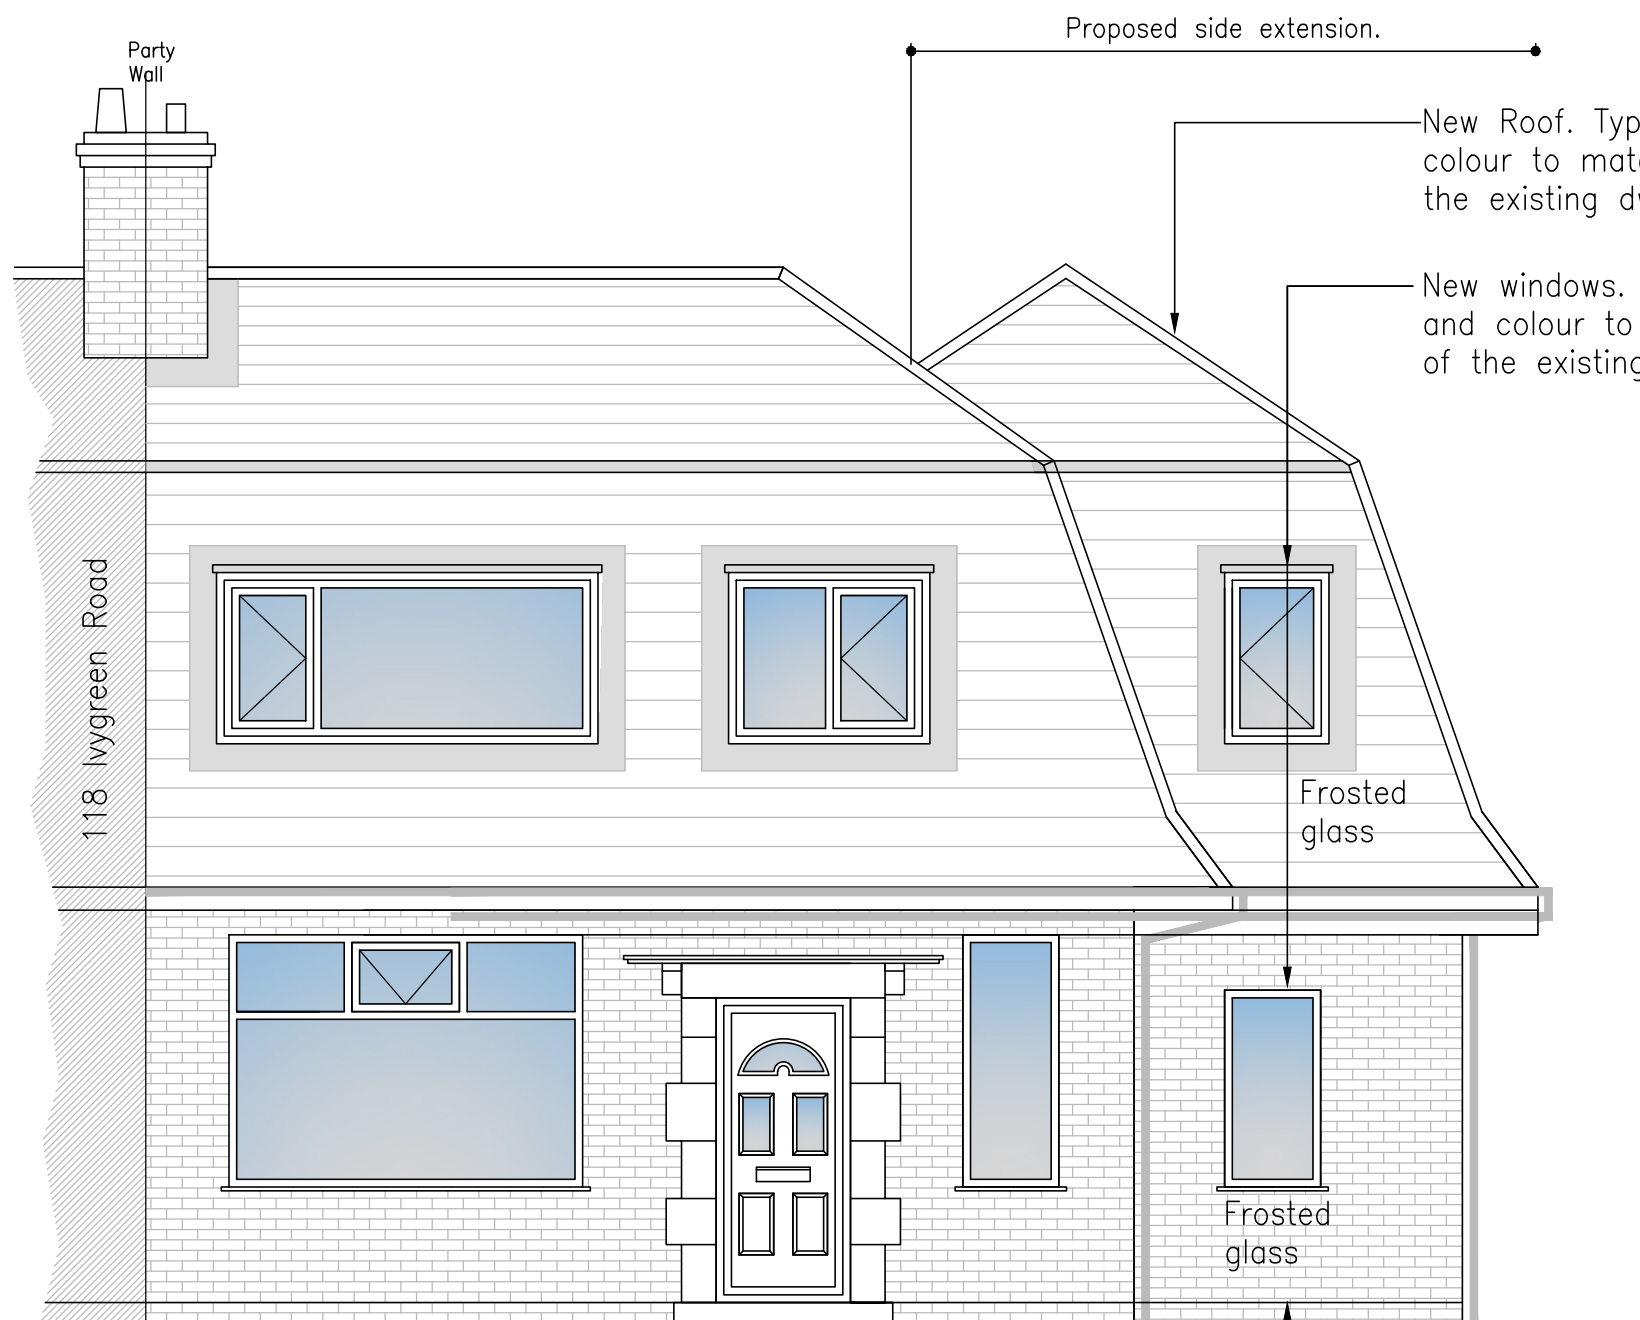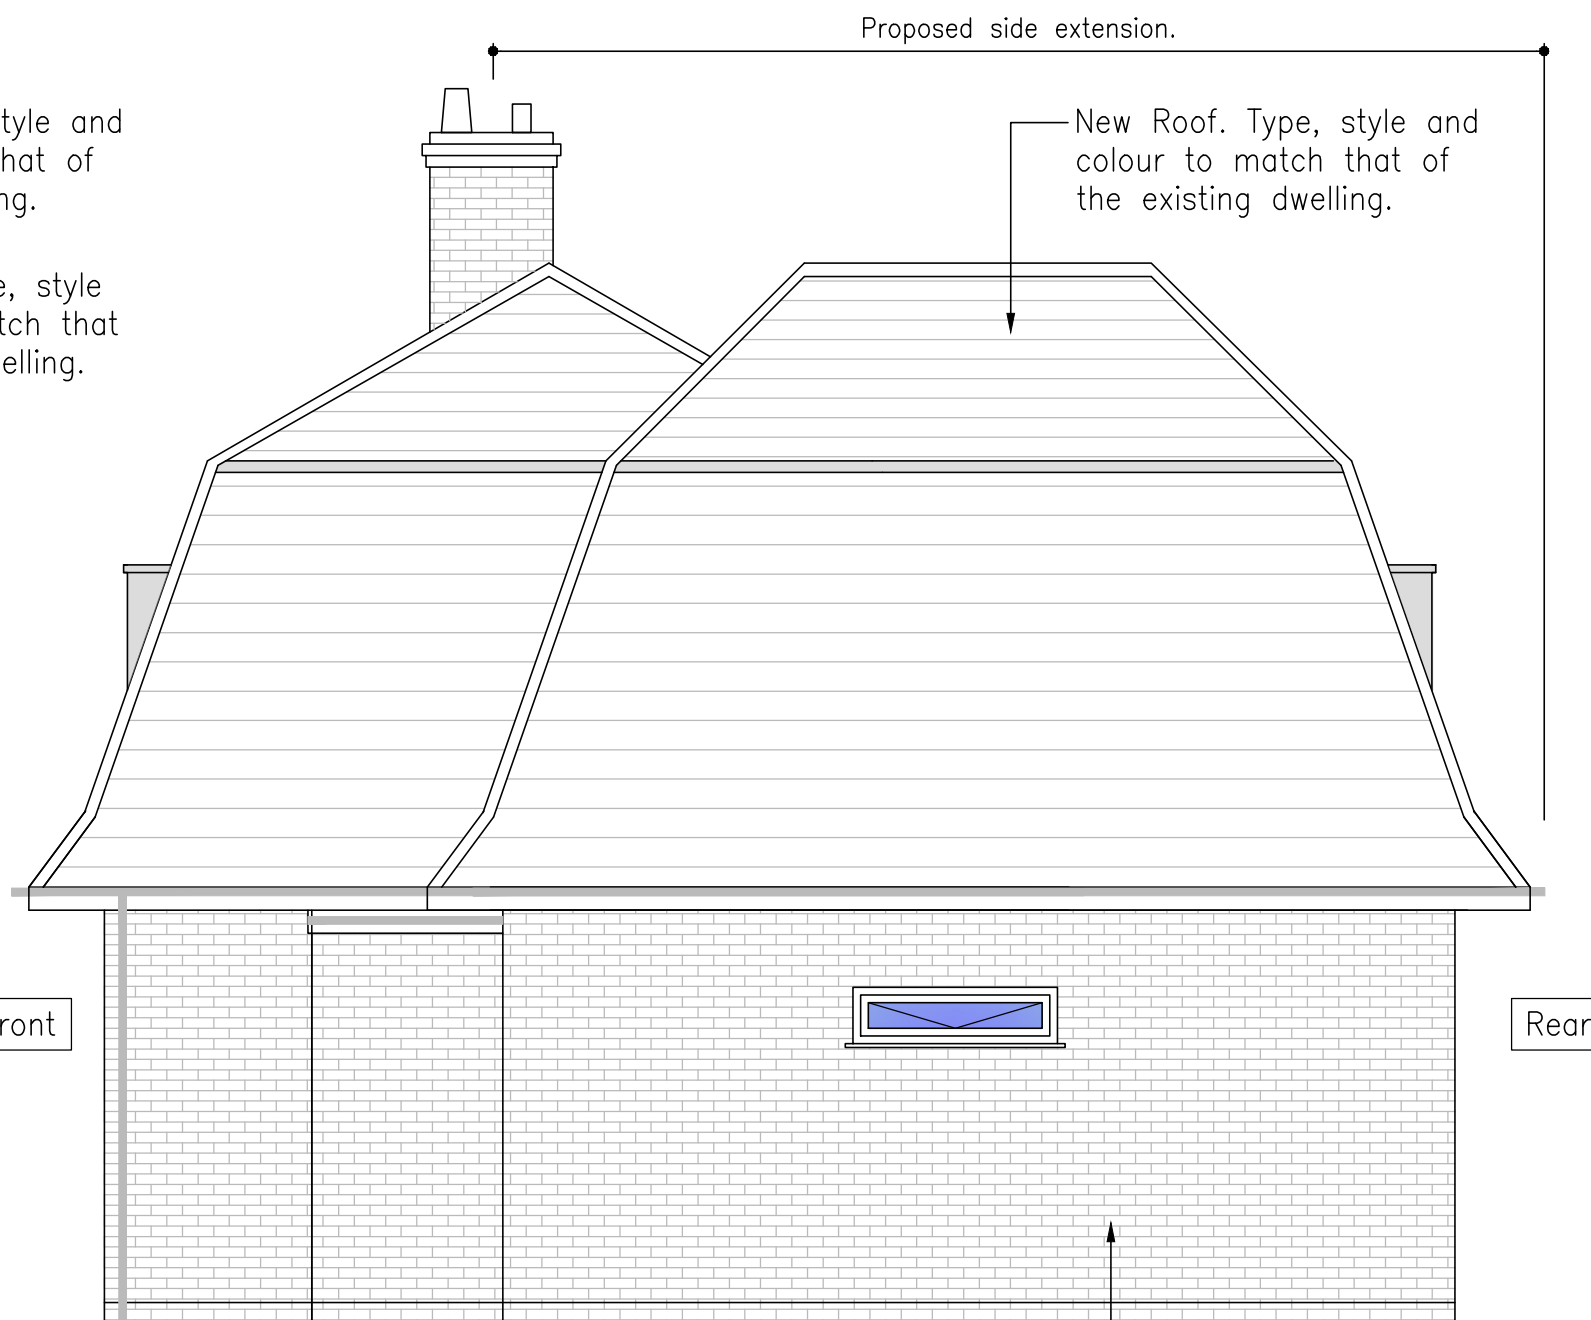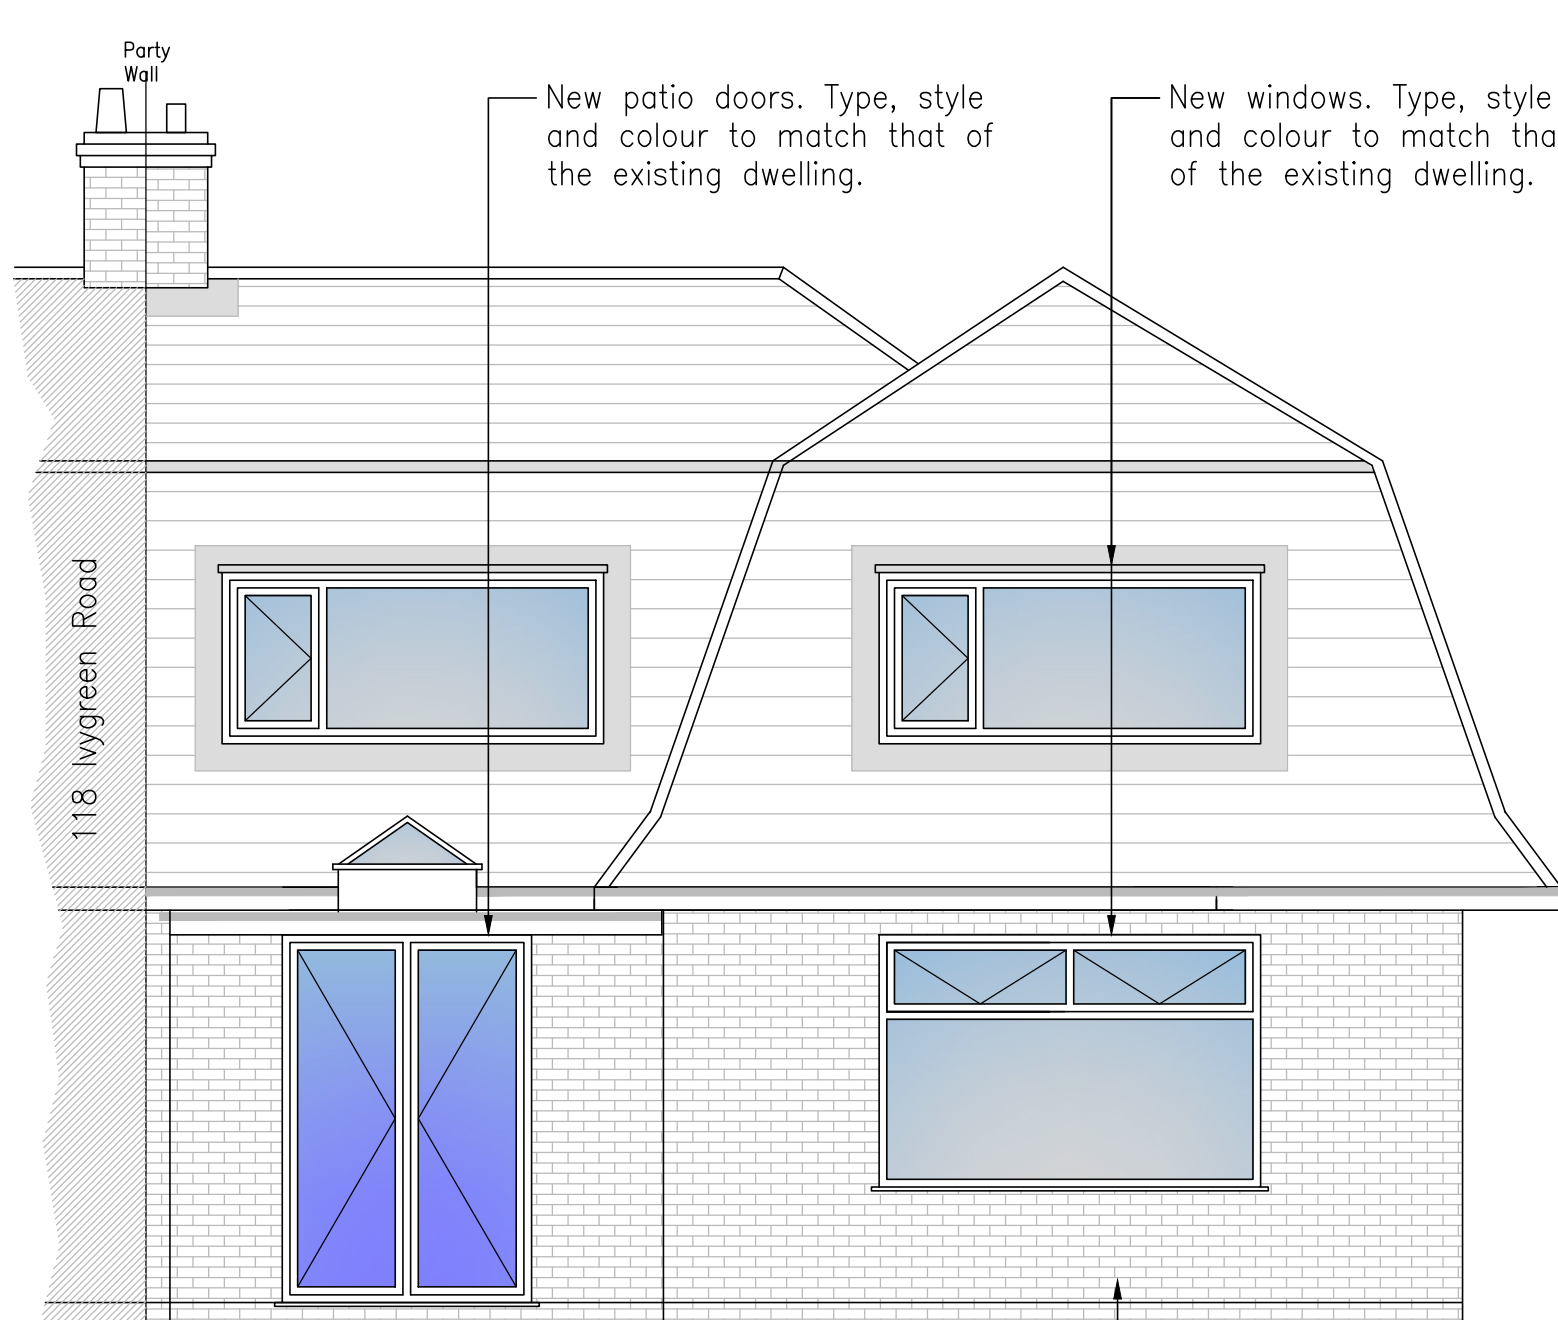

REV				DATE	BY	DETAILS OF REVISION
ARCHITECT / CLIENT				MR ROY BUCK		
PROJECT				116 IVYGREEN ROAD CHORLTON-CUM-HARDY M21 9FX		
TITLE				PROPOSED SIDE & REAR EXTENSION PROPOSED PLANS AND ELEVATIONS		
DRAWING NO.				HC-24215-(20)-03		
HEALEY CONSULTING Brunel House 63 Dale Street M16 3JL Tel: 01706 343961 Fax: 01706 343981 email: office@healeyconsulting.co.uk copyright: Healey Consulting				DRAWN BY CR DATE 15.05.24 SCALE SHOWN REVISION		

