




PROJECTING SIGN
scale 1:50

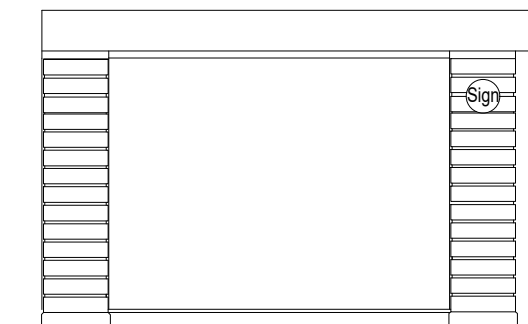


EXISTING ELEVATION A

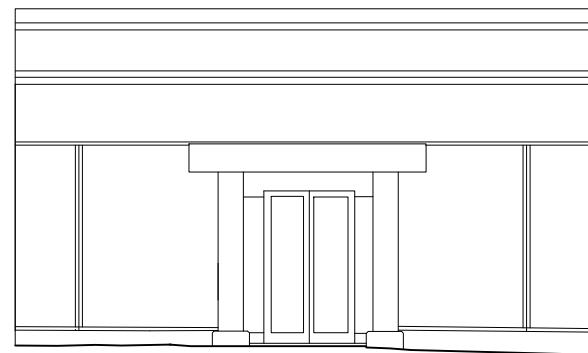

EXISTING ELEVATION B

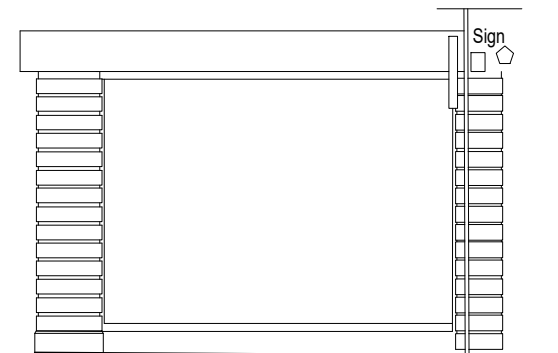


EXISTING ELEVATION C

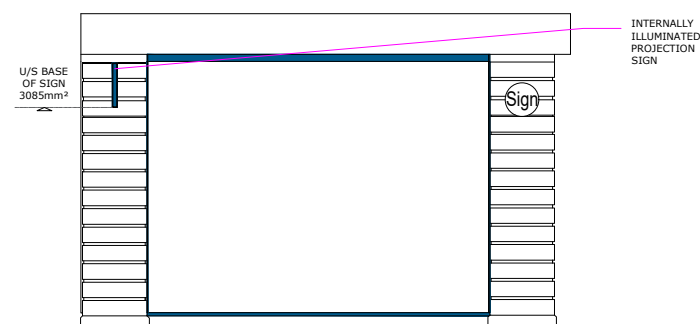

PROPOSED ELEVATION A
scale 1:100



PROPOSED ELEVATION B

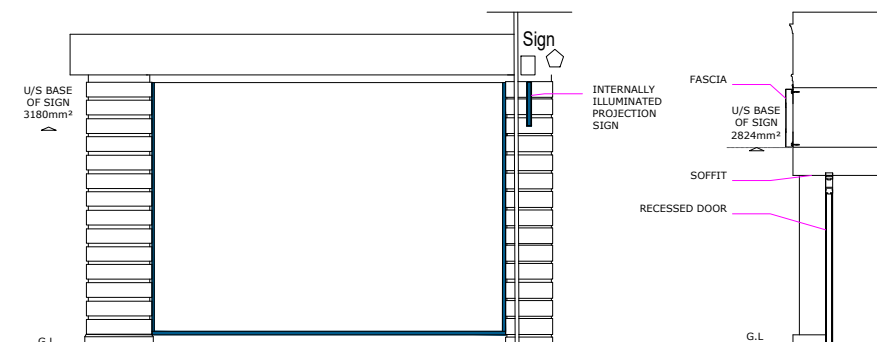

PROPOSED ELEVATION C

LOCATION

DRAWING APPROVALS

DEVELOPMENT APPROVAL	
DIVISIONAL MANAGER	

GENERAL SHOPFITTING NOTES

1. All deliveries to the shops are to be booked with the warehouse at least 48 hours in advance.
2. Vans are loaded up before 12pm the day before so that the items need to be rang through to the warehouse before then.
3. All Contractors, Sub- Contractors, Engineers and installers are all responsible for the **removal of their own rubbish**. No rubbish is to be left on site at the end of the fit without approval from the P.M
4. All electrical equipment must be tested to ensure in working condition(s) on installation and prior to snagging meeting
5. Any questions on information on the plan, sizes, height of or fitting etc, clarification to be made prior to installation

All dimensions are to be checked on site.

PAGE 1 OF 1

REVISIONS

0	SIGNAGE ELEVATIONS	22/05/24
1	VINYL ADDED	30/05/24
2	AMENDMENTS MADE	03/06/24
3	AMENDMENTS MADE	03/06/24
4	AMENDMENTS MADE	06/06/24
5	AMENDMENTS MADE	25/06/24
6	SECTION OF PROJECTION SIGN ADDED	25/06/24

REV.NO	DESCRIPTION	DATE
--------	-------------	------

DRAWING TITLE:

SIGNAGE ELEVATIONS

LOCATION:

1395 - MANCHESTER
130 Market Street, M60 1AY

DWG. NO.	1395WP-130SP
REV. NO	REV 6
SCALE:	1:100 (A3)
DATE:	2024.07.01
DWG. BY:	B.STRYDOM
CHECKED:	N.LOWE